
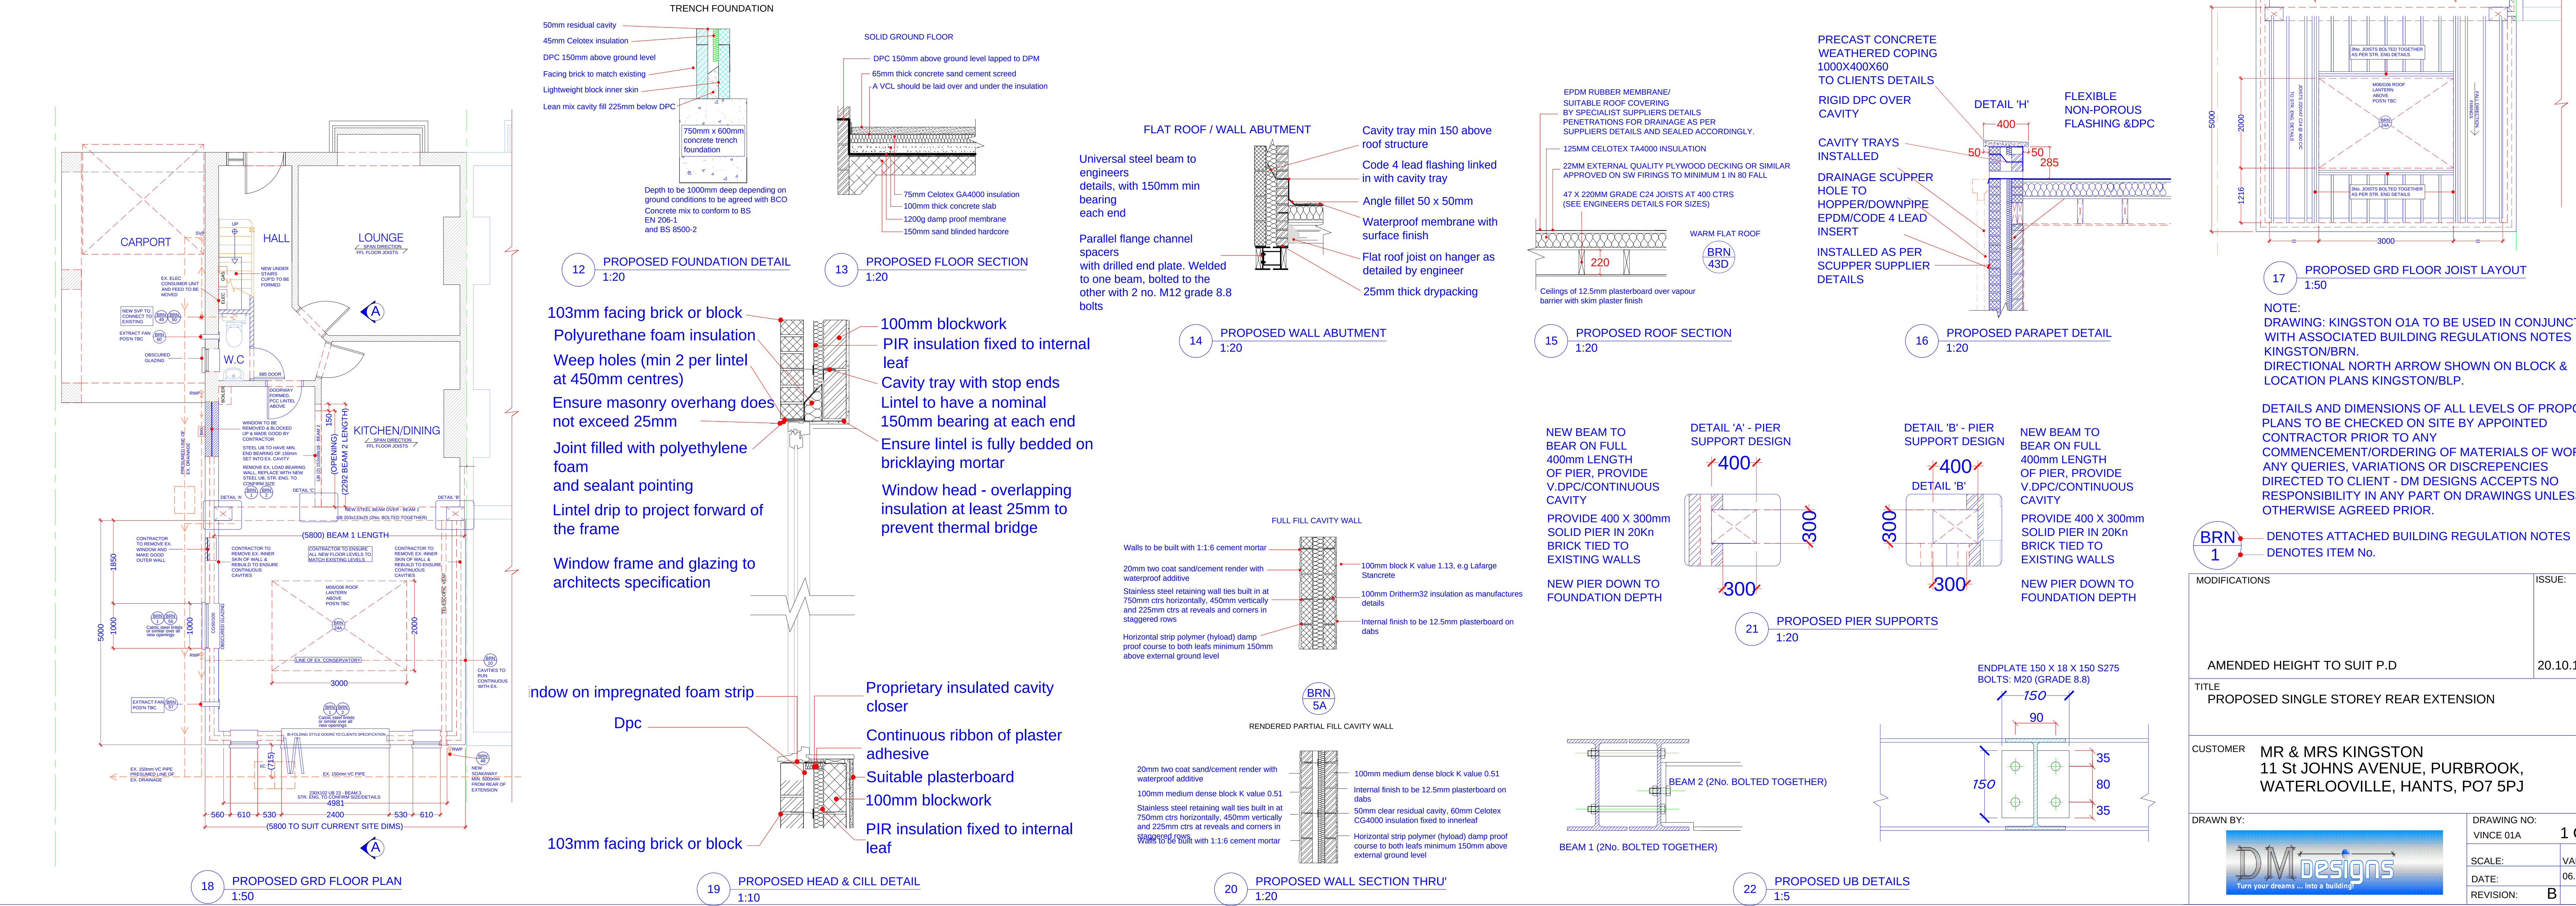
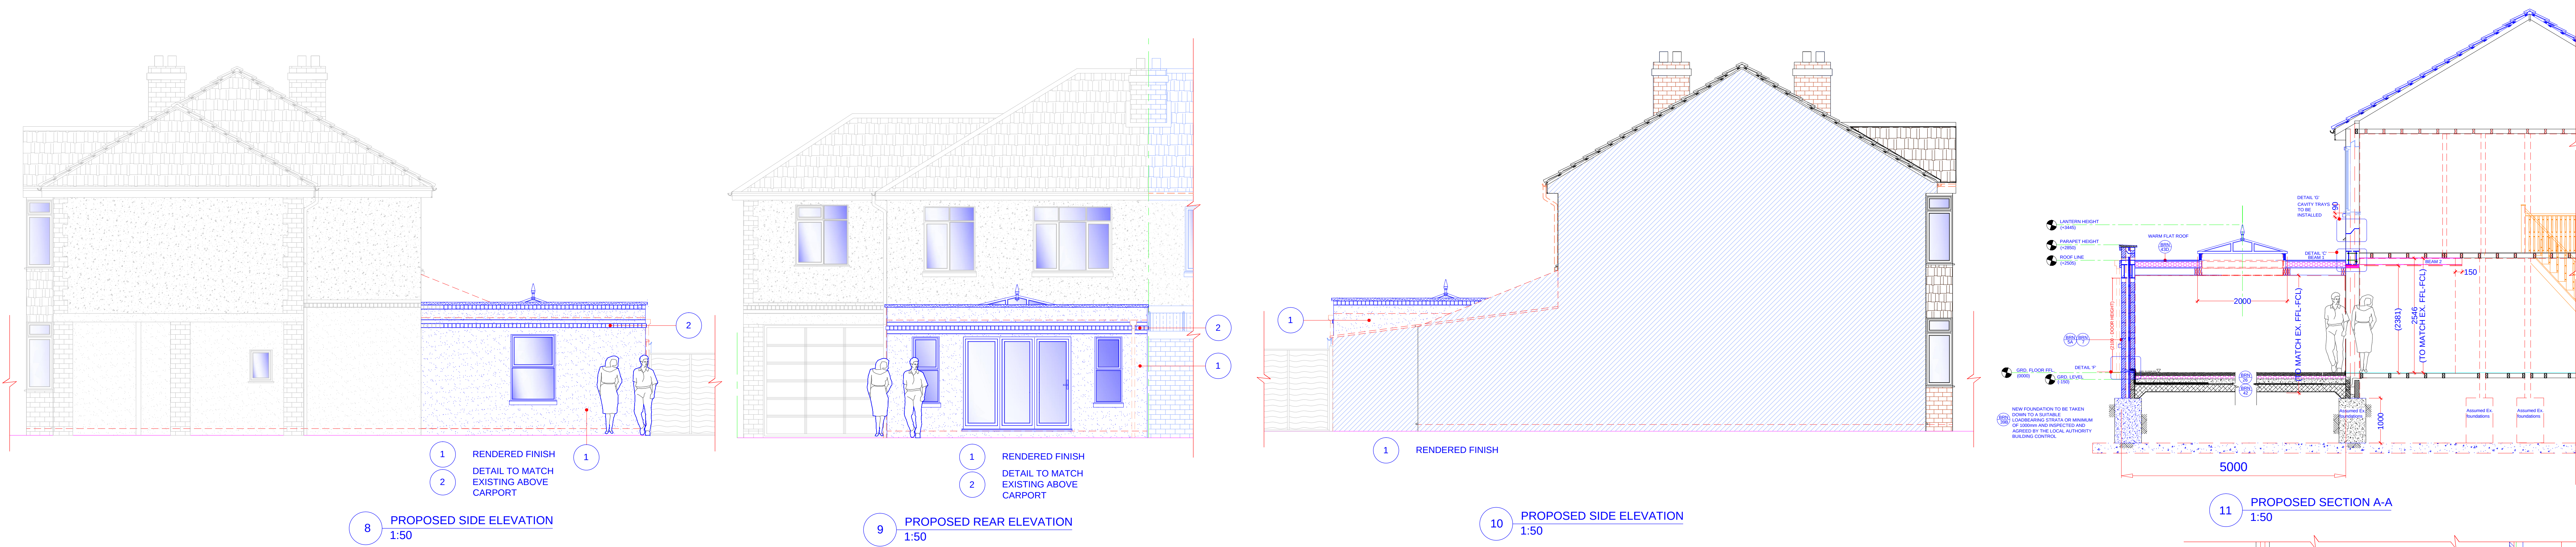


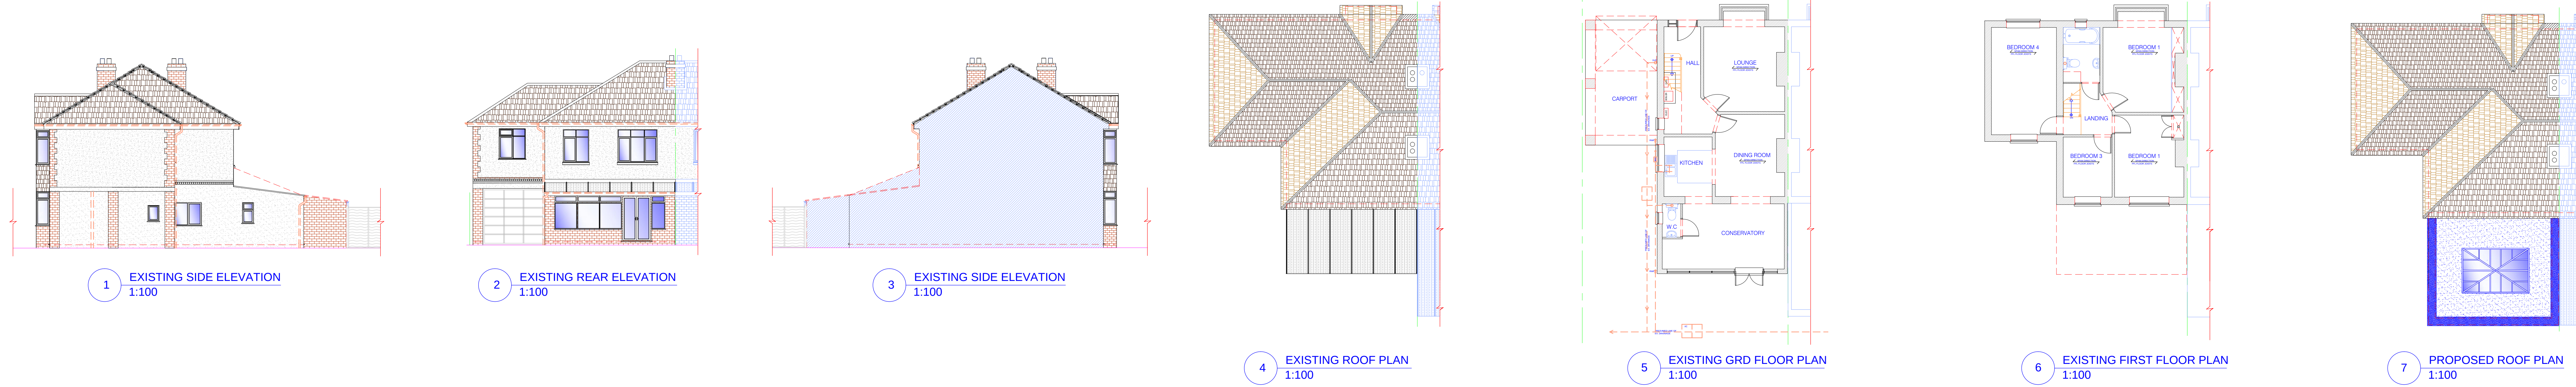

NOTE:
DRAWING: KINGSTON 01A TO BE USED IN CONJUNCTION WITH ASSOCIATED BUILDING REGULATIONS NOTES KINGSTON/BRN.
DIRECTIONAL NORTH ARROW SHOWN ON BLOCK & LOCATION PLANS KINGSTON/BLP.

DETAILS AND DIMENSIONS OF ALL LEVELS OF PROPOSED PLANS TO BE CHECKED ON SITE BY APPOINTED CONTRACTOR PRIOR TO ANY COMMENCEMENT/ORDERING OF MATERIALS OF WORK. ANY QUERIES, VARIATIONS OR DISCREPANCIES DIRECTED TO CLIENT - DM DESIGNS ACCEPTS NO RESPONSIBILITY IN ANY PART ON DRAWINGS UNLESS OTHERWISE AGREED PRIOR.

BRN 1 DENOTES ATTACHED BUILDING REGULATION NOTES
1 DENOTES ITEM No.

MODIFICATIONS		ISSUE:	
AMENDED HEIGHT TO SUIT P.D		20.10.16 - B	
TITLE PROPOSED SINGLE STOREY REAR EXTENSION			
CUSTOMER MR & MRS KINGSTON 11 St JOHNS AVENUE, PURBROOK, WATERLOOVILLE, HANTS, PO7 5PJ			
DRAWN BY:		DRAWING NO: VINCE 01A	1 OF 1
		SCALE:	VARIES:
		DATE:	06.10.2106
		REVISION:	B A0