


Do not scale except for planning purposes. If in doubt - ASK.
All dimensions to be confirmed by site measurement and any
discrepancies raised with Architect / Client.
© This drawing and the information therein is the property of the
Architect and may not be copied without written permission.

Rev:	Date:	Amendment:
1		

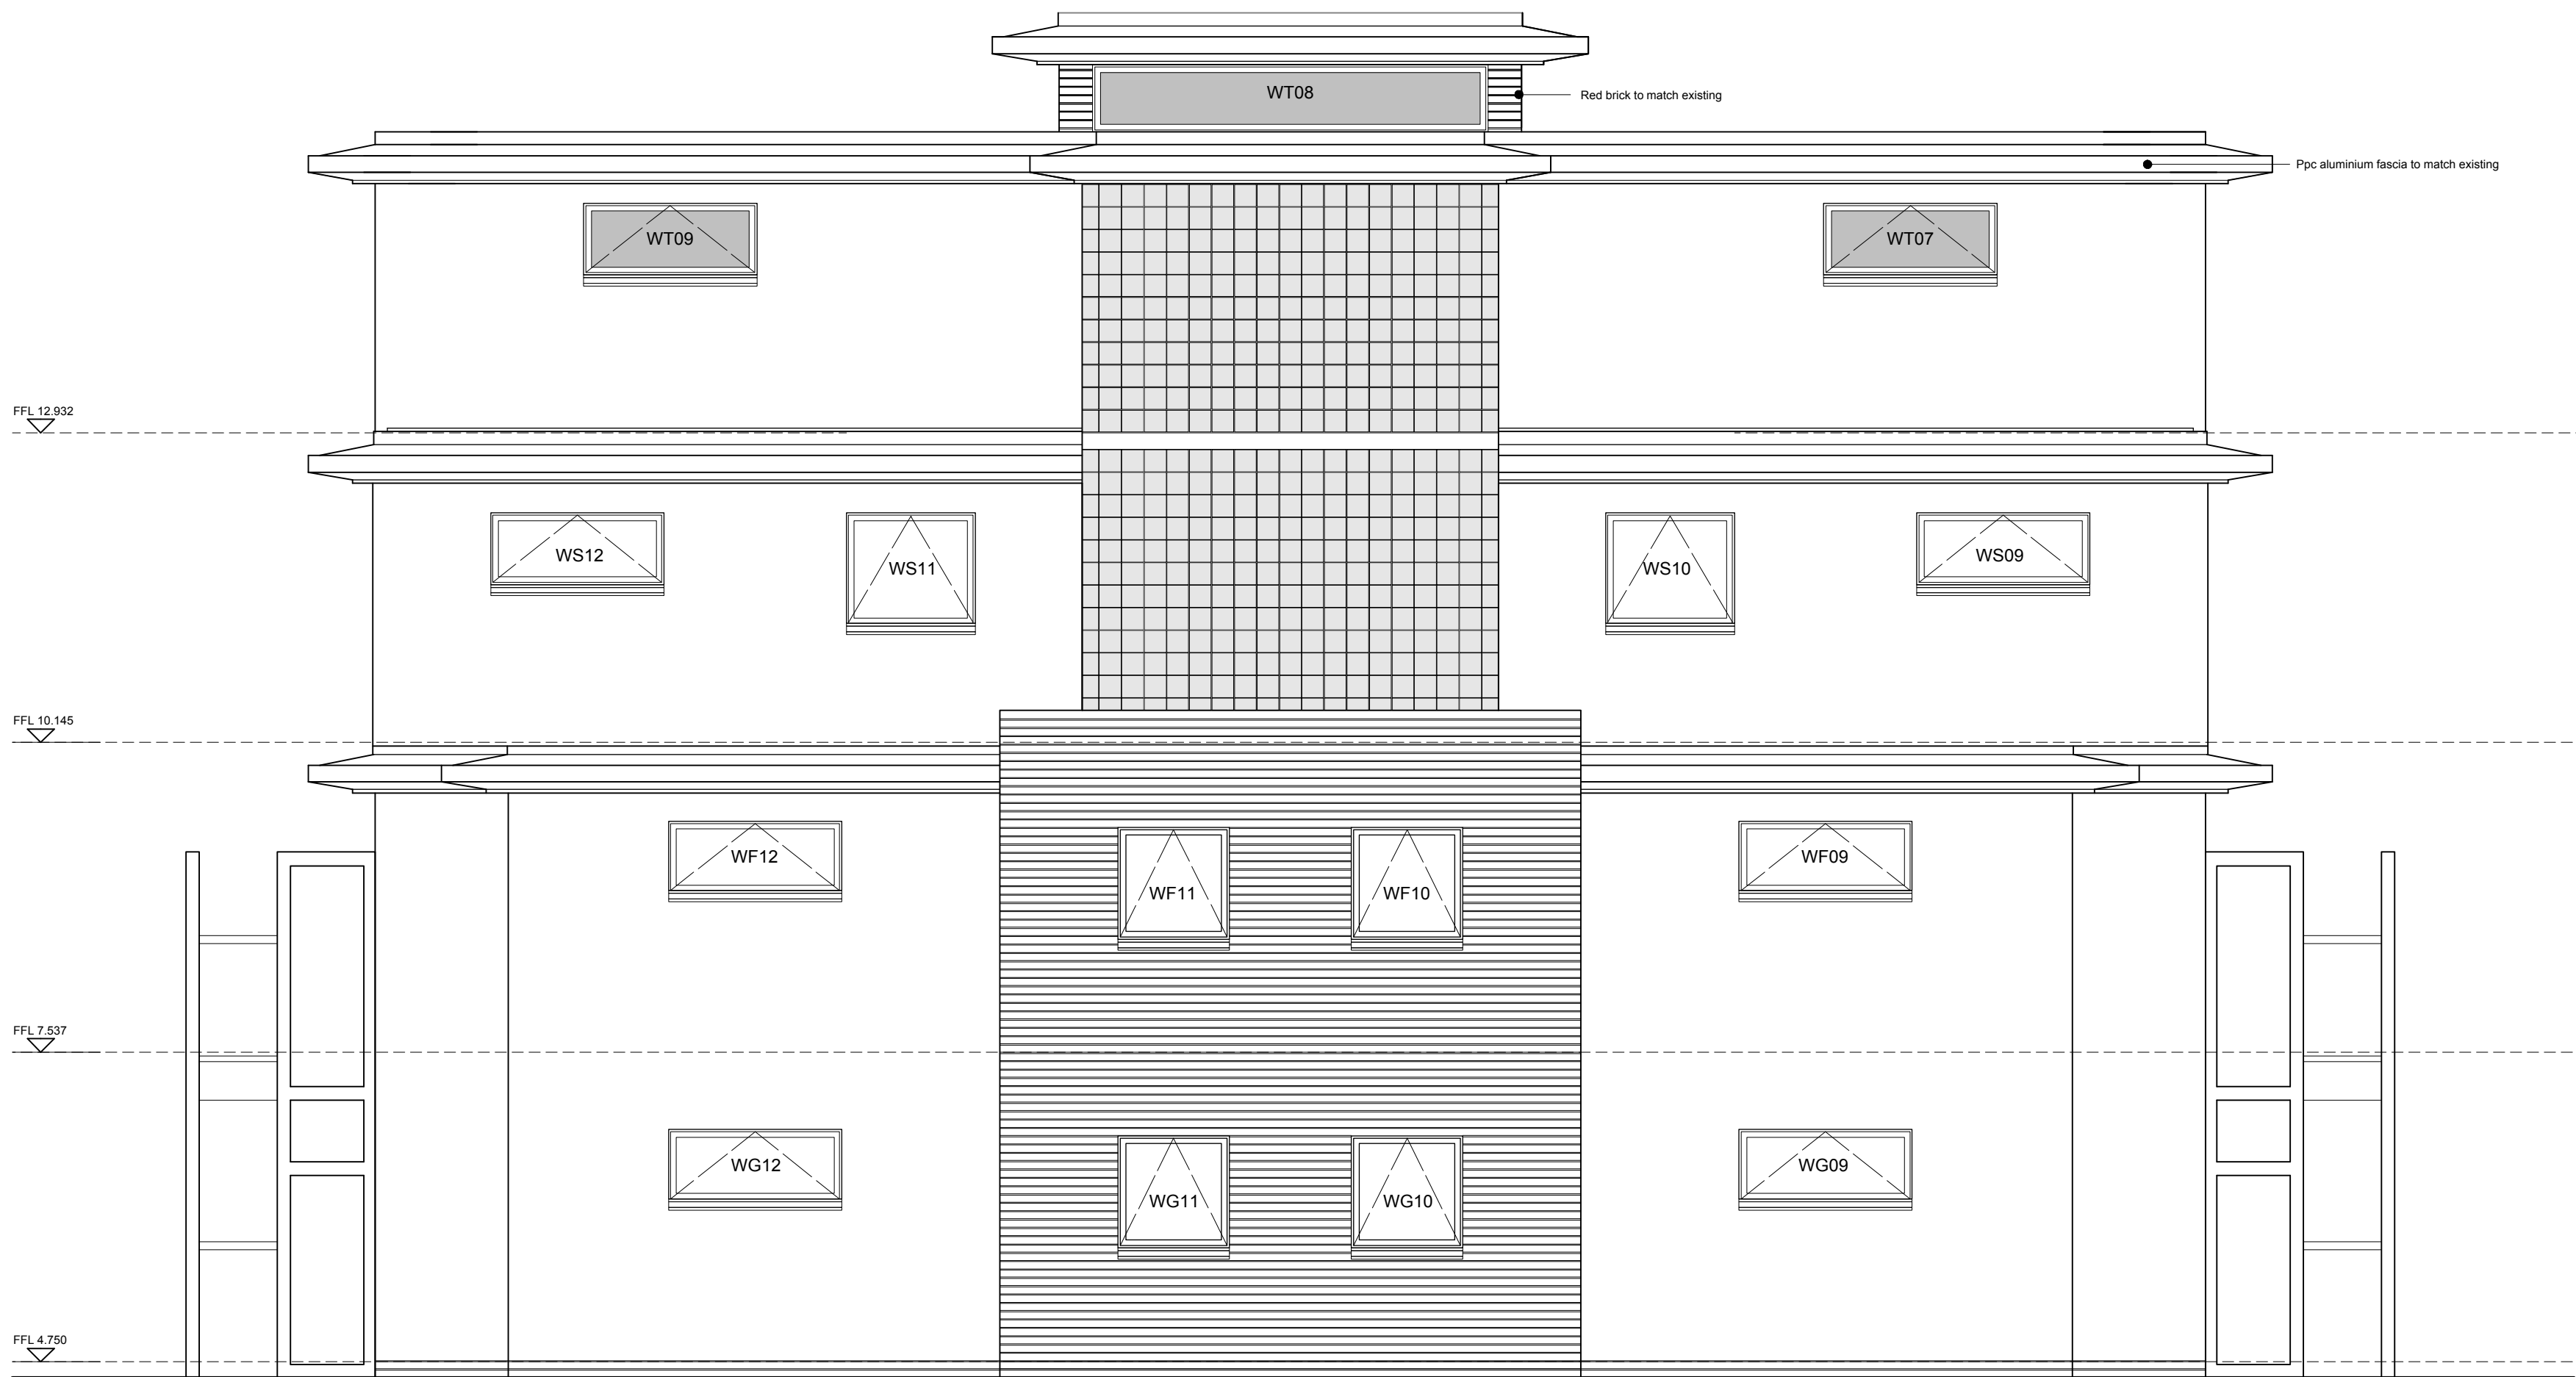

REAR (North) ELEVATION
1:50



SIDE (West) ELEVATION
1:50

Project					
Proposed Alteration to Approved Apartments 386 Sea Front, Hayling Island, PO11 0BD					
Client					
B & A Properties Ltd					
Drawing:					
GA Elevations (Rear and Side)					
Scale:	Date:	Drawn:	Rev:		
1:50 @ A1	June 2013	RMB			
Drawing no:		Rev:			
PA11-108:CD01					
A: 1 Victoria Square Lee-on-the-Solent Hants PO13 9NB					
T: 02392 55 66 40					
E: studio@plumarchitects.co.uk					