
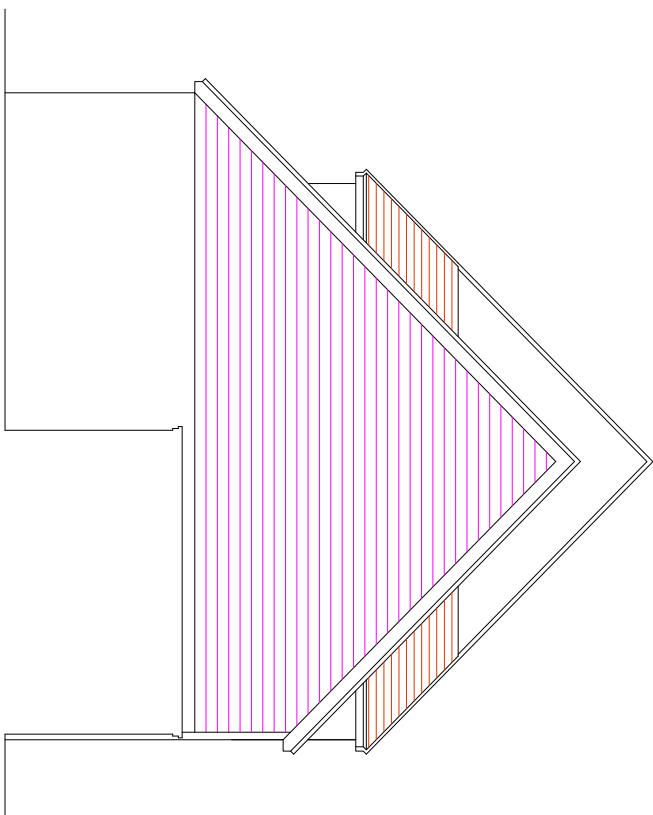
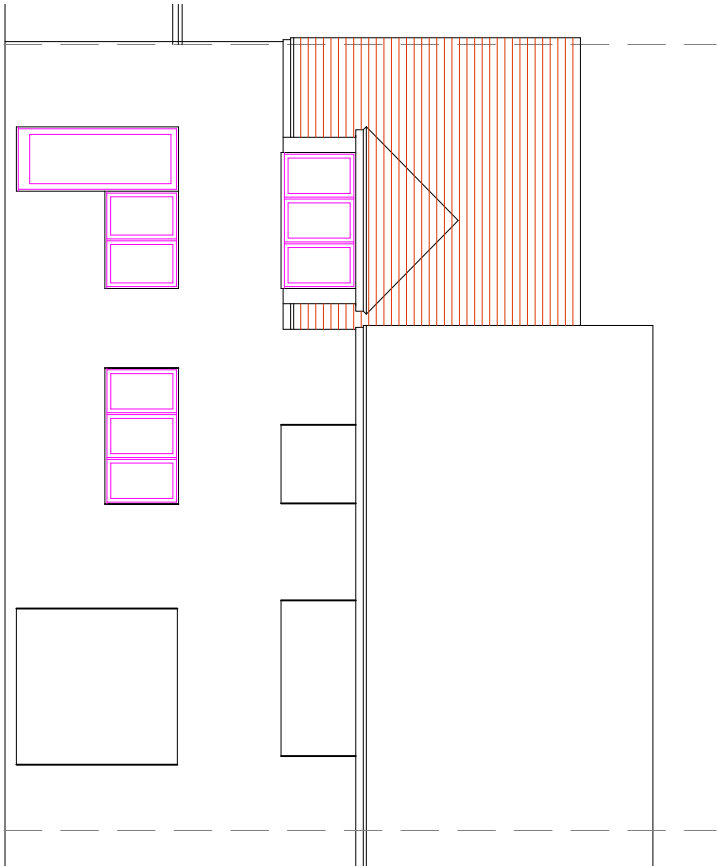
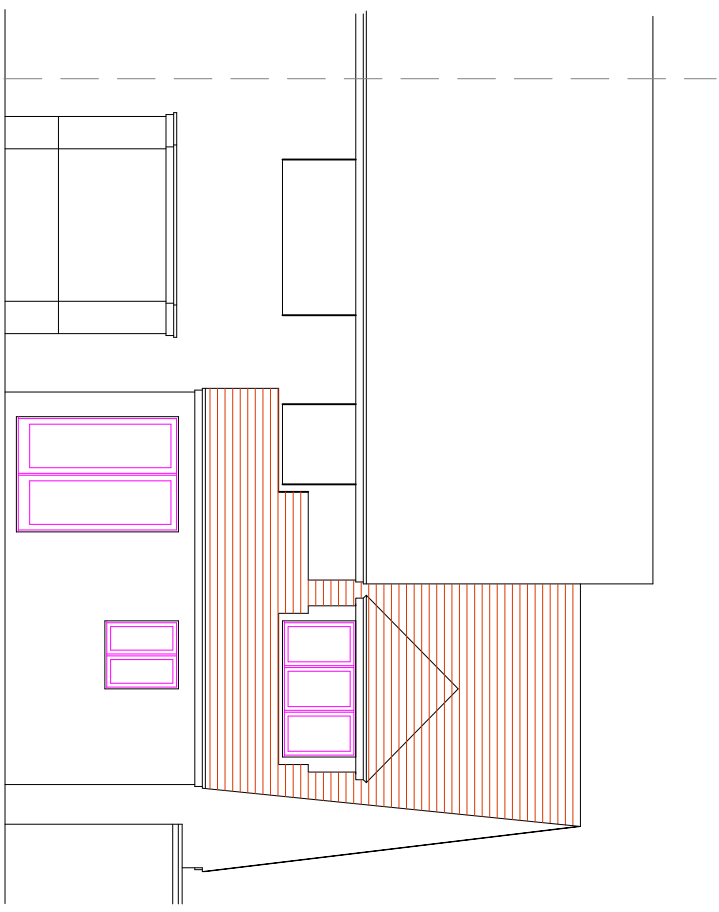
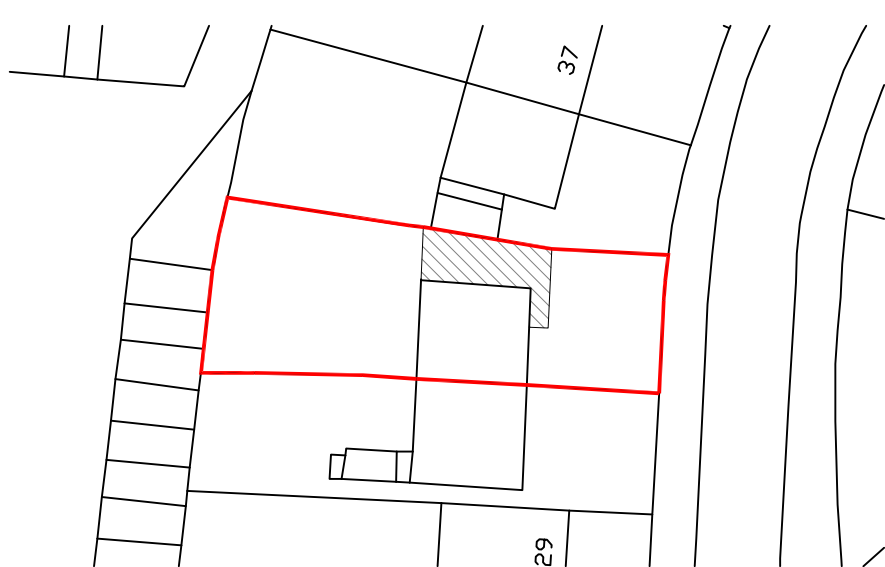
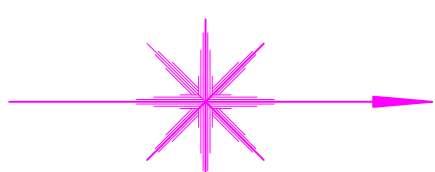
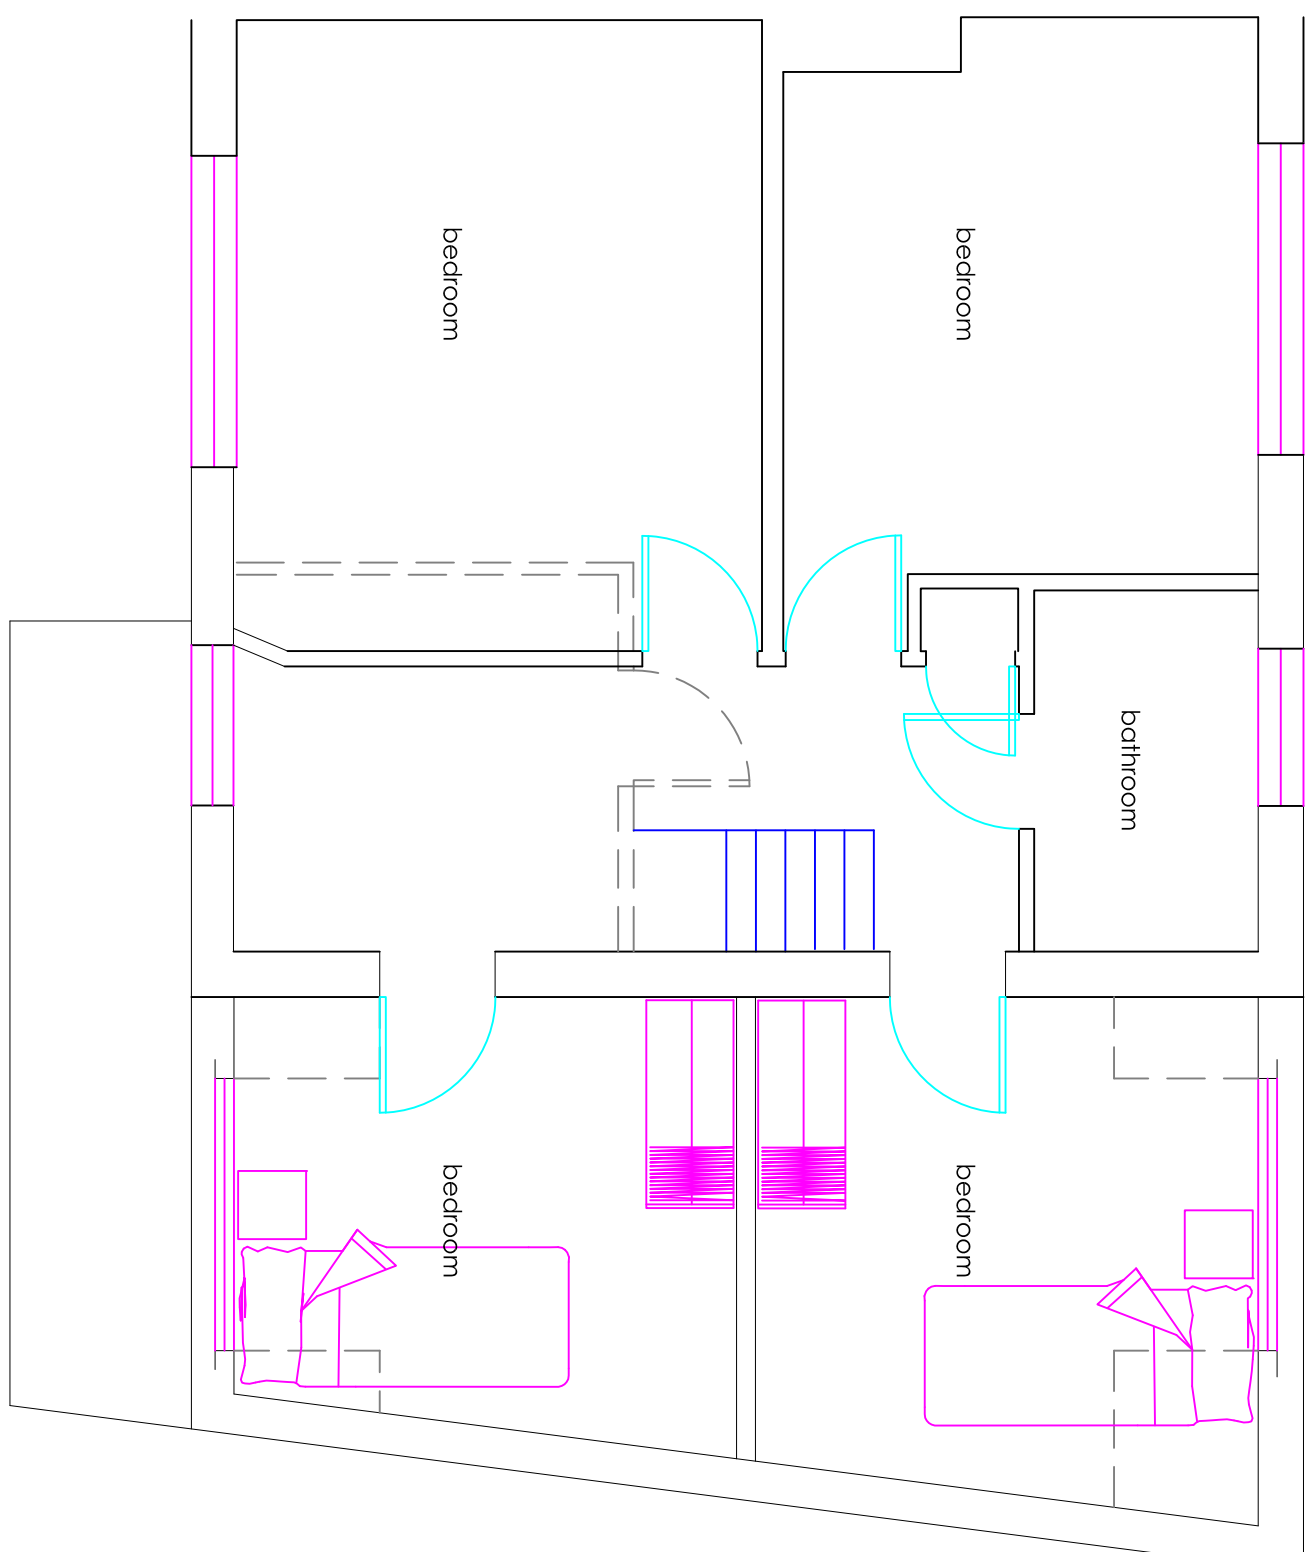
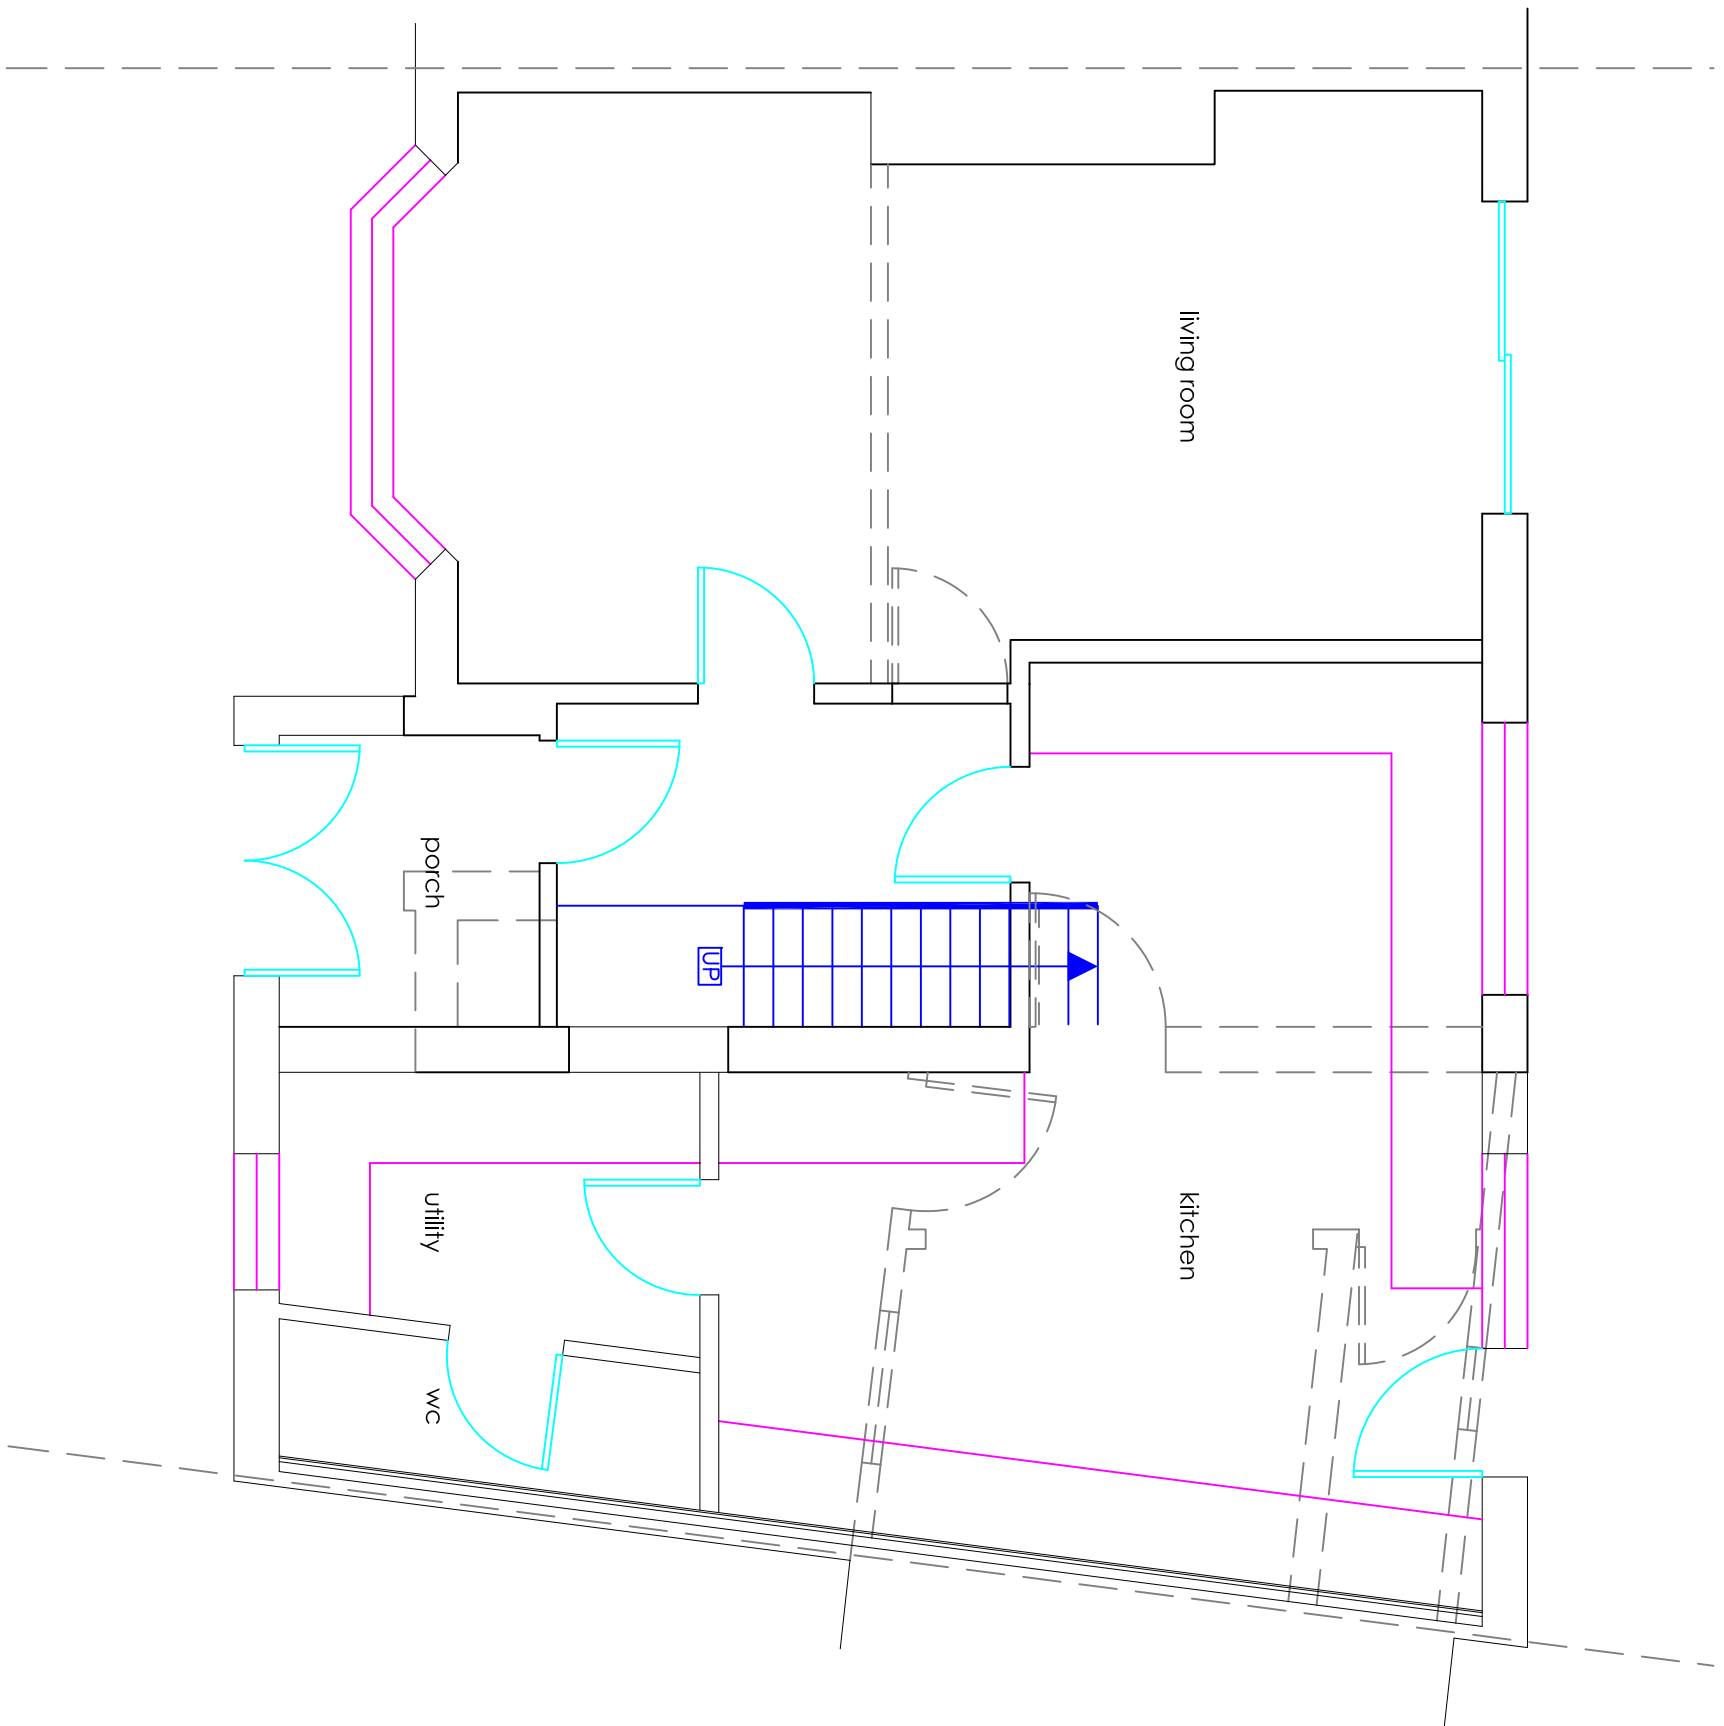
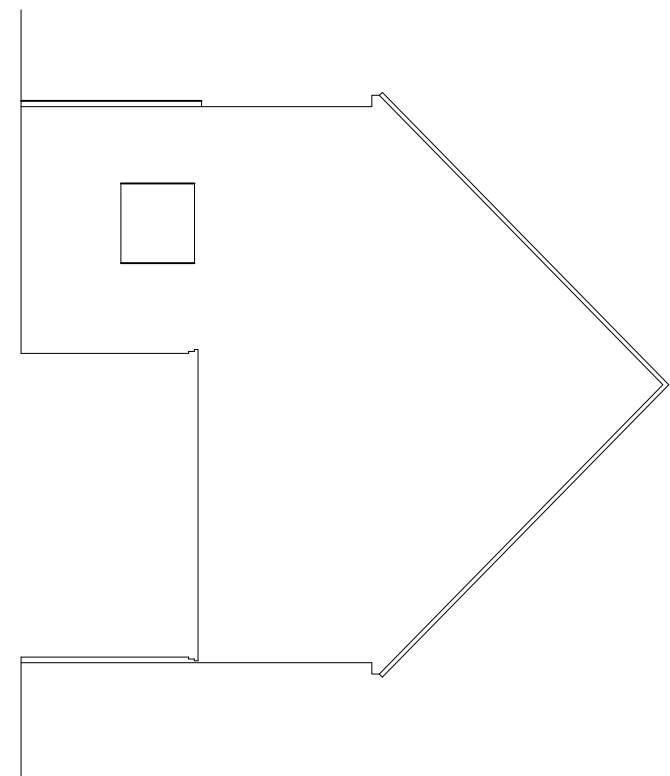
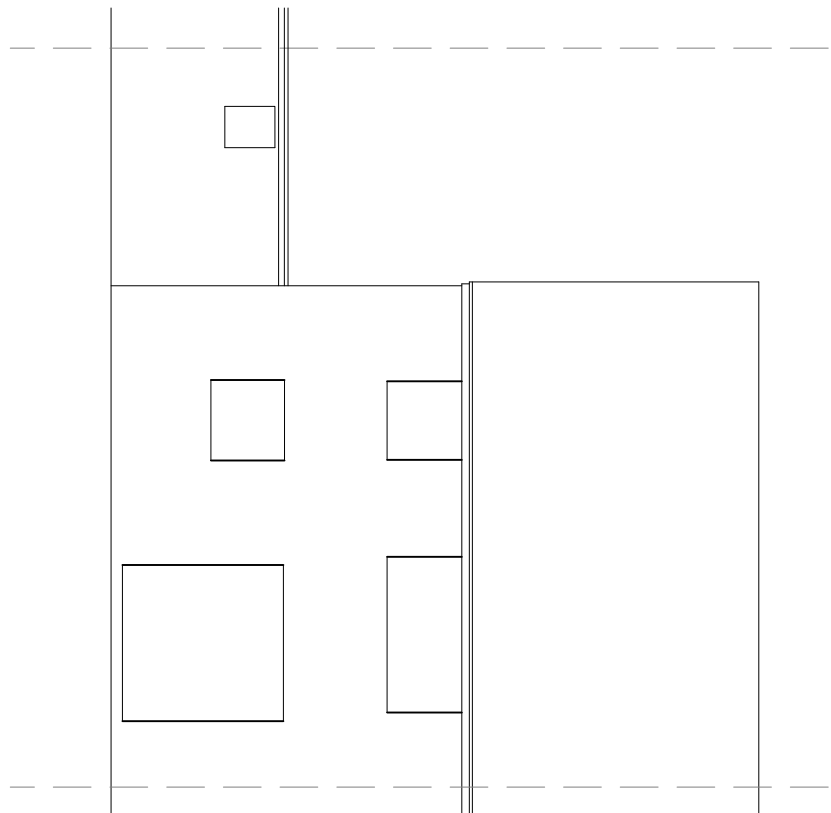
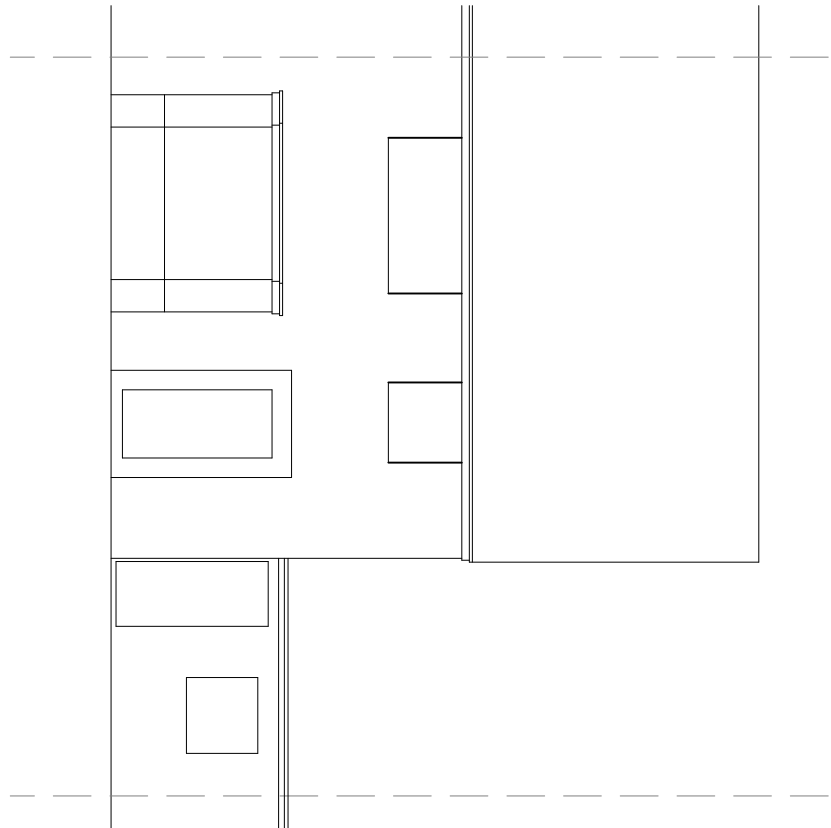
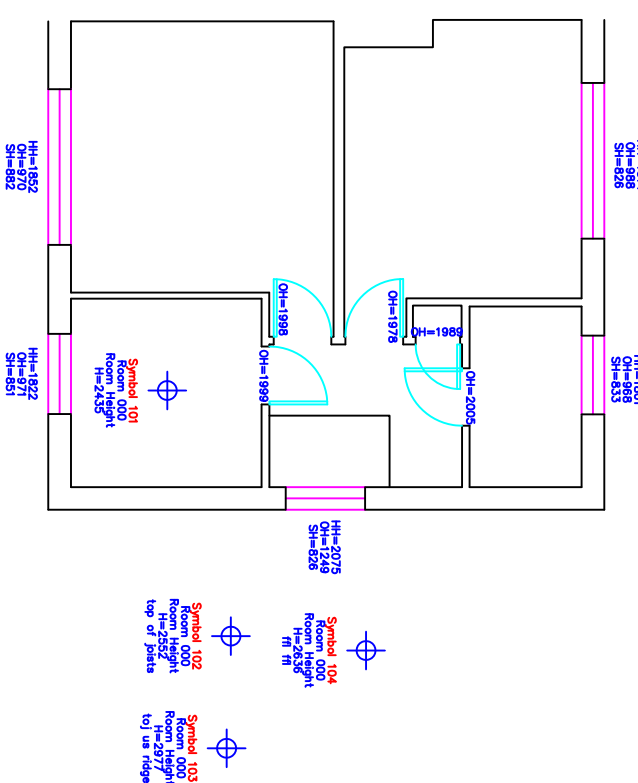


NOTES
Survey accurate at time of site attendance. Do not scale from printed drawings except for planning purposes.

Although this is a digital survey the accuracy and amount of detail shown is only commensurate with the graphical scale of mapping as specified. Care should be exercised when working to larger scales.

Visible features in the vicinity of the boundaries as shown above, may not represent the extent of legally conveyed ownership.

What every effort has been made to achieve accuracy on this plan, CRUCIAL clearance dimensions, levels and invert levels should be checked prior to design and construction.

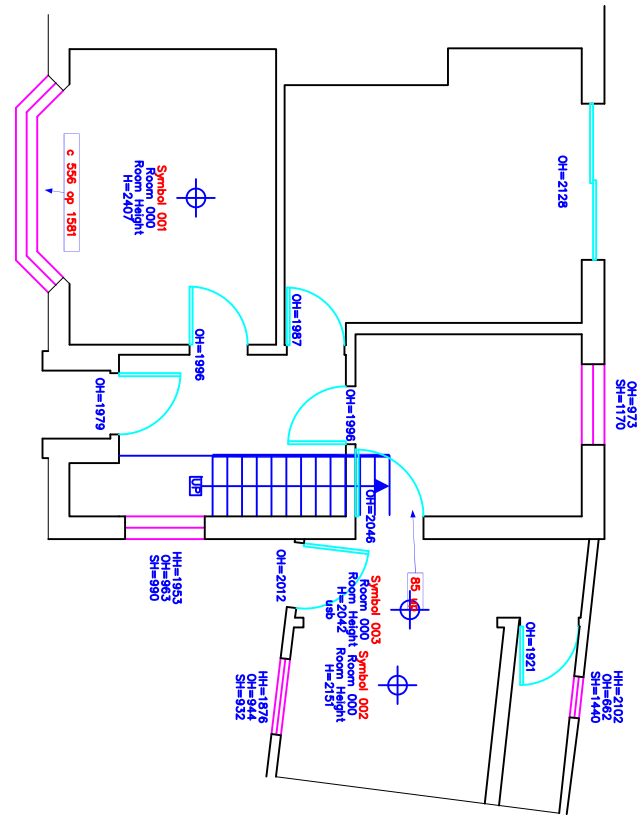

33 Bosmere Gardens, Emsworth	
Chris & Chrissie	PL01
Planning application	1:100 & 1:50 @A1
Side extension	