


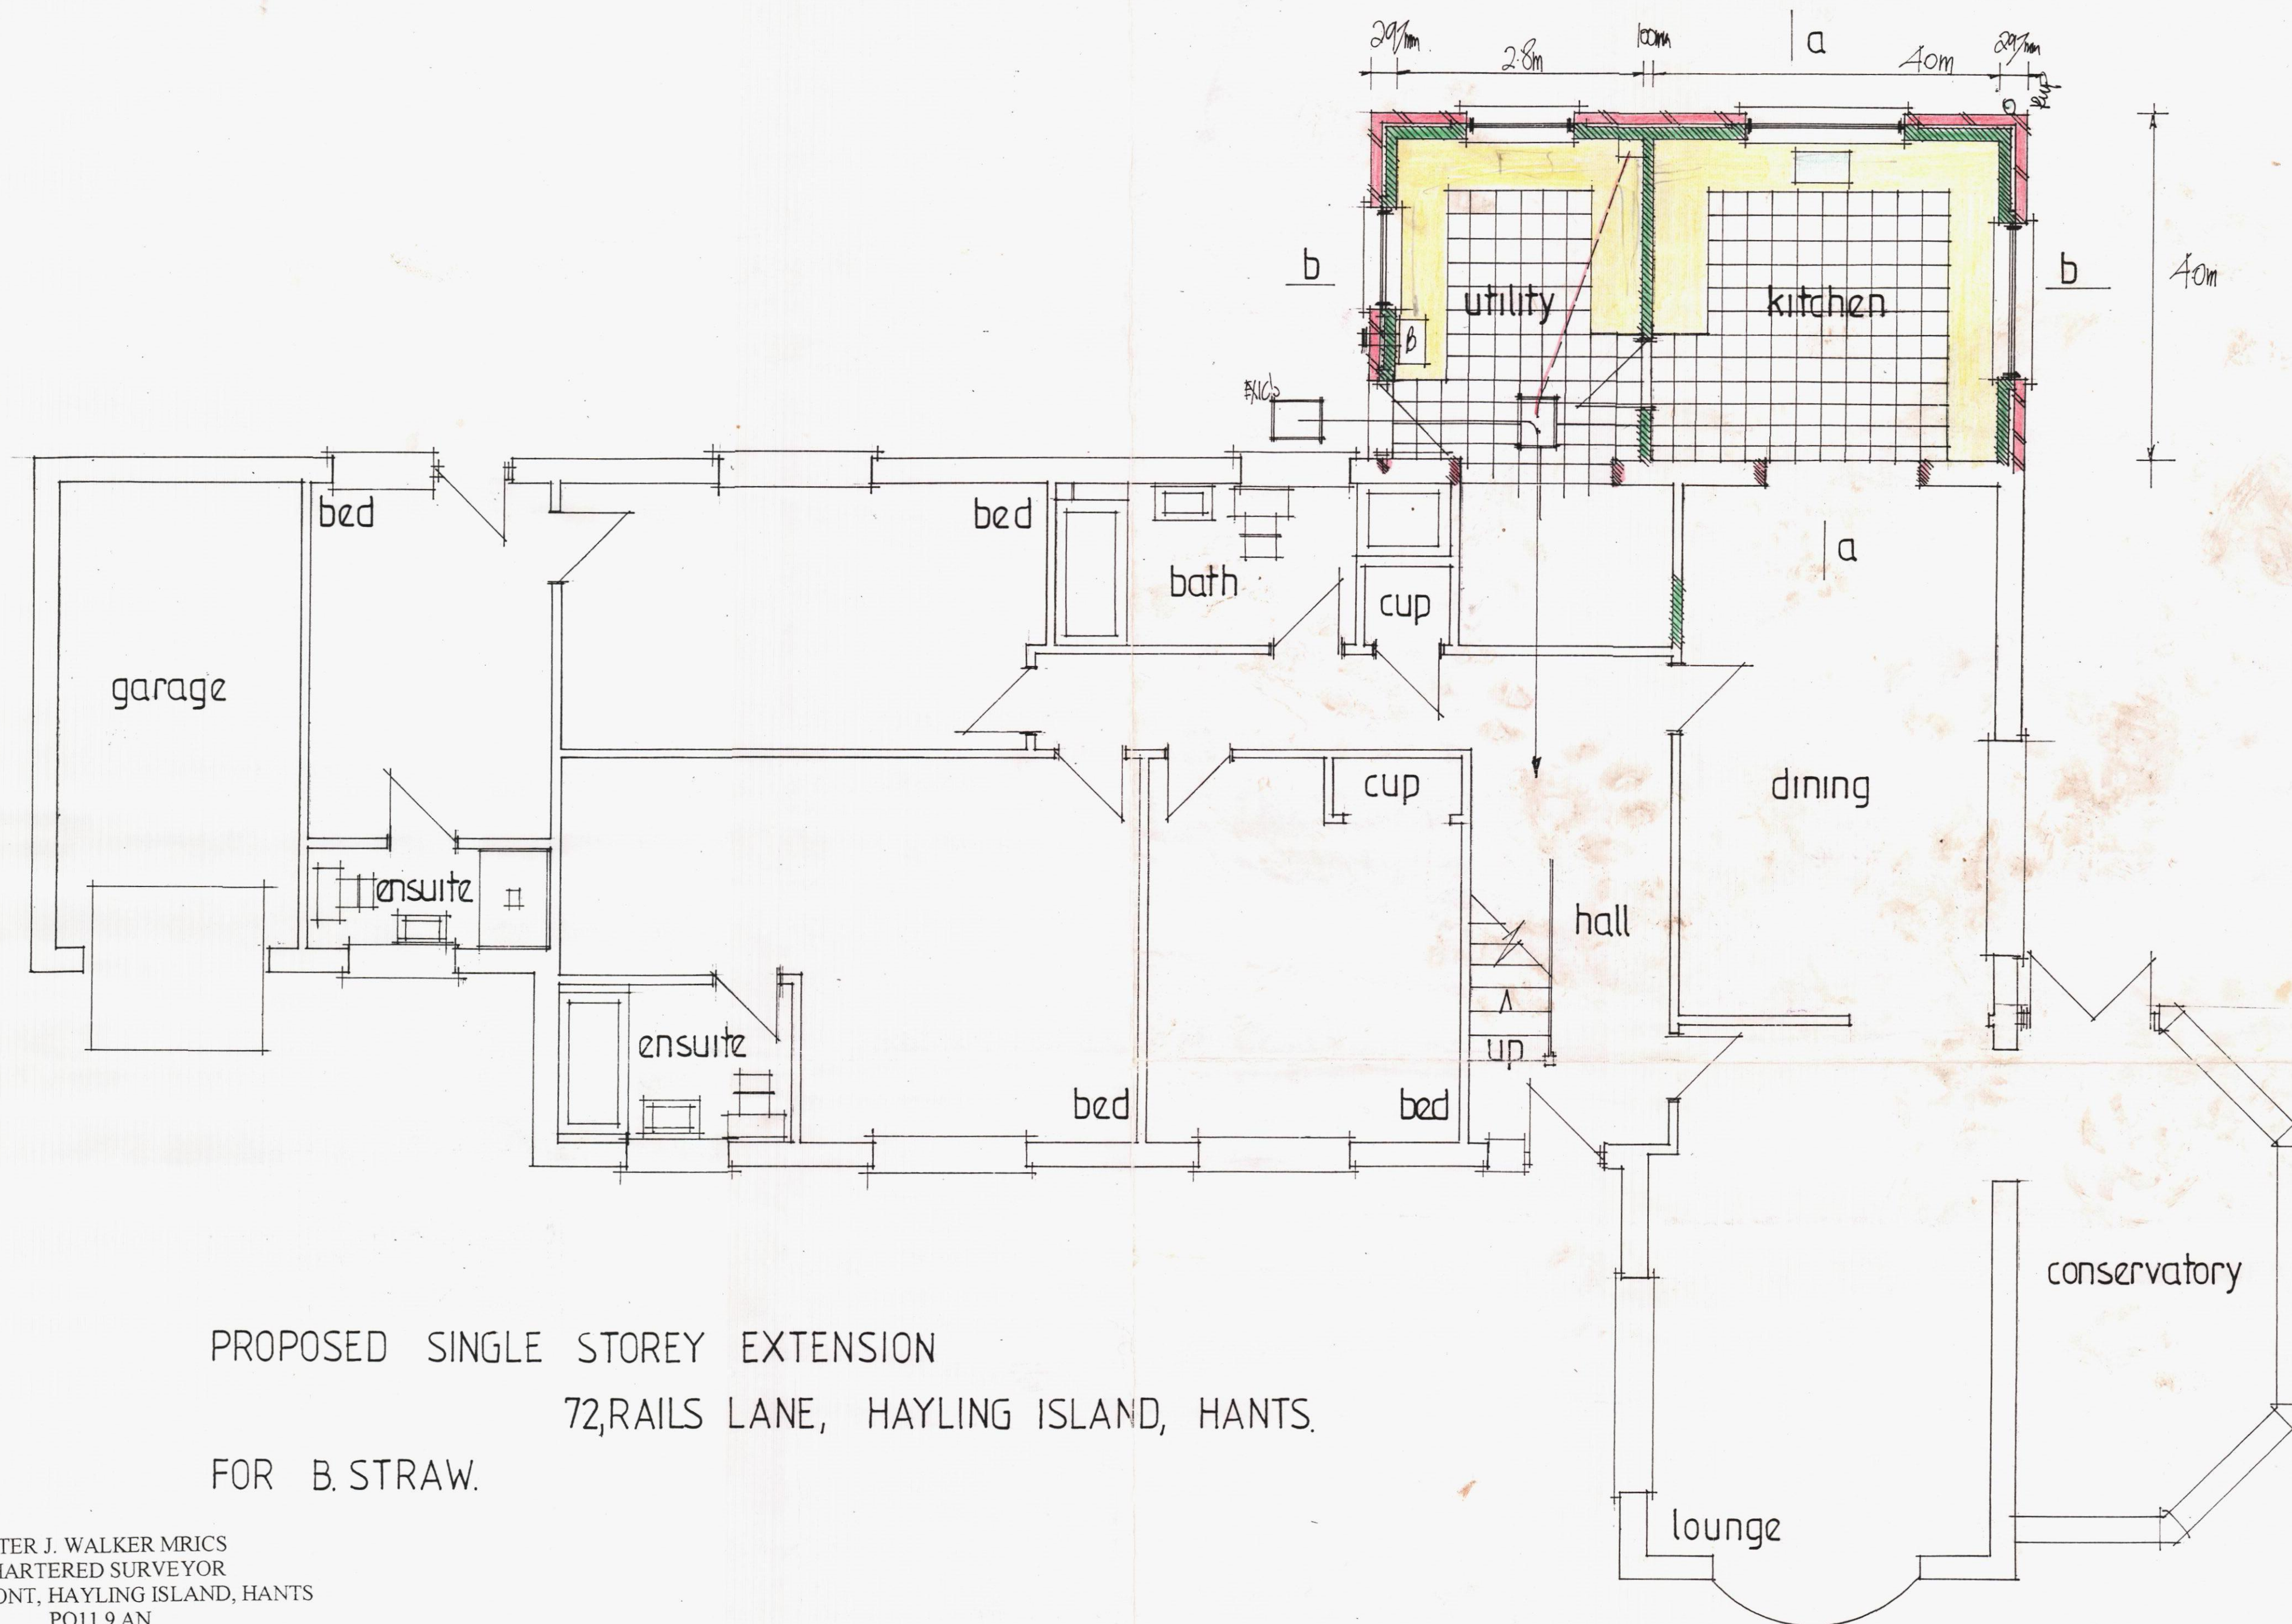

PROPOSED SINGLE STOREY EXTENSION
72,RAILS LANE, HAYLING ISLAND, HANTS.
FOR B. STRAW.

PETER J. WALKER MRICS
CHARTERED SURVEYOR
182 SEAFRONT, HAYLING ISLAND, HANTS
PO11 9 AN

TEL: 02392 467571

date dec 2008
scale 1:50