


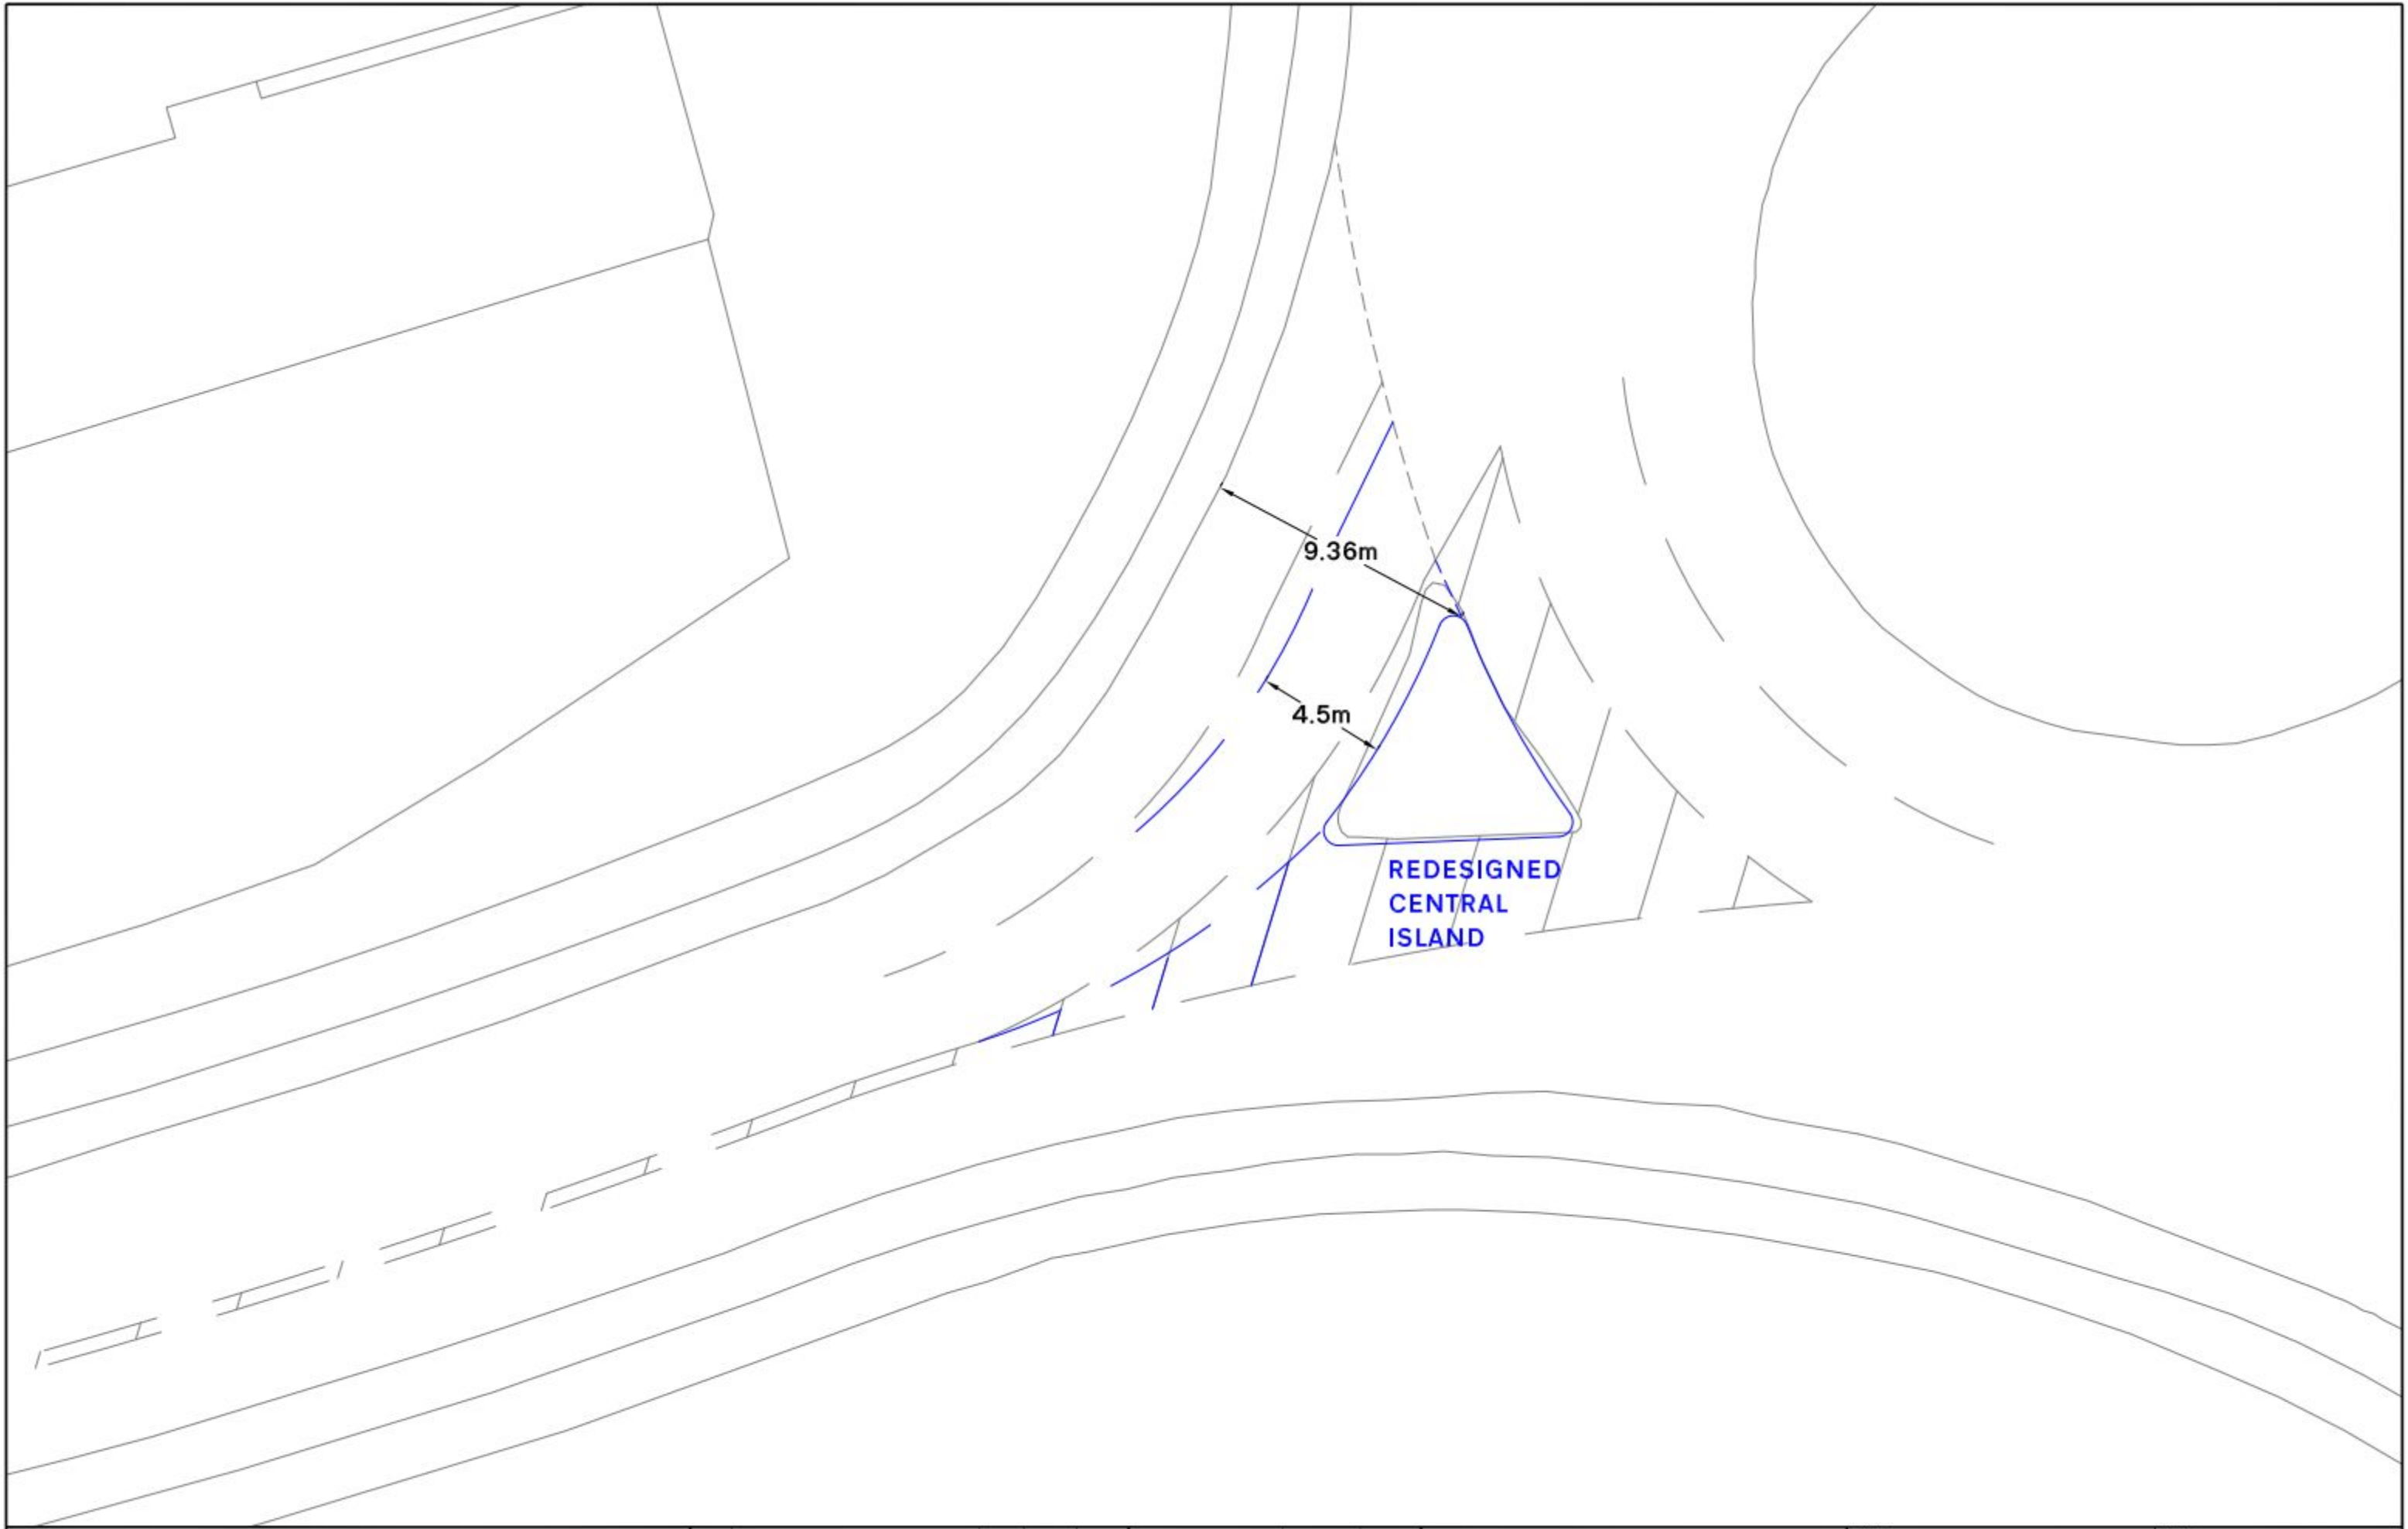

Based upon the ORDNANCE SURVEY MAPS with the permission of
THE CONTROLLER OF HER MAJESTY'S STATIONERY OFFICE
© Crown Copyright AL 100030412
© David Tucker Associates

REV	DESCRIPTION	DRAWN	INITIALS	DATE	DRAWING STATUS	CHECKED BY	DATE



david tucker associates
transport planning consultants
Forester House, Doctors Lane,
Henley In Arden,
Warwickshire B95 5AW
Tel: +44(0)1564 793988
Fax: +44(0)1564 793983
www.dta-transportation.co.uk

JOB TITLE Elettra Avenue		CLIENT Hargreaves Properties	
DRAWING TITLE Elettra Avenue Junction Improvements			
SCALE 1/200@A3	DRAWN BY BP	DATE Sept15	DRAWING No 17144-03
REVISION			