


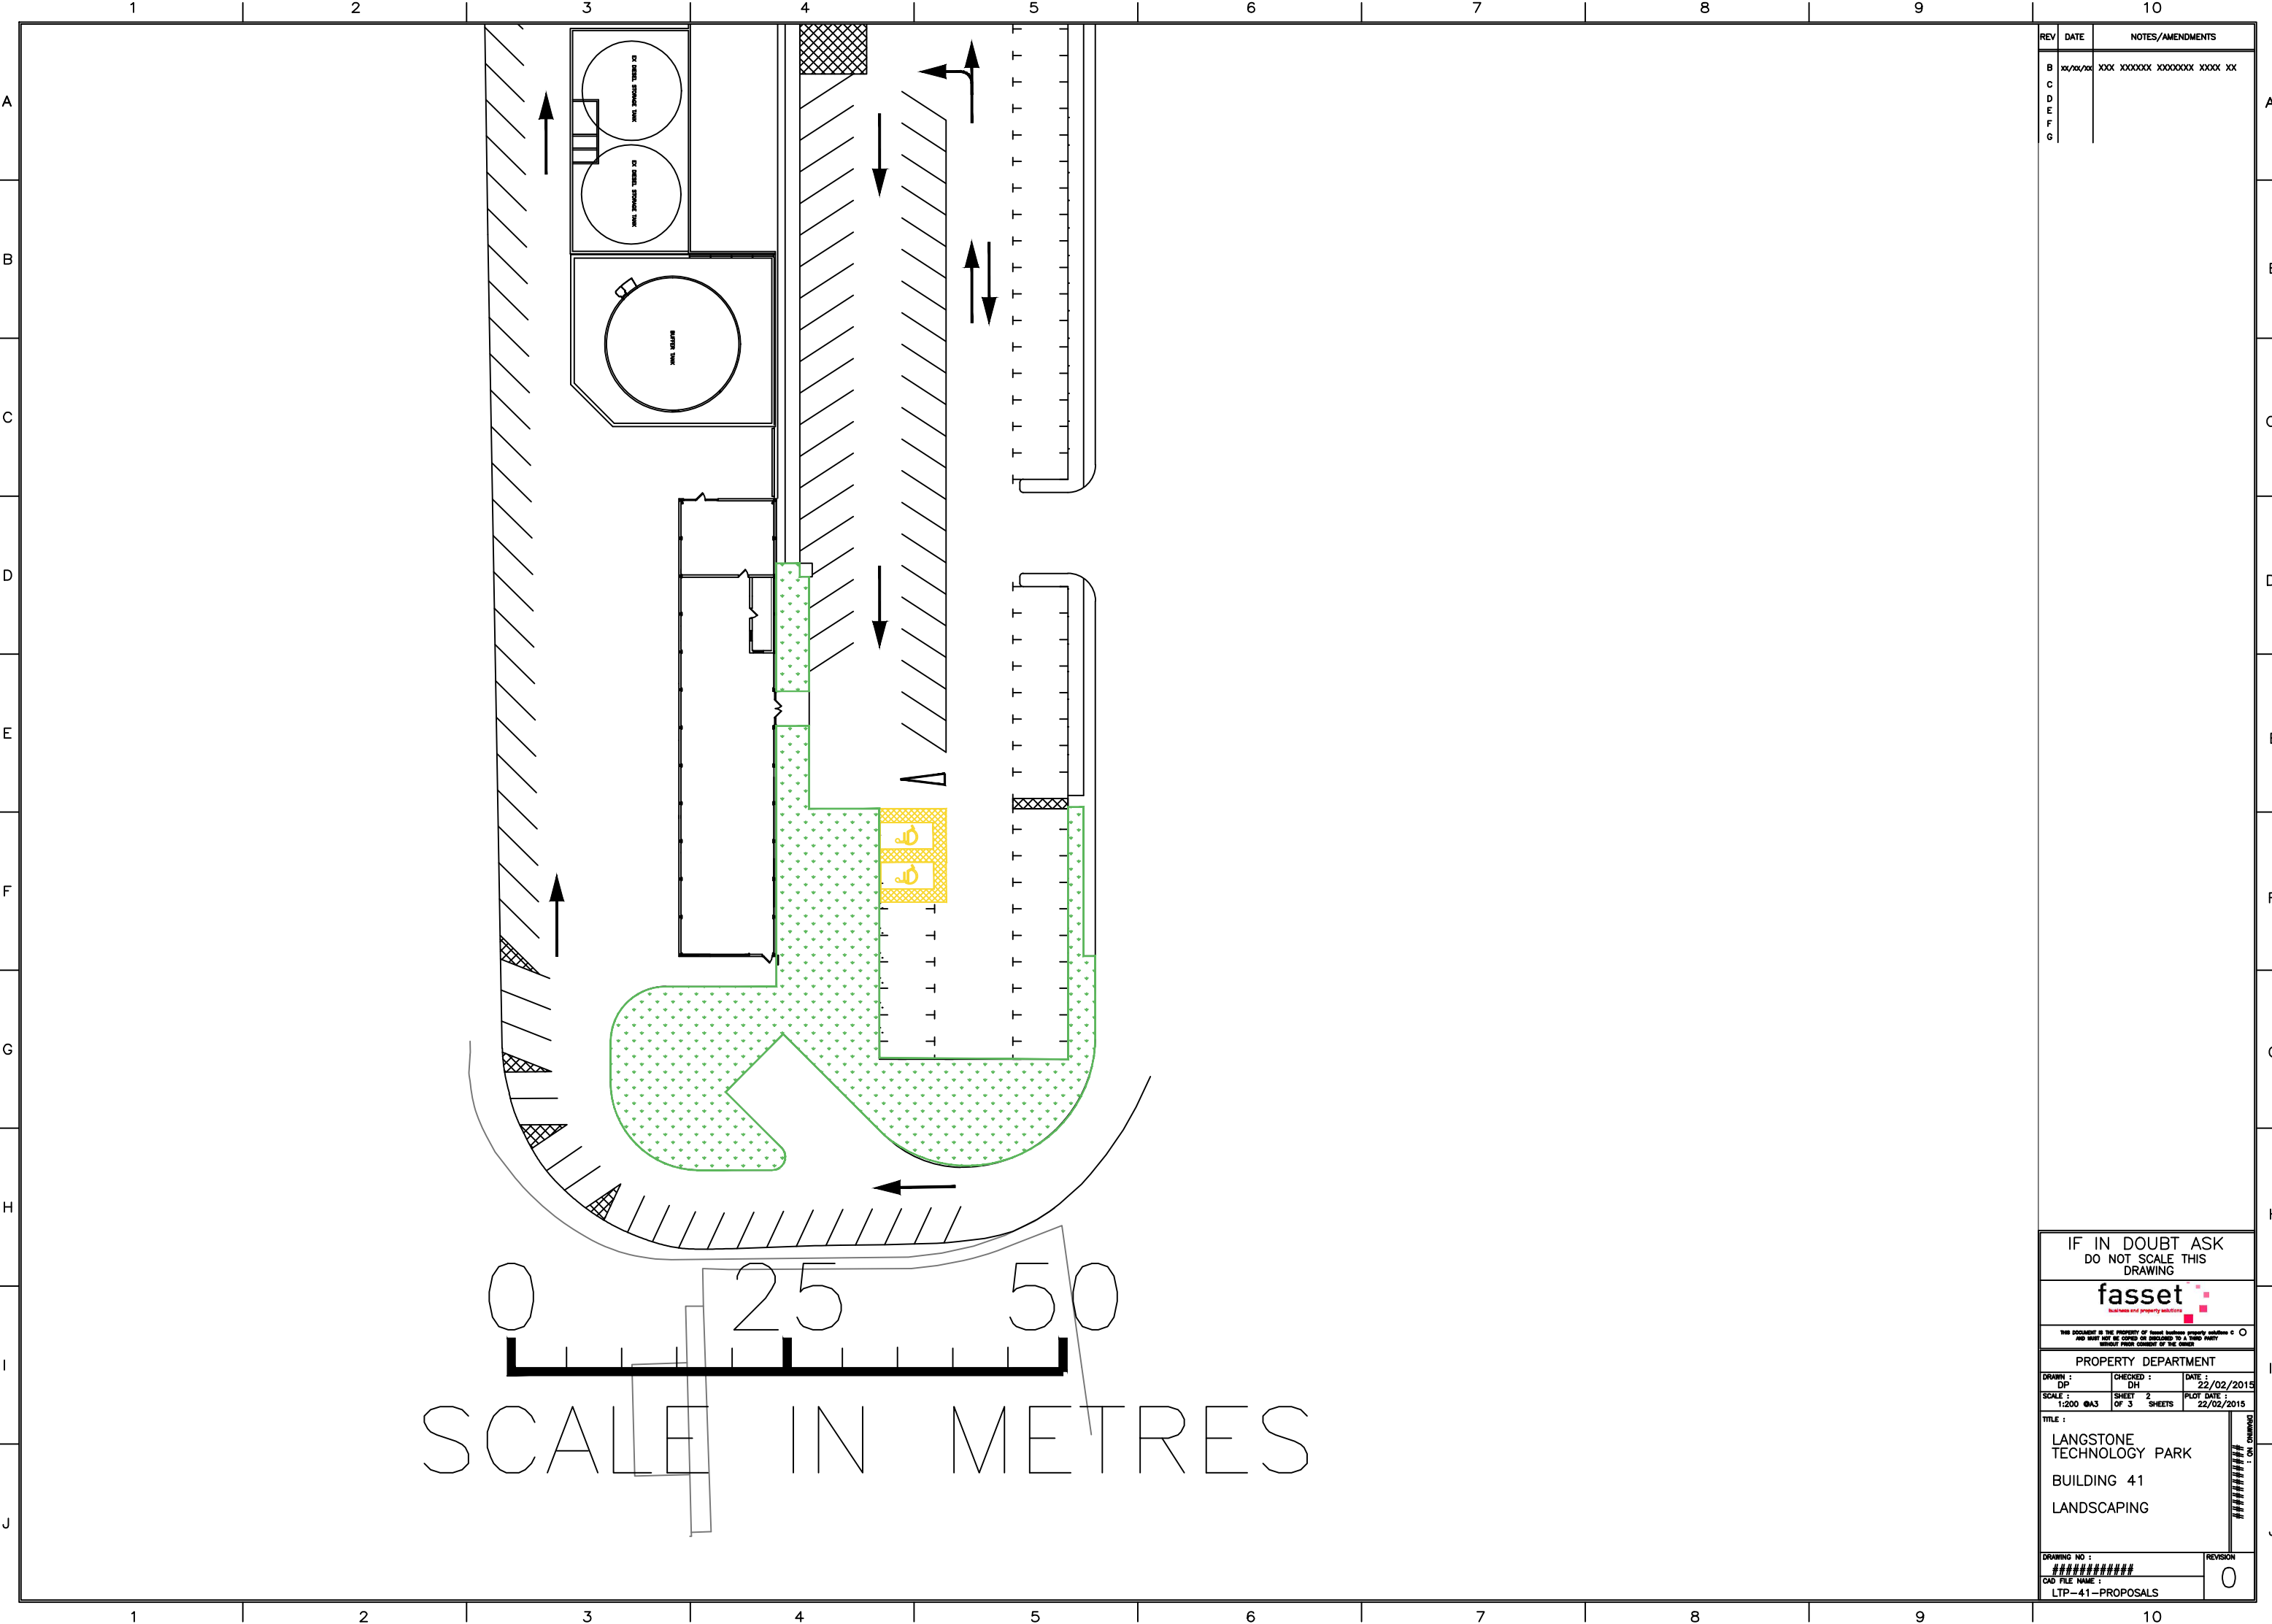

REV	DATE	NOTES/AMENDMENTS
B	xx/xx/xx	xxx xxxxxx xxxxxx xxx xx
C		
D		
E		
F		
G		

IF IN DOUBT ASK
DO NOT SCALE THIS
DRAWING

fasset
business and property solutions

THIS DOCUMENT IS THE PROPERTY OF fasset business property solutions © O
AND MUST NOT BE COPIED OR DISCLOSED TO A THIRD PARTY
WITHOUT PRIOR CONSENT OF THE ISSUER

PROPERTY DEPARTMENT		
DRAWN : DP	CHECKED : DH	DATE : 22/02/2015
SCALE : 1:200 @A3	SHEET 2 OF 3 SHEETS	PLOT DATE : 22/02/2015

TITLE :

LANGSTONE
TECHNOLOGY PARK

BUILDING 41

LANDSCAPING

DRAWING NO :
#####

CAD FILE NAME :
LTP-41-PROPOSALS

REVISION
0

ON :
#####