


0 10 100  
Millimetres

DO NOT SCALE

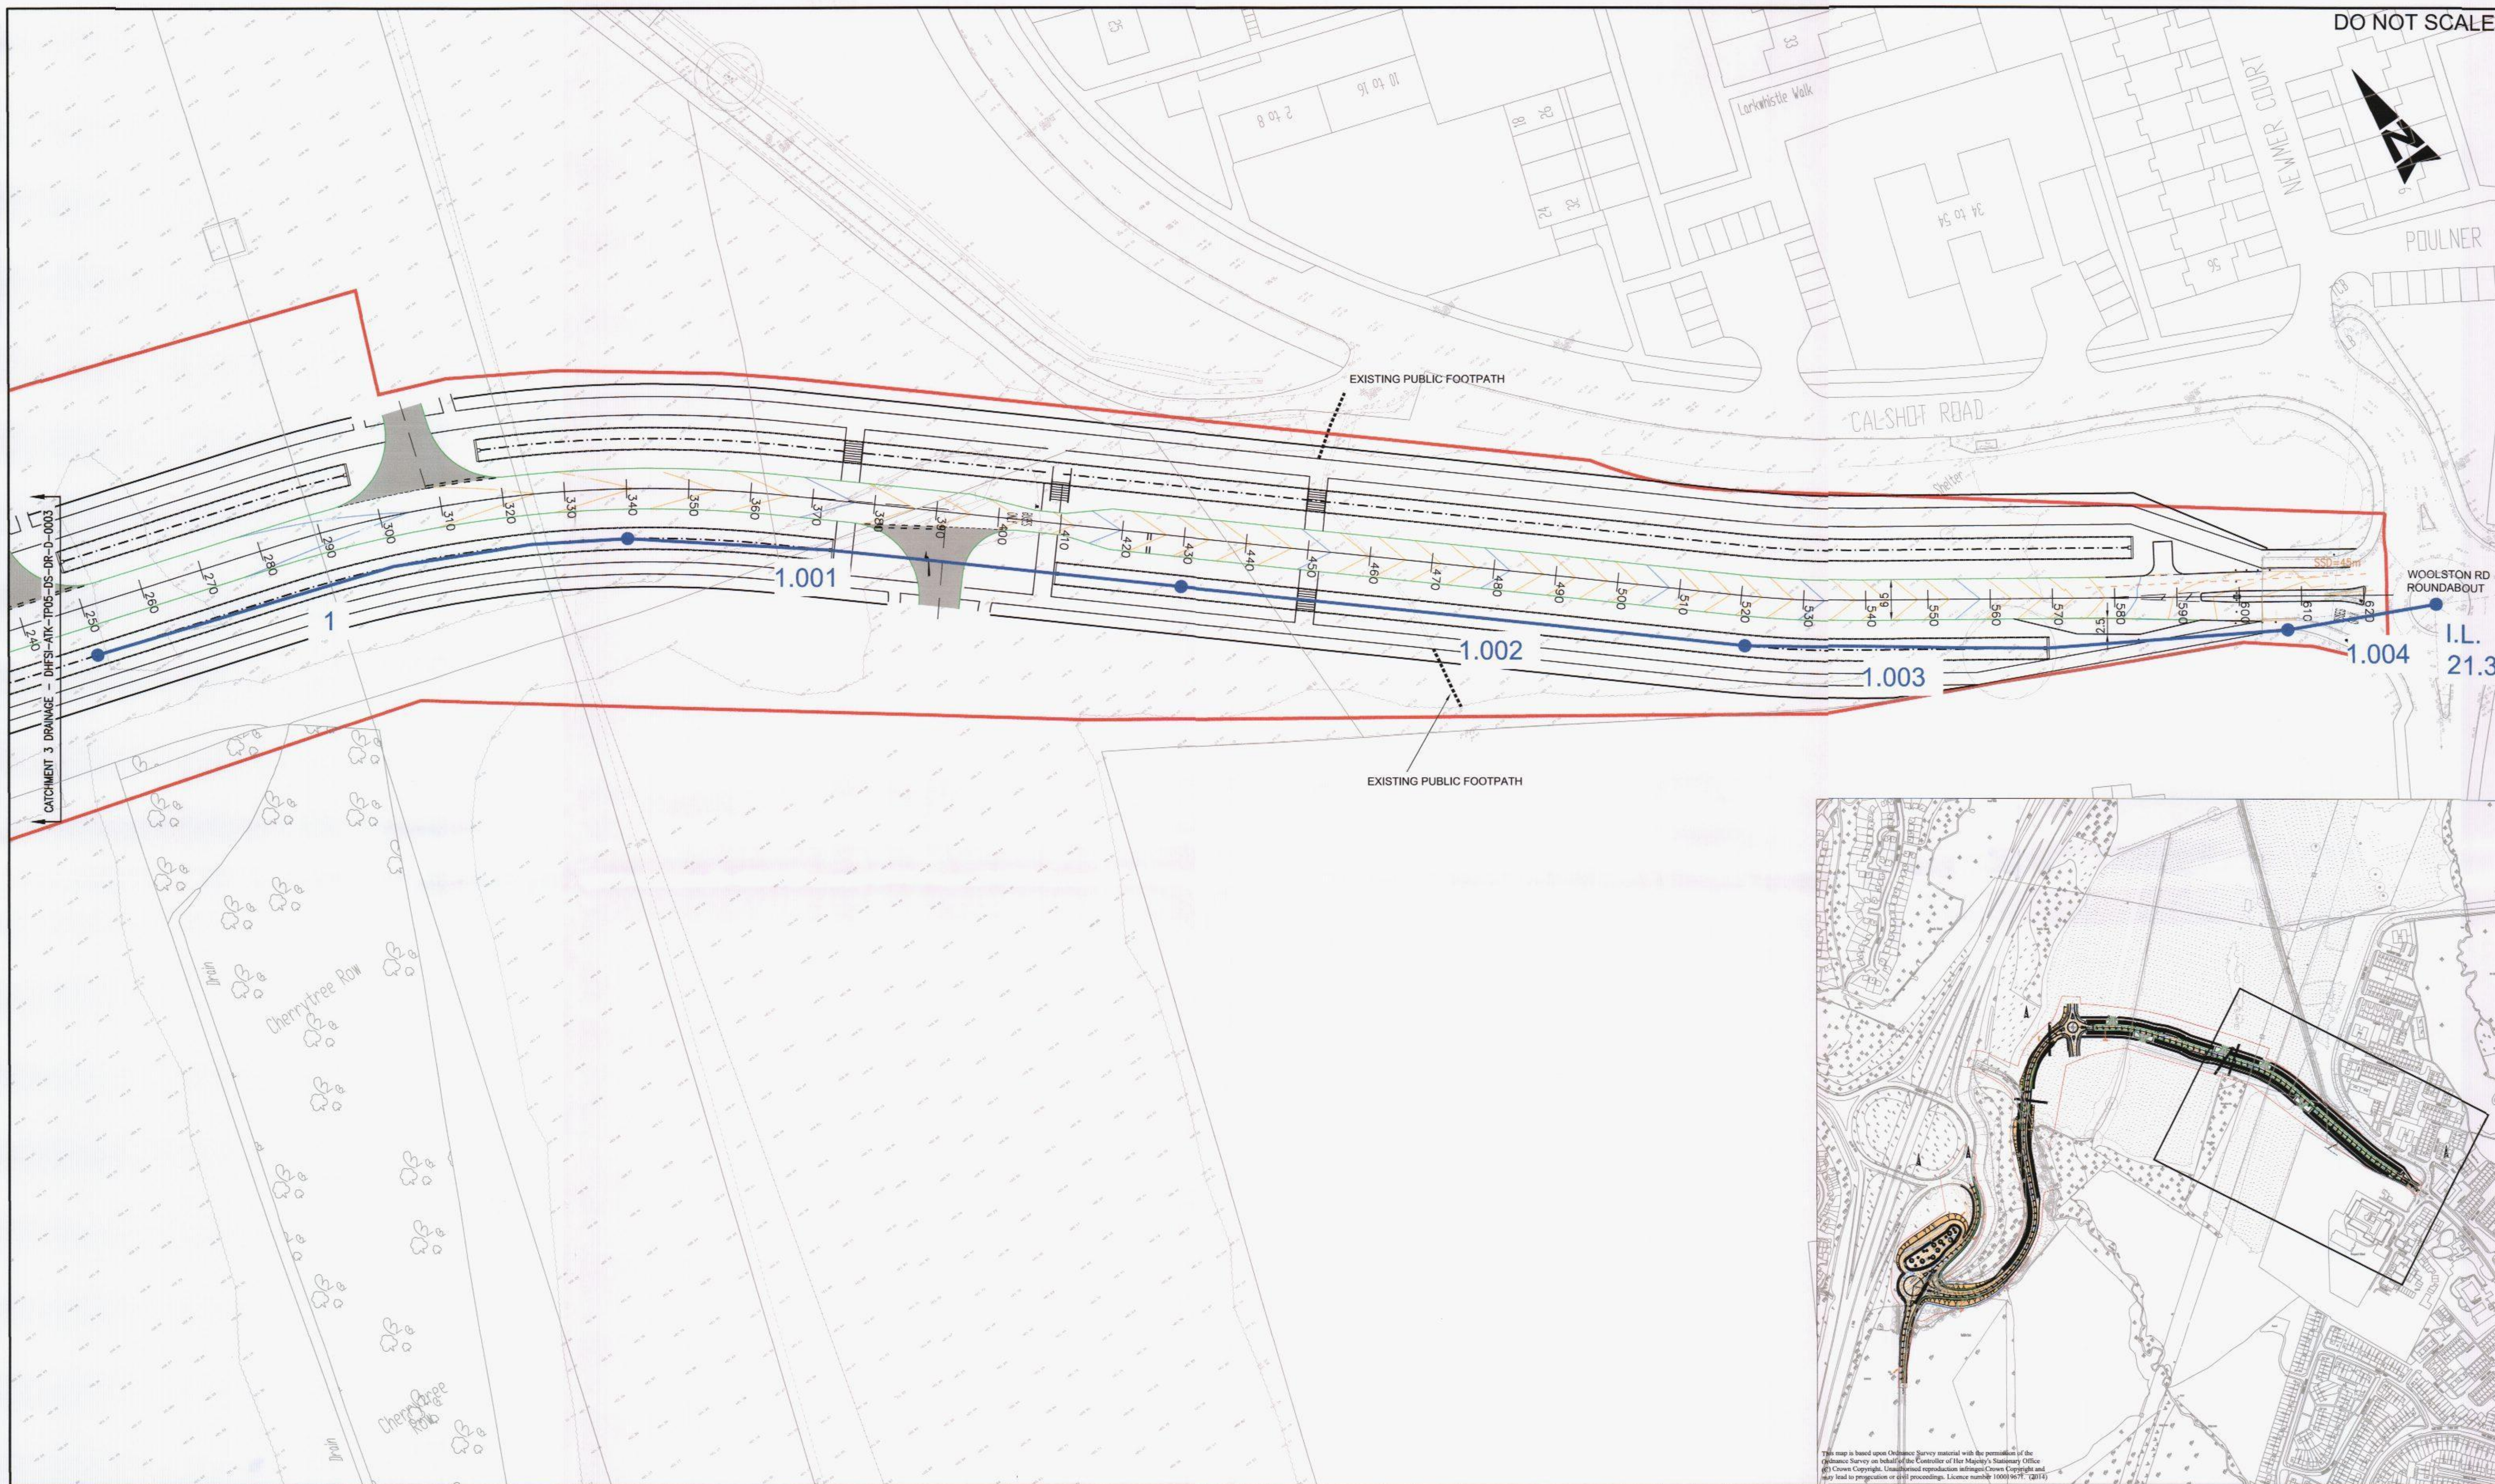

NOTES:

1. THE DRAINAGE PATHS SHOWN HAVE BEEN CHECKED IN THE MICRO-DRAINAGE ANALYSIS INCLUDED IN THE SITE INFORMATION VOLUME 5.
2. THE DRAINAGE ROUTES SHOWN ARE INDICATIVE ONLY FOR THE PURPOSE OF IDENTIFYING THE DRAINAGE NETWORKS THAT MIGHT BE FEASIBLE.
3. CONTRACTORS SHALL CARRY OUT THEIR OWN CHECKS TO CONFIRM THAT THEY PREPARE A DRAINAGE DESIGN FOR THE CONTRACT THAT COMPLIES WITH THE WORKS INFORMATION.

CATCHMENT 4

SAFETY, HEALTH AND ENVIRONMENTAL INFORMATION

In addition to the hazards/risks normally associated with the types of work detailed on this drawing, note the following:

CONSTRUCTION

NONE

MAINTENANCE/CLEANING

NONE

DECOMMISSIONING/DEMOLITION

NONE

It is assumed that all works will be carried out by a competent contractor working, where appropriate, to an approved method statement

| Rev. | Date     | Description    | By | Chk'd | App'd |
|------|----------|----------------|----|-------|-------|
| P1   | 31.01.14 | ORIGINAL ISSUE | AF | ID    | WS    |

Drawing Status: **FOR TENDER**

**ATKINS**

Copyright © Atkins Limited (2014)

Client: PORTSMOUTH CITY COUNCIL

Woodcote Grove  
Ashley Road  
Epsom  
Surrey  
KT18 5BW  
Tel: +44 (0)1372 726140  
Fax: +44 (0)1372 740055  
www.atkinsglobal.com

Portsmouth City Council logo

|                |                             |                                                       |          |
|----------------|-----------------------------|-------------------------------------------------------|----------|
| Project Title  |                             | DUNSBUY HILL FARM<br>NEW HIGHWAY DEVELOPMENT          |          |
| Drawing Title  |                             | OUTLINE DESIGN<br>GENERAL ARRANGEMENT<br>SHEET 4 OF 4 |          |
| Scale          | 1:500                       | Designed ID                                           | AF       |
| Original Size  | A1                          | Date                                                  | 28/01/14 |
| Drawing Number | DHFSI-ATK-TP05-DS-DR-D-0004 | Checked ID                                            | WS       |
|                |                             | Date                                                  | 31/01/14 |
|                |                             | Authorised                                            | WS       |
|                |                             | Revision                                              | P1       |