


LOCATION PLAN 1:1250

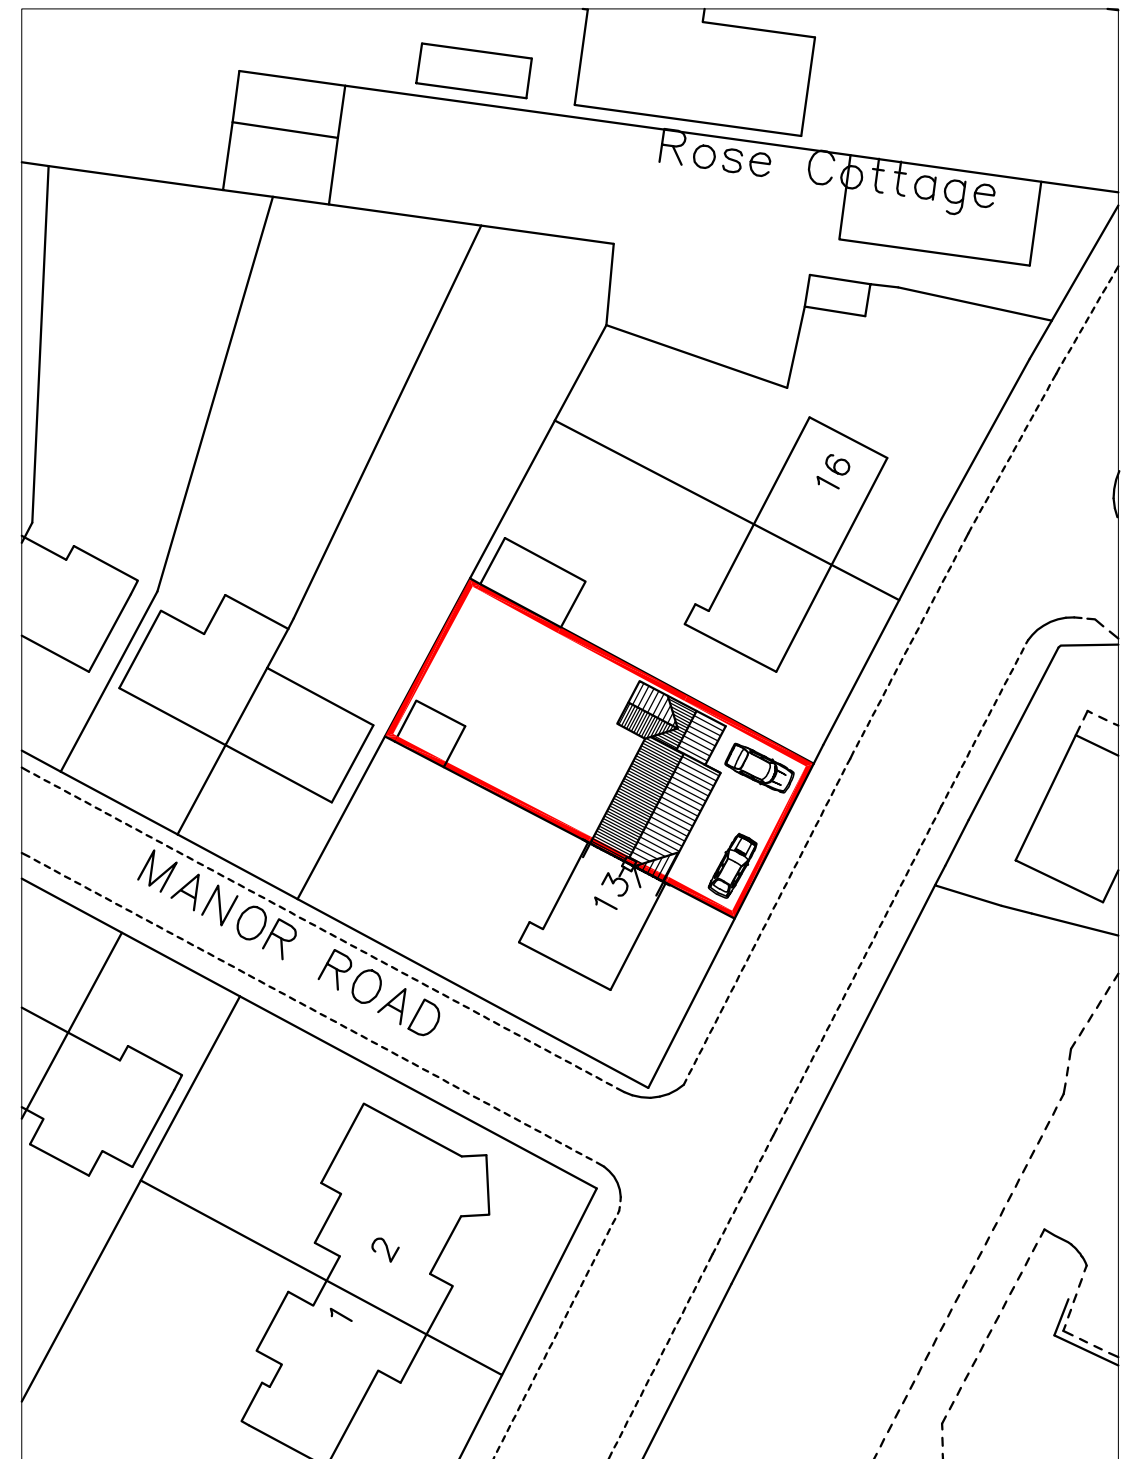

BLOCK PLAN 1:500

m 10 20 30 40


metres 10 20 30 40

14 Manor Road
Hayling Island
PO11 0QJ

SITE PLANS

Revisions

- A.
- B.
- C.
- D.

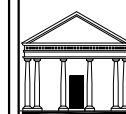





Martin Critchley
CHARTERED ARCHITECT

The Old Brewery,
15E South Street, Havant,
Hampshire, PO9 1BU
023 92 474 919
critchleyarchitect@hotmail.com

Scale A3 = AS SHOWN
Date 09/02/16
Drawn OS

1610-101⁰


© Crown Copyright
All rights reserved.
Reproduced by Permission.
Licence No. 100046837

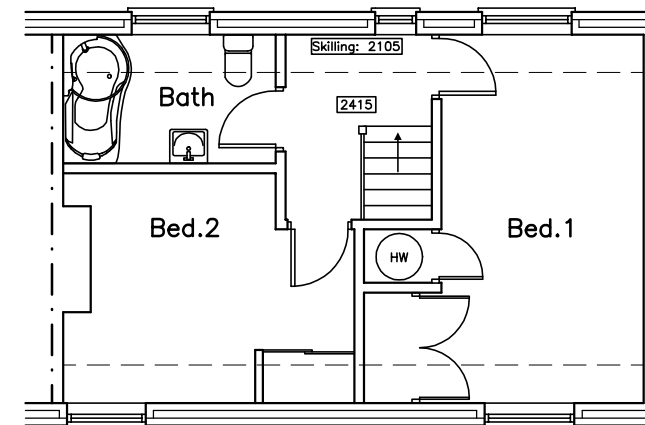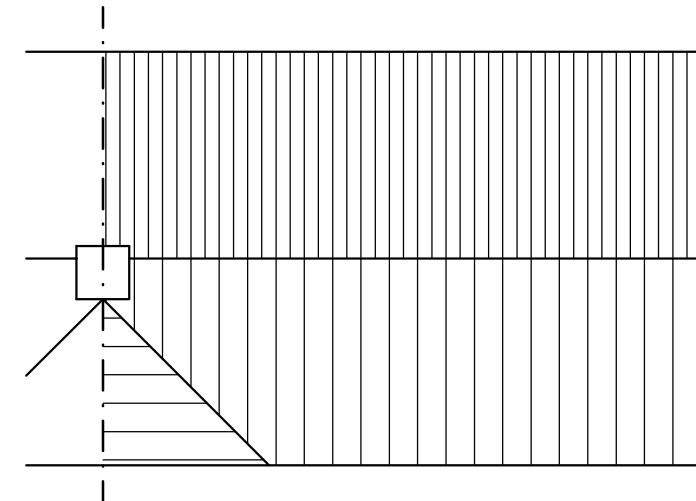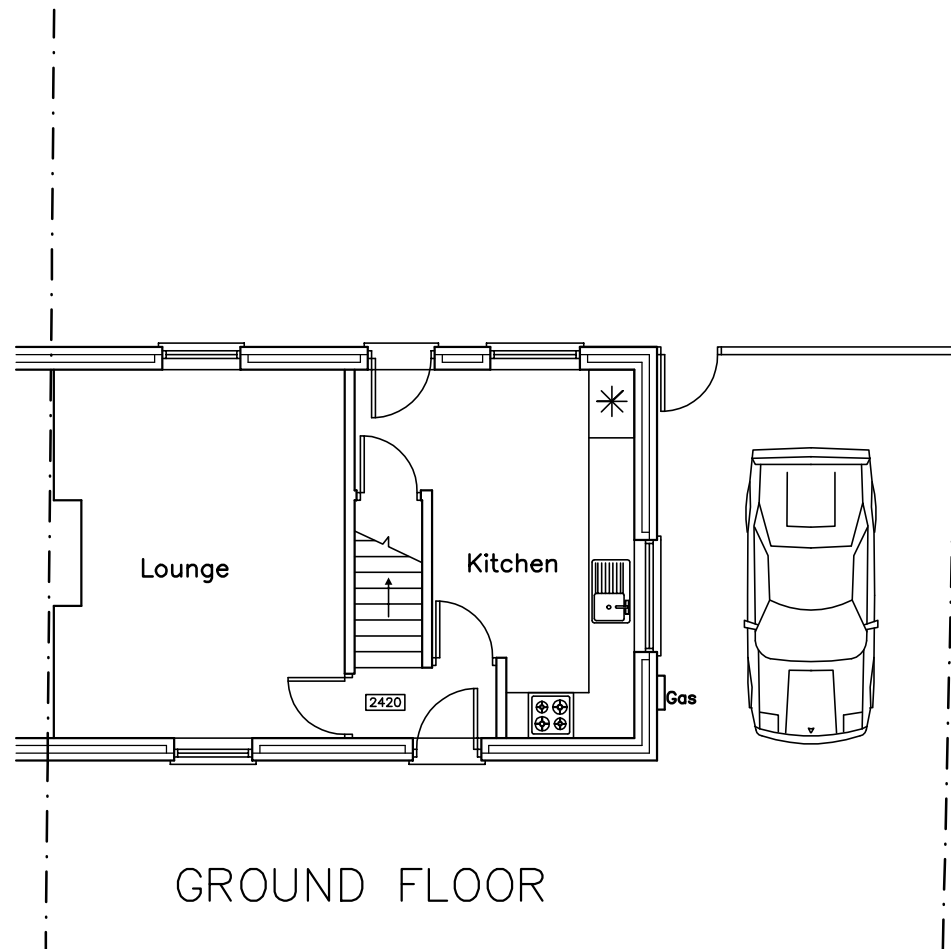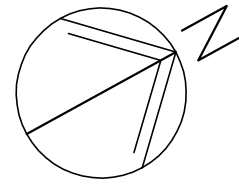

14 Manor Road
Hayling Island
PO11 0QJ

SURVEY PLANS

Revisions
A.

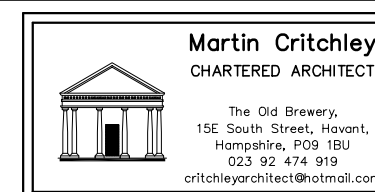

Scale A3 = 1:100
Drawn SAR
Date 09/02/16

metres

10


20

30


1610-201⁰




North East

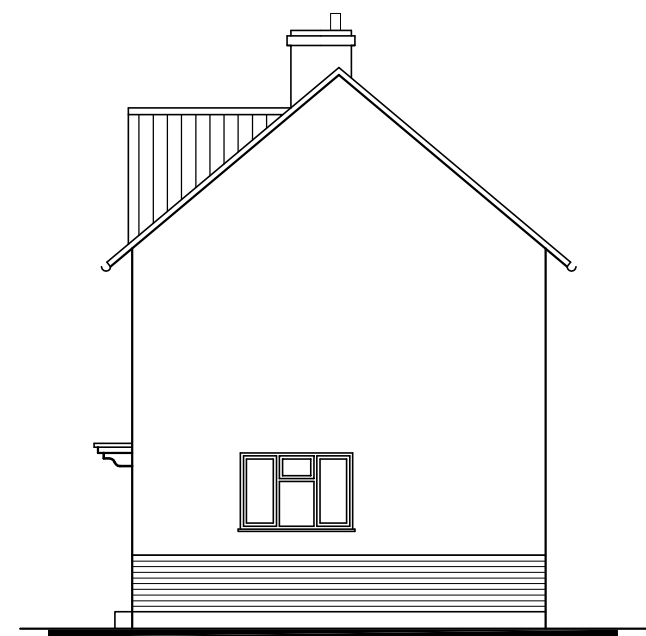

South West

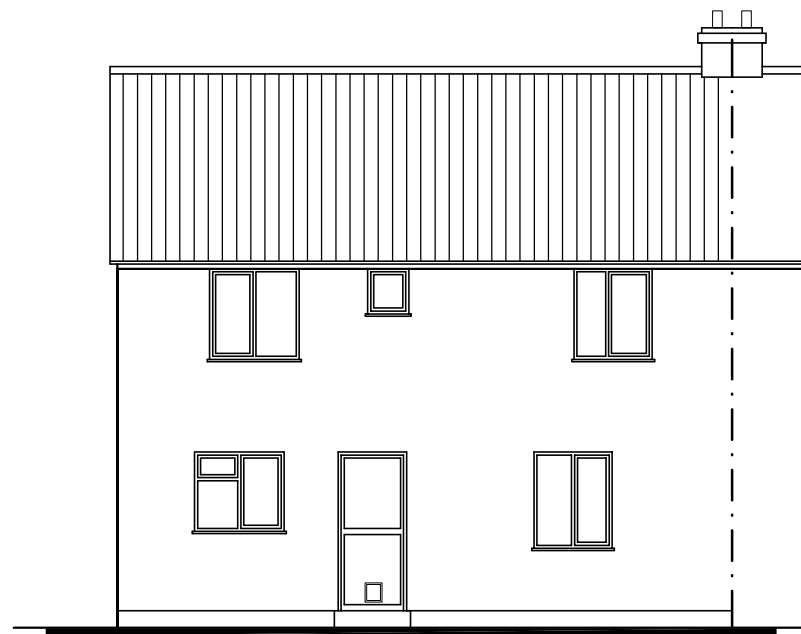

North West

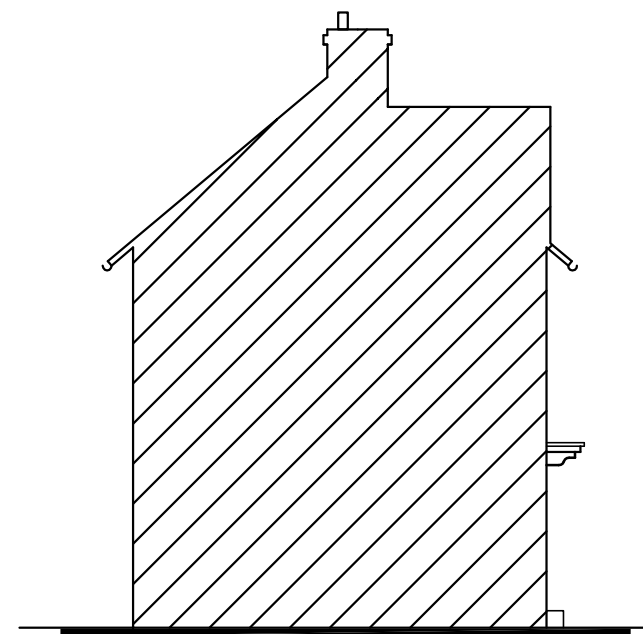

South East

14 Manor Road
Hayling Island
PO11 0QJ

SURVEY ELEVATIONS

Revisions
A.



Scale A3 = 1:100
Drawn SAR
Date 09/02/16



metres

10


20

30


1610-301⁰

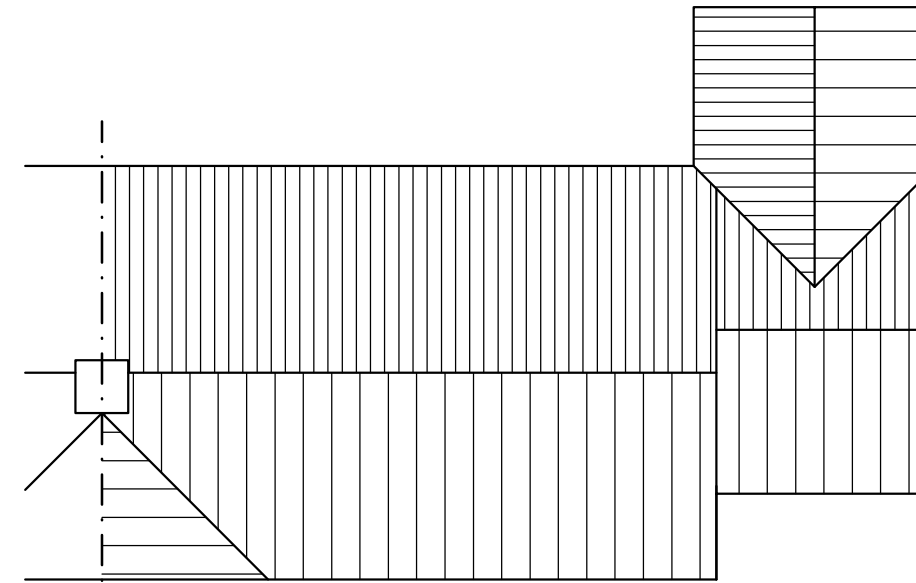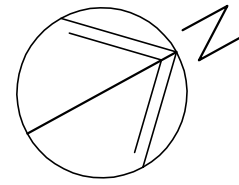

ROOF

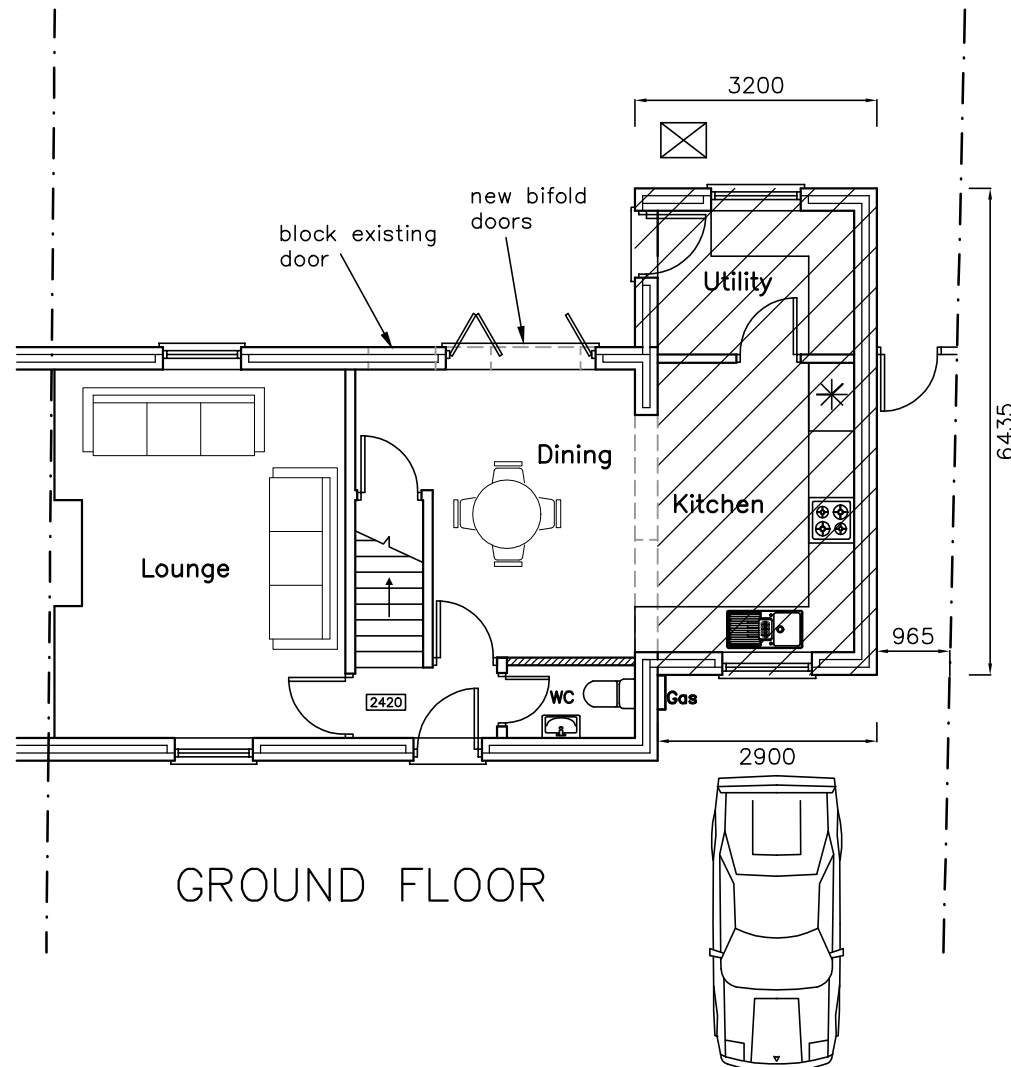

GROUND FLOOR

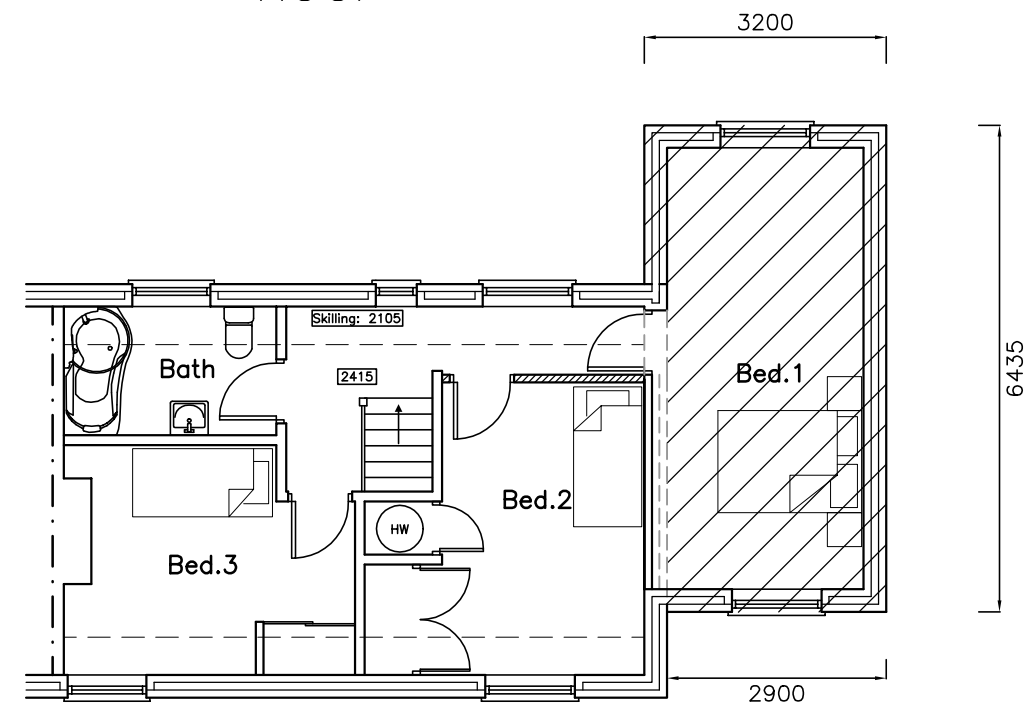

FIRST FLOOR

14 Manor Road
Hayling Island
PO11 0QJ

PROPOSAL PLANS

Revisions
A. Client Revisions 19/02/16
B. Utility door moved 22/02/16



Scale A3 = 1:100
Drawn NKM
Date 19/02/16

metres

10


20

30

1610-401^B




North East

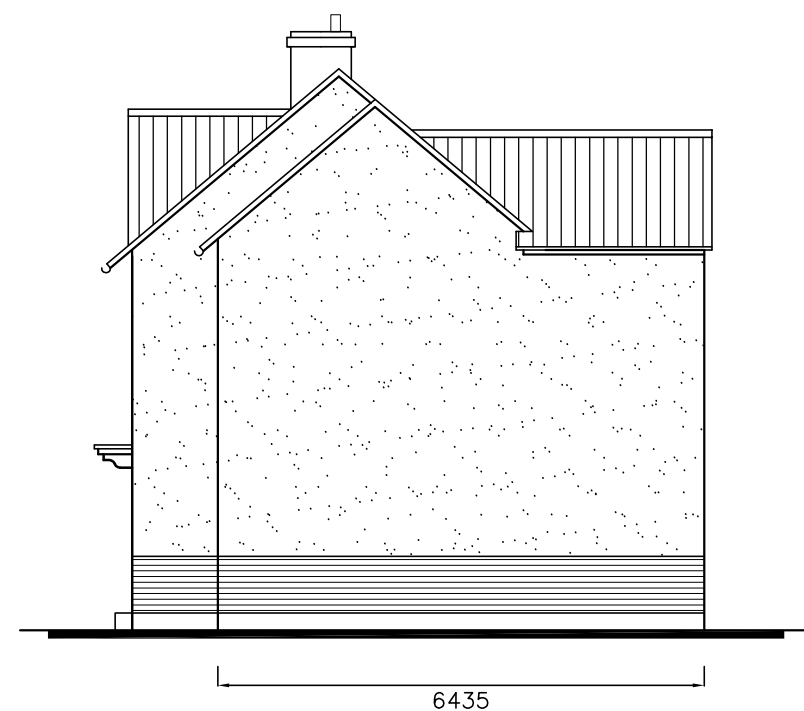

South West



North West

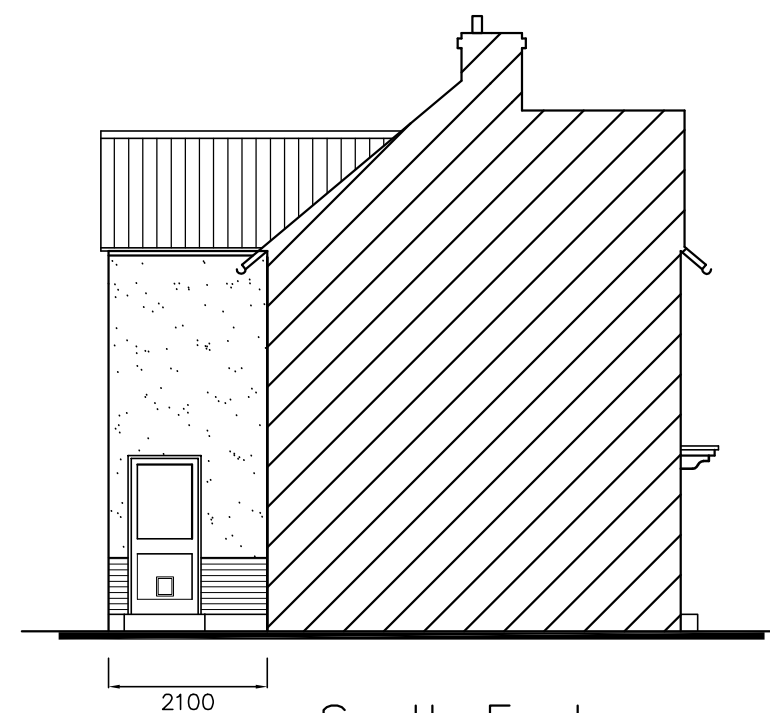


South East

14 Manor Road
Hayling Island
PO11 0QJ

PROPOSAL ELEVATIONS

Revisions
A.

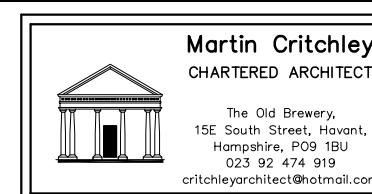

Scale A3 = 1:100
Drawn NKM
Date 19/02/16

metres

10

20

30

1610-501⁰