


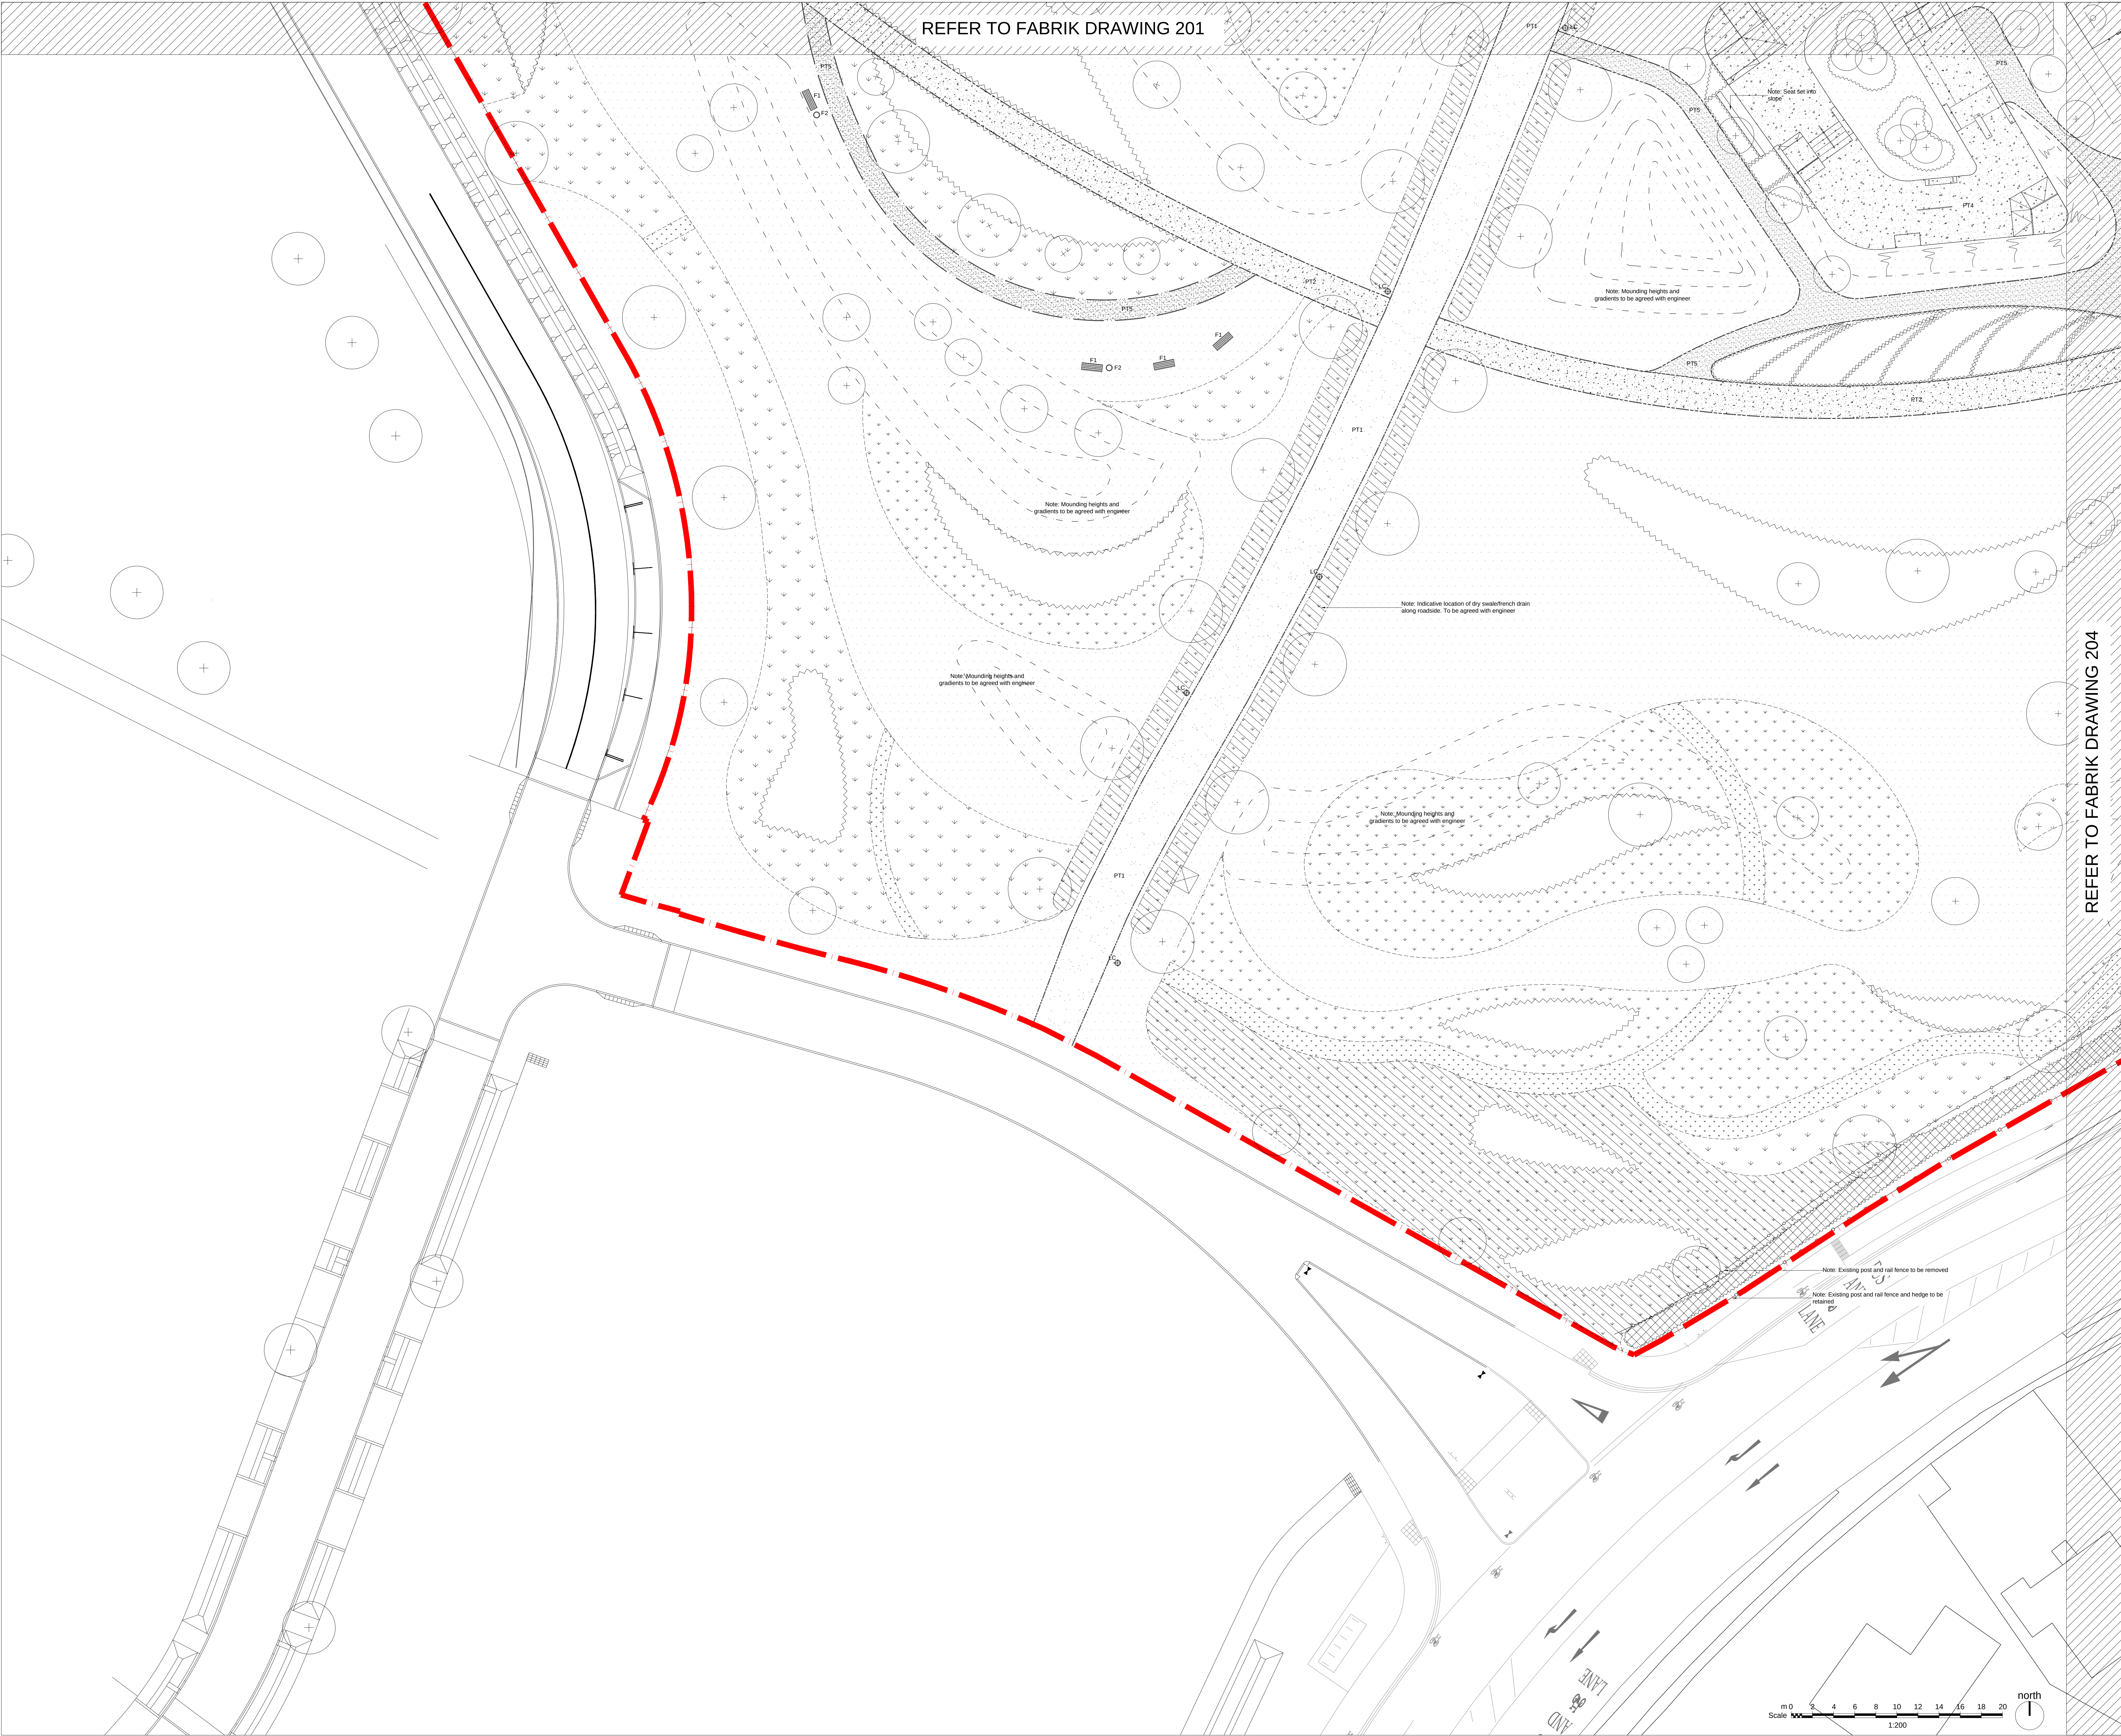

Notes

- This drawing is the property of fabrik ltd. It must not be copied or reproduced without written consent.
- Only figured dimensions are to be taken from this drawing. All contractors must visit site and be responsible for taking and checking all dimensions related to the works shown on the drawing.

Refer to fabrik drawings:

- D2403 L.200 - Landscape Masterplan
- D2403 L.205 - Hard Landscape Legend.
- D2403 L.301-307 - Detailed Soft Landscape Proposals
- D2403 L.206/306 - Detailed Hard/Soft Skatepark, MUGA & Youth Shelter
- D2403 L.207/307 - Detailed Hard/Soft Play Area

No.	Date	Reason	ah	Name
01	17.11.16	Site wide amends following client comments		

External References:

- D2403 Berewood Town Park Phase A Tender/Drawings/Site Survey/Sign copy
- D2403 Berewood Town Park Phase A Tender/Drawings/Site Survey/Revised 110628V/SU_D2403L205 copy
- D2504 Berewood Town Park Phase B. Waterloo/Drawings/Technical/Revised 13-02-07/Town Park Constraints - Copy
- D2403 Berewood Town Park Phase A Tender/Drawings/Engineer/161117K_P03_ROADS - Copy.dwg

fabrik
Lentini House
16 Lentini Street
Alton
Hampshire
GU34 1HG

T: 01430 595550
E: alton@fabrikuk.com
W: www.fabrikuk.com

Project
Town Park, Phase A, Berewood, Waterlooville for Grainger

Drawing
Detailed Hard Landscape Plan 3 of 4

Scale	Date	Checked	Drawn
1:200 @ A0	Nov'16	as	ah

Drawing No.
D2403 L.203

Revision
01

☐ Preliminary	☐ Issued for Design/Information
☒ Issued for Planning Approval	☐ Issued for Tender
☐ Issued for Construction	☐ As Built

Drawing sheet size - A0 Copyright Reserved ©