


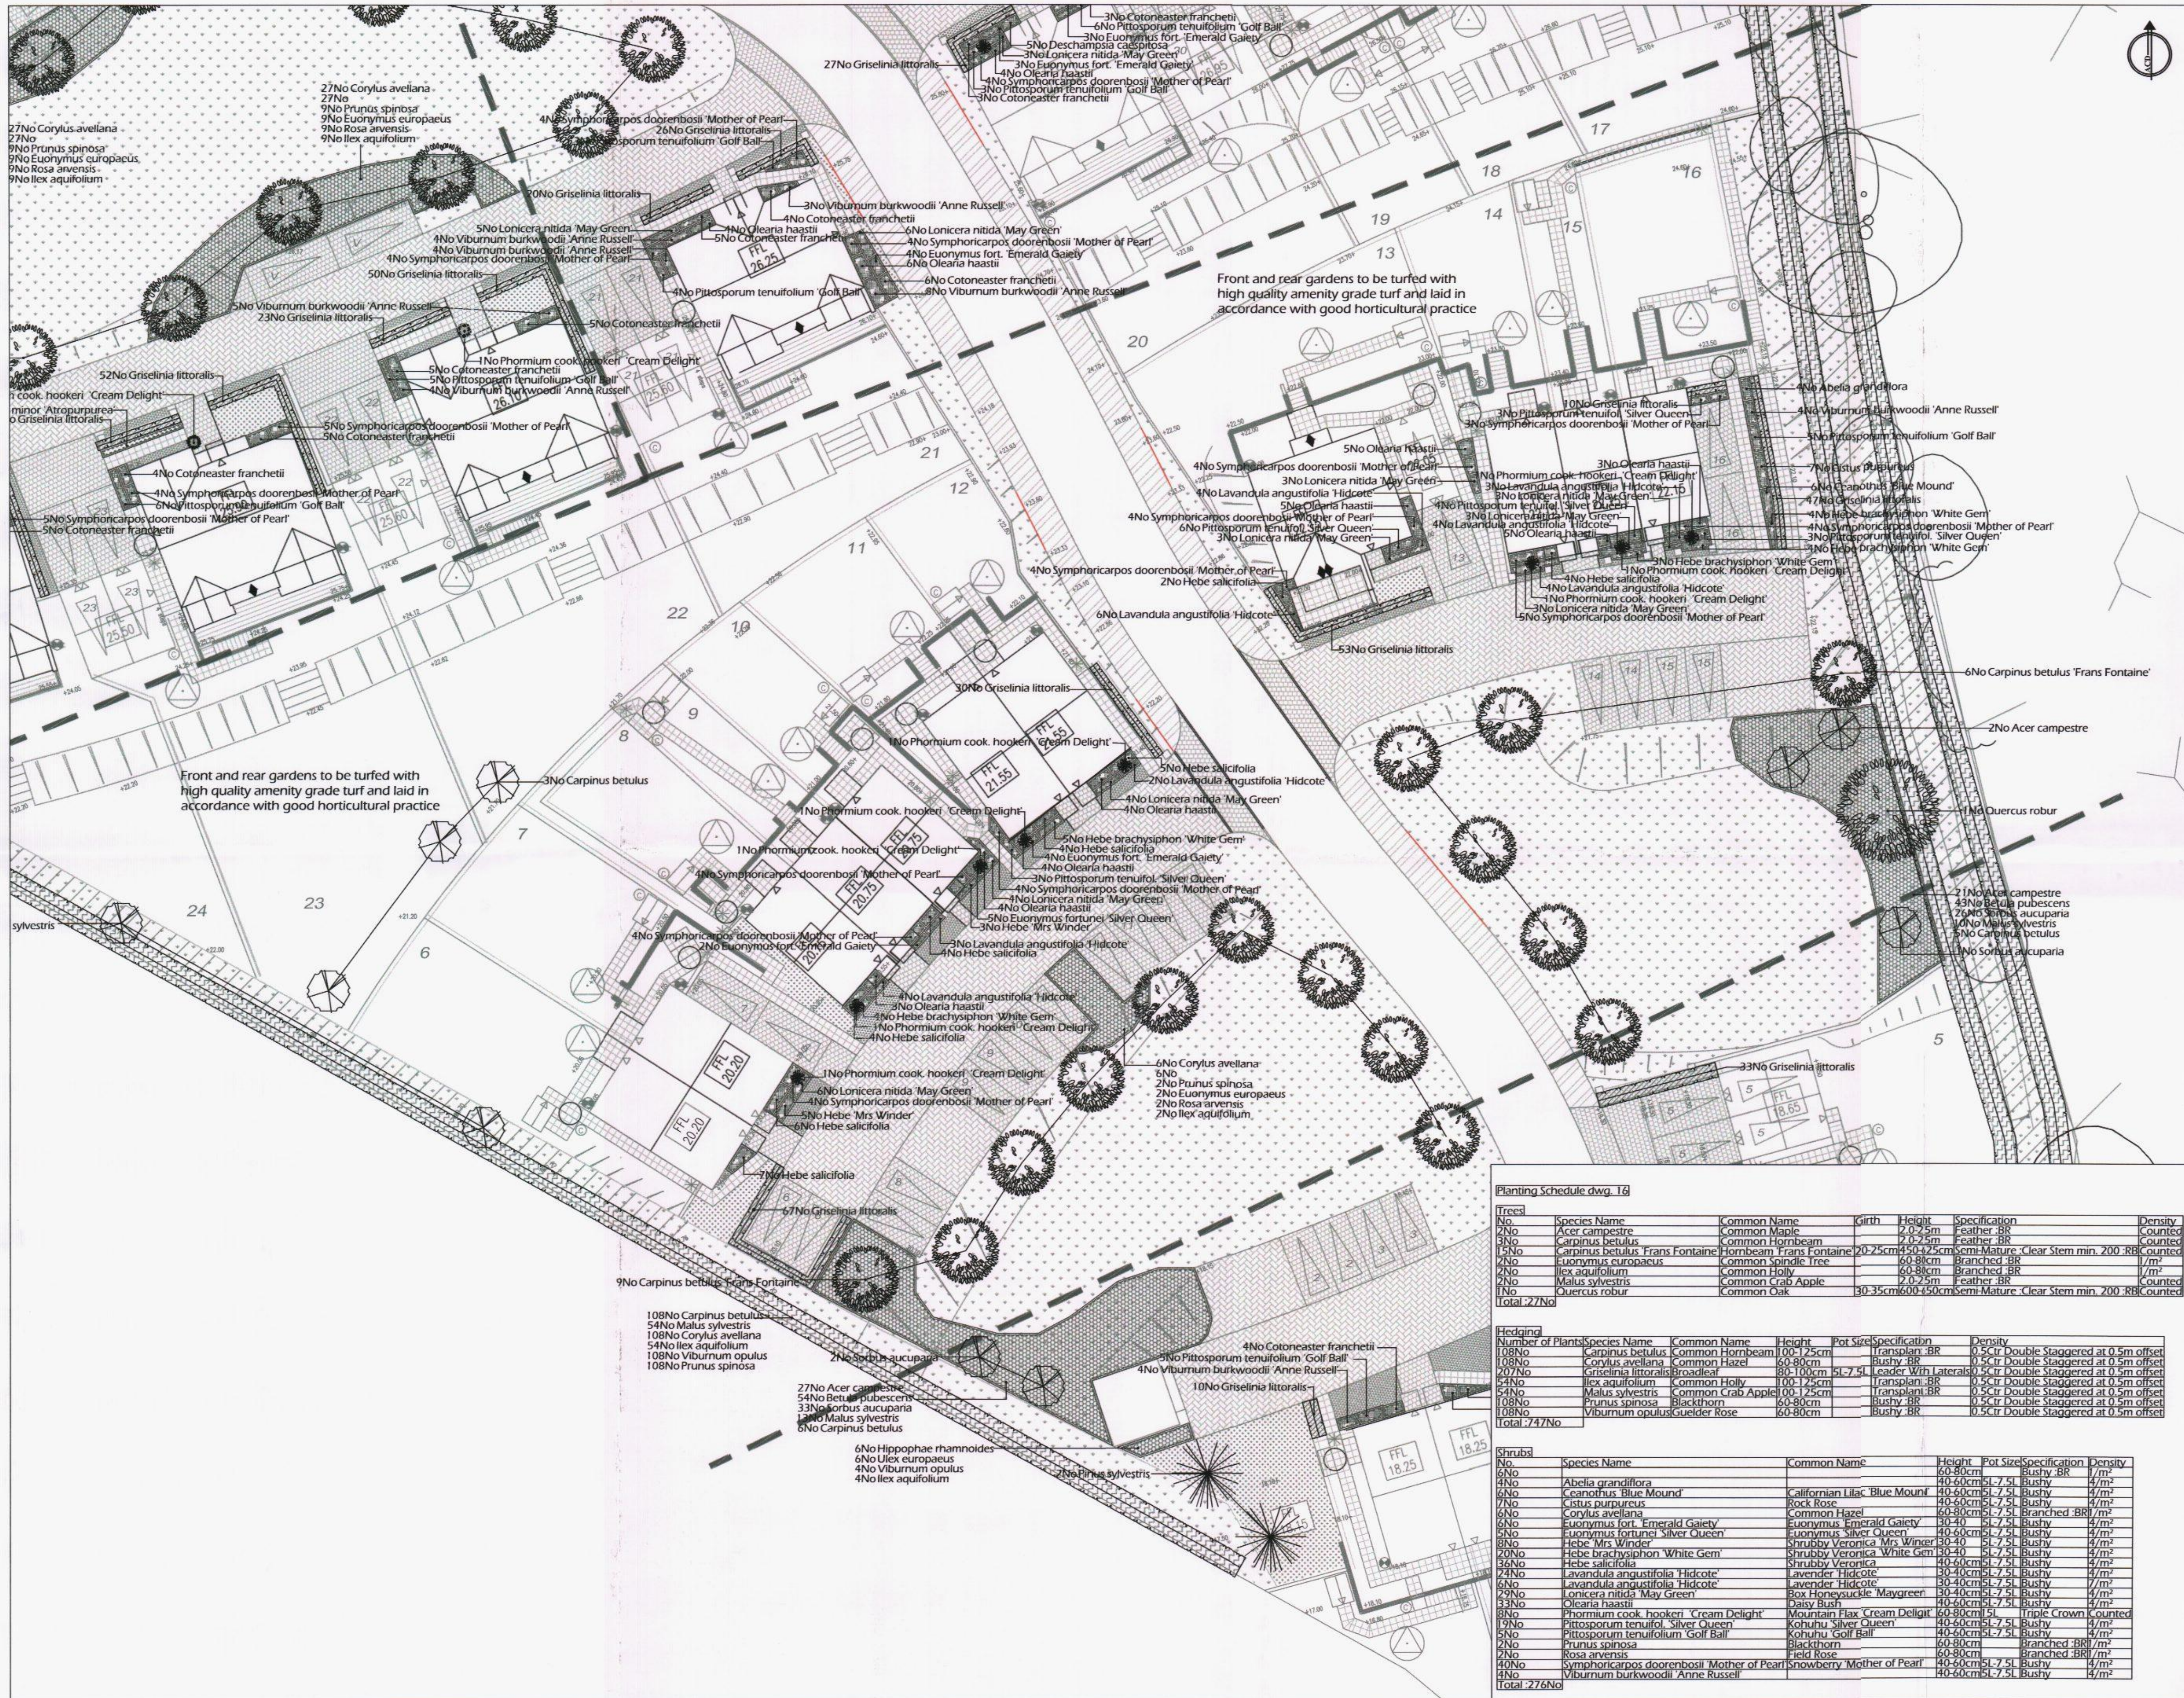

SPECIFICATION
Forestry Commission Practice note 8.
All native species should be of local stock. Native trees and shrubs certified as British Native plant stock.
All planting should comply with the Horticultural Trade Association National Plant specification.
All planting preparation, handling, planting & maintenance should be in accordance with CPSE Code for Handling and Establishing plants.
All trees and shrubs to comply with BS 3936 Part 1 1992, planted to BS 4043:1989 and BS 4428:1989. All works generally, to comply with the written Soft Landscape Specification.
Topsoil incorporated into planting beds to be gently mounded towards the centre of each bed to allow for settlement.
Before planting the shrub bed shall be covered with a weed proof membrane and afterwards mulched with a large round gravel top dressing. For beds with native plants and hedgerows bark mulch should be applied with 75mm consolidated thickness of medium textured decorative grade natural pine bark having first been prepared in accordance with the specification.
Free standing hedges shall have a 3 strand galvanised wire and tanalised softwood timber post fence, to BS 1722 Part 2:2000, erected along a line between the two rows of hedge plants.
All existing trees and hedges to be protected in accordance with BS5537:2012 for the duration of the construction period.

NOTE: DO NOT SCALE FROM DRAWING

Legend

- Existing trees and vegetation to be retained and protected during construction. Brambles and invasive species to be removed. Refer to Tree Survey.
- Proposed semi mature tree planting within soft landscape. See detail on sheet.
- Proposed conifer tree planting within soft landscape. See detail on sheet.
- Proposed feathered tree planting within soft landscape. See detail on sheet.
- Proposed specimen shrub with clear stem.
- Proposed specimen shrub planting to receive short angular staking on half standards with expandable tree ties.
- Proposed specimen plant in container.
- Proposed hedge planting to be planted in a double staggered row 300mm apart and at 500mm centres in each row. To be maintained at 1.2m height and 1.8m height adjacent to site boundaries.
- Proposed mixed native hedge planting to be planted in a double staggered row 300mm apart and at 500mm centres in each row. To be maintained at a 1.5m height.
- Proposed shrub planting to be planted into a weed proof membrane to receive 50mm of grey eco aggregate - 20mm.
- Proposed native shrub mix planting to receive 75mm bark mulch.
- Proposed amenity grass areas to receive good quality amenity grass turves laid in line with good horticultural practices.
- Proposed Saline Coastal and Road verges grassed mix (2/1) by Germinal Seeds or similar and approved.
- Proposed long grass areas.
- Proposed narrow areas of grey eco aggregate - 20mm for tree seating. Laid over a weed proof membrane.
- Proposed front garden areas to be paved with concrete slabs.
- Cut lines.

Planting Schedule dwg. 16

No.	Species Name	Common Name	Girth	Height	Specification	Density
1No	Quercus robur	Common Oak	30-35cm	600-650cm	Semi-Mature - Clear Stem min. 200 - RBC	Counted
Total: 27No						

No.	Species Name	Common Name	Height	Pot Size	Specification	Density
108No	Carpinus betulus	Common Hornbeam	100-125cm	Transplant BR	0.5ctr Double Staggered at 0.5m offset	Counted
Total: 747No						

No.	Species Name	Common Name	Height	Pot Size	Specification	Density
Total: 276No						

Rev **Date** **Details** **Drawn**

C	06.07.2015	Client comments	AE
B	08.05.2015	Revised in line with foundation details	AK
A	29.01.2015	Open space details added	AK

ACD
Ecology
Arboriculture
Landscape Architecture
ACD Landscape Architects & ACD Ecology
Redbourne Rail Business Centre, Grange Lane,
Malmesbury, SN16 0ES
Tel: 01666 825646
www.acdlandscape.co.uk

BARRATT
HOMES
scheme: Portsdown Hill
Bedhampton
client: Barratt Southampton
drawing: Landscape Proposals
date: November '14
scale: 1:200@A1
drawing no: BSH18849 16
drawn: AK checked: AW

Copyright © ACD Landscape Architects Ltd. All rights reserved in Chapter IV of the Copyright, Designs and Patents Act 1988 have been generally asserted: 2011. Copyright of this plan remains with ACD until all fees have been paid in full.