


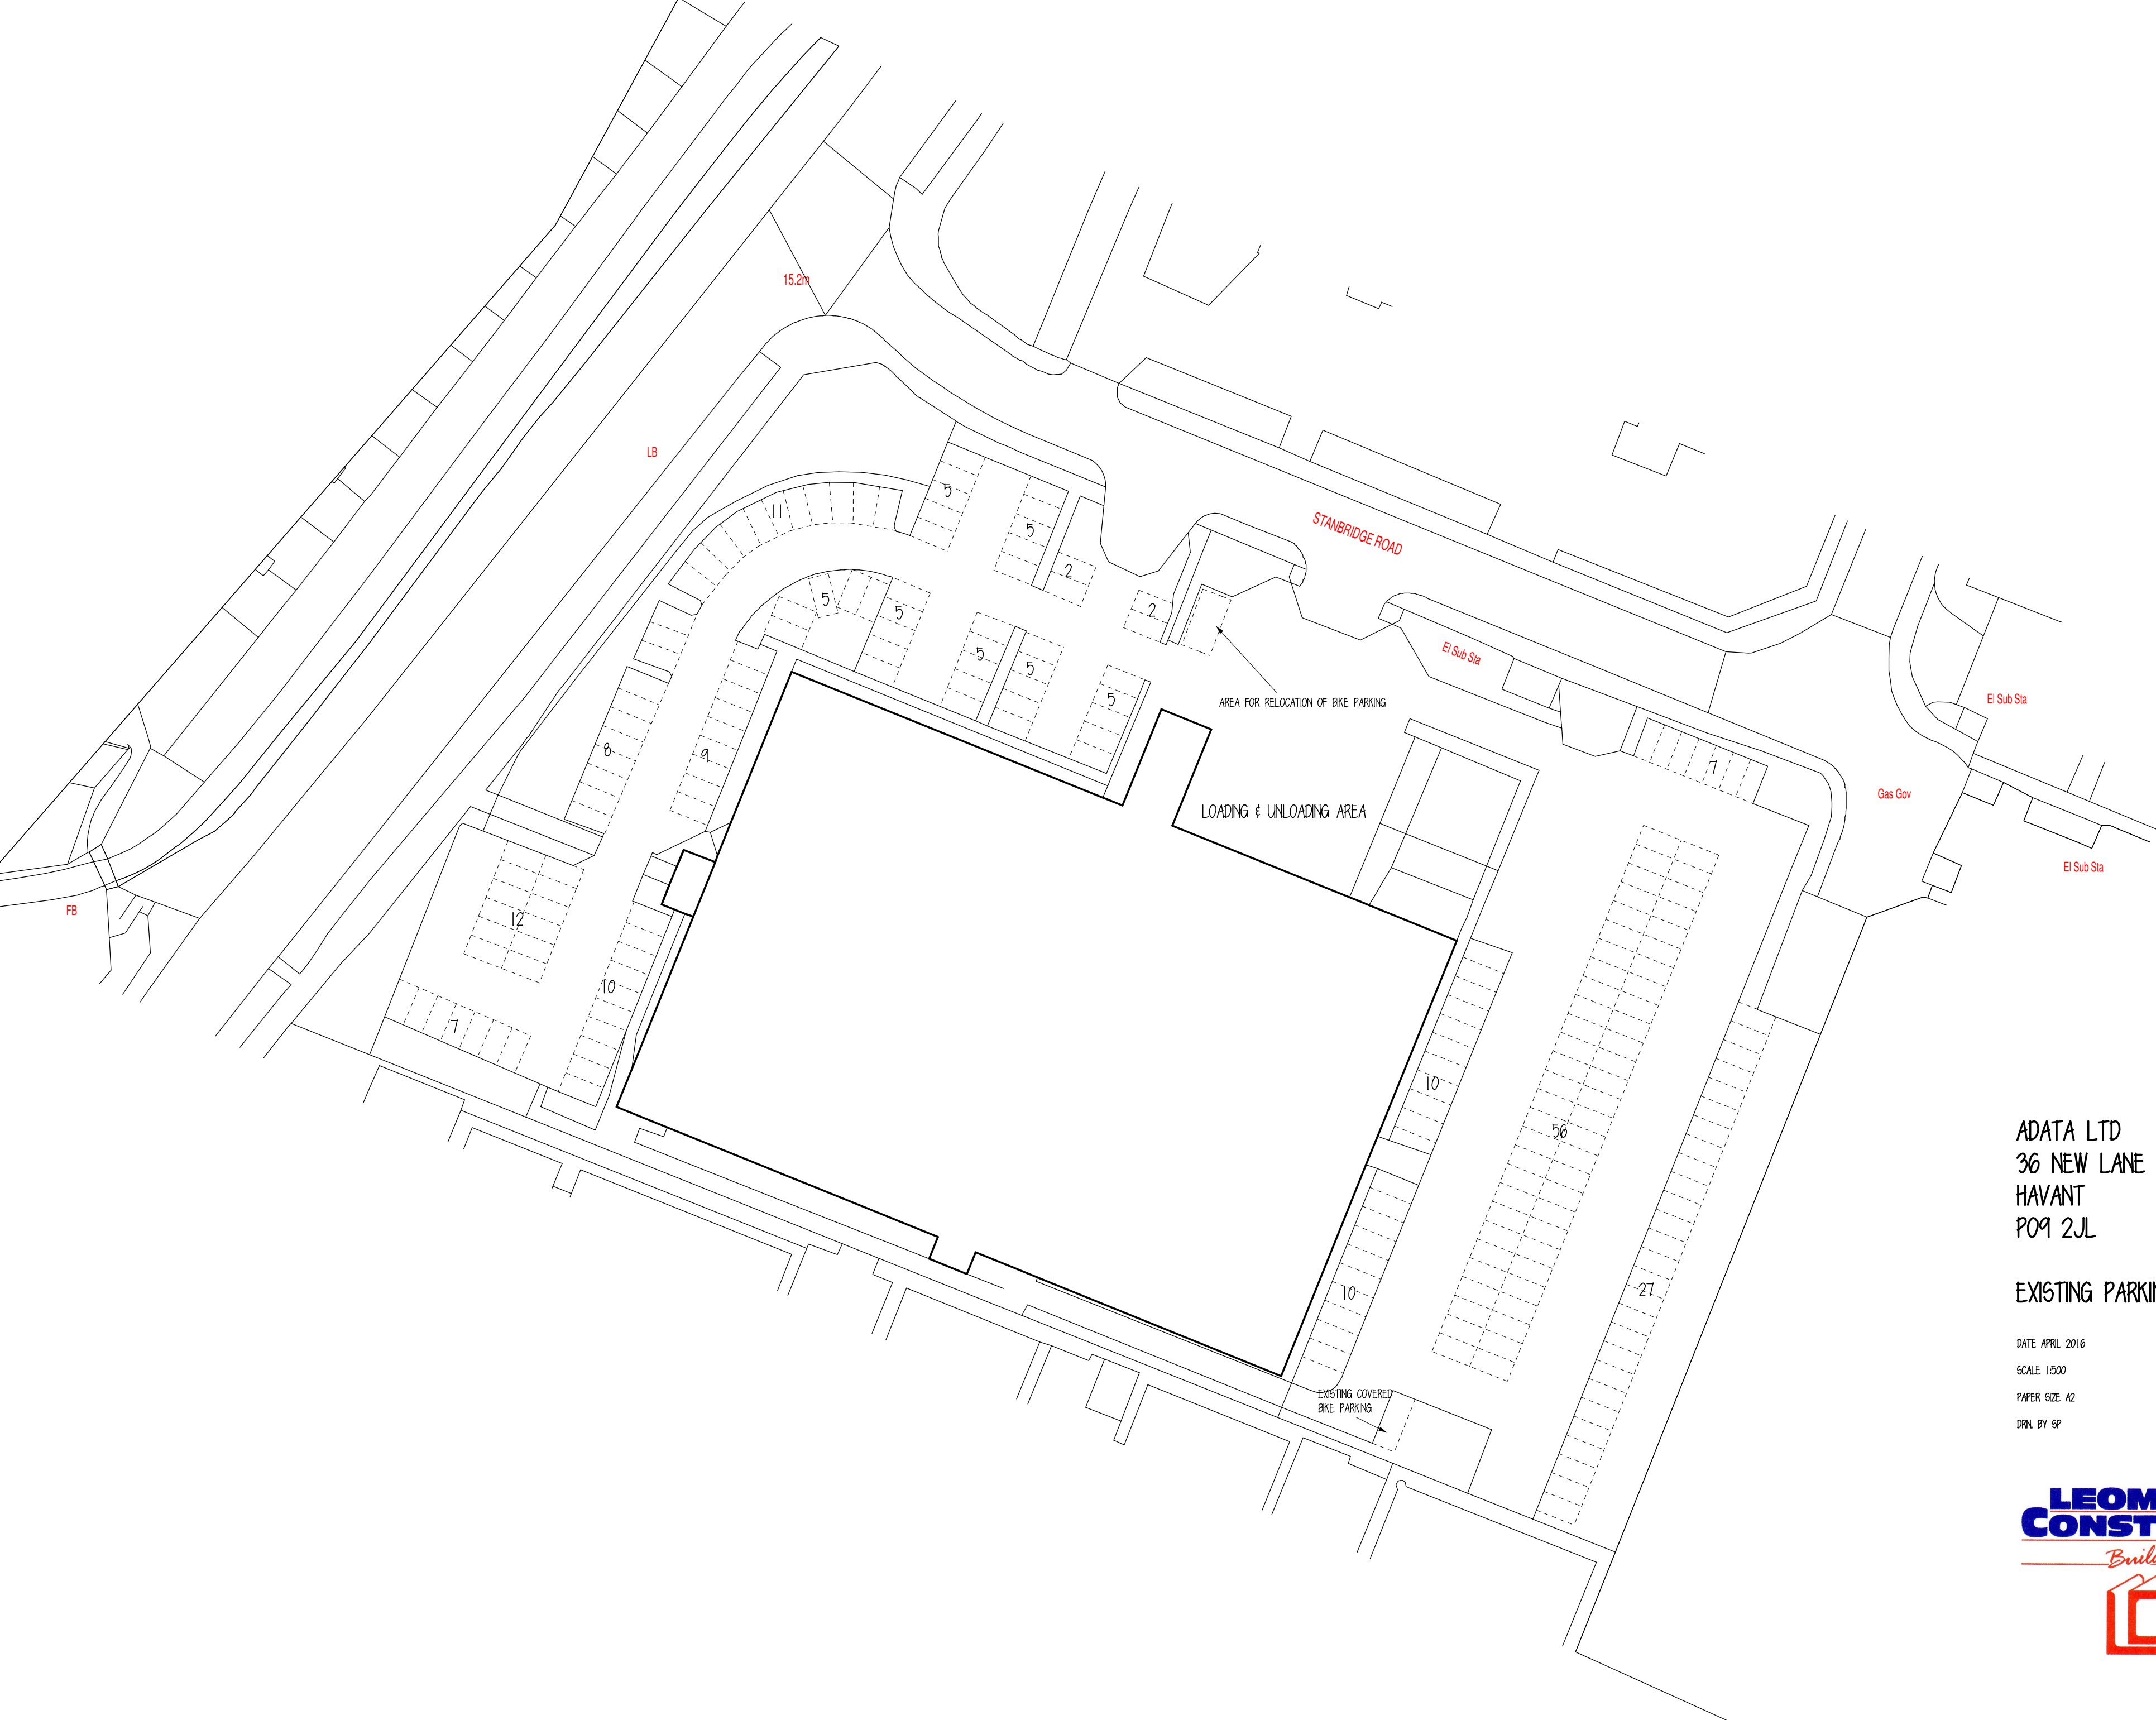

ADATA LTD
36 NEW LANE
HAVANT
PO9 2JL

EXISTING PARKING

DATE: APRIL 2016
SCALE: 1:500
PAPER SIZE: A2
DRN BY: GP

DRG. NO.

1616.02A

**LEOMINSTER
CONSTRUCTION**
Building it right for you

LEOMINSTER INDUSTRIAL ESTATE,
SOUTHERN AVENUE,
LEOMINSTER,
HEREFORDSHIRE HR6 0QF
TEL: (01568) 612943 - 612909
FAX: (01568) 612910