


- TX

BS category C

Trees of low quality
- TX

Trees to be removed
- Proposed layout
- Proposed drainage layout
- Estimated tree positions not included on original land survey and/or adjusted crown spreads
- Construction exclusion zone (CEZ) to be protected by fencing and/or ground protection
- Proposed location of new heavy standard Elm (Ulmus New Horizon) to be planted

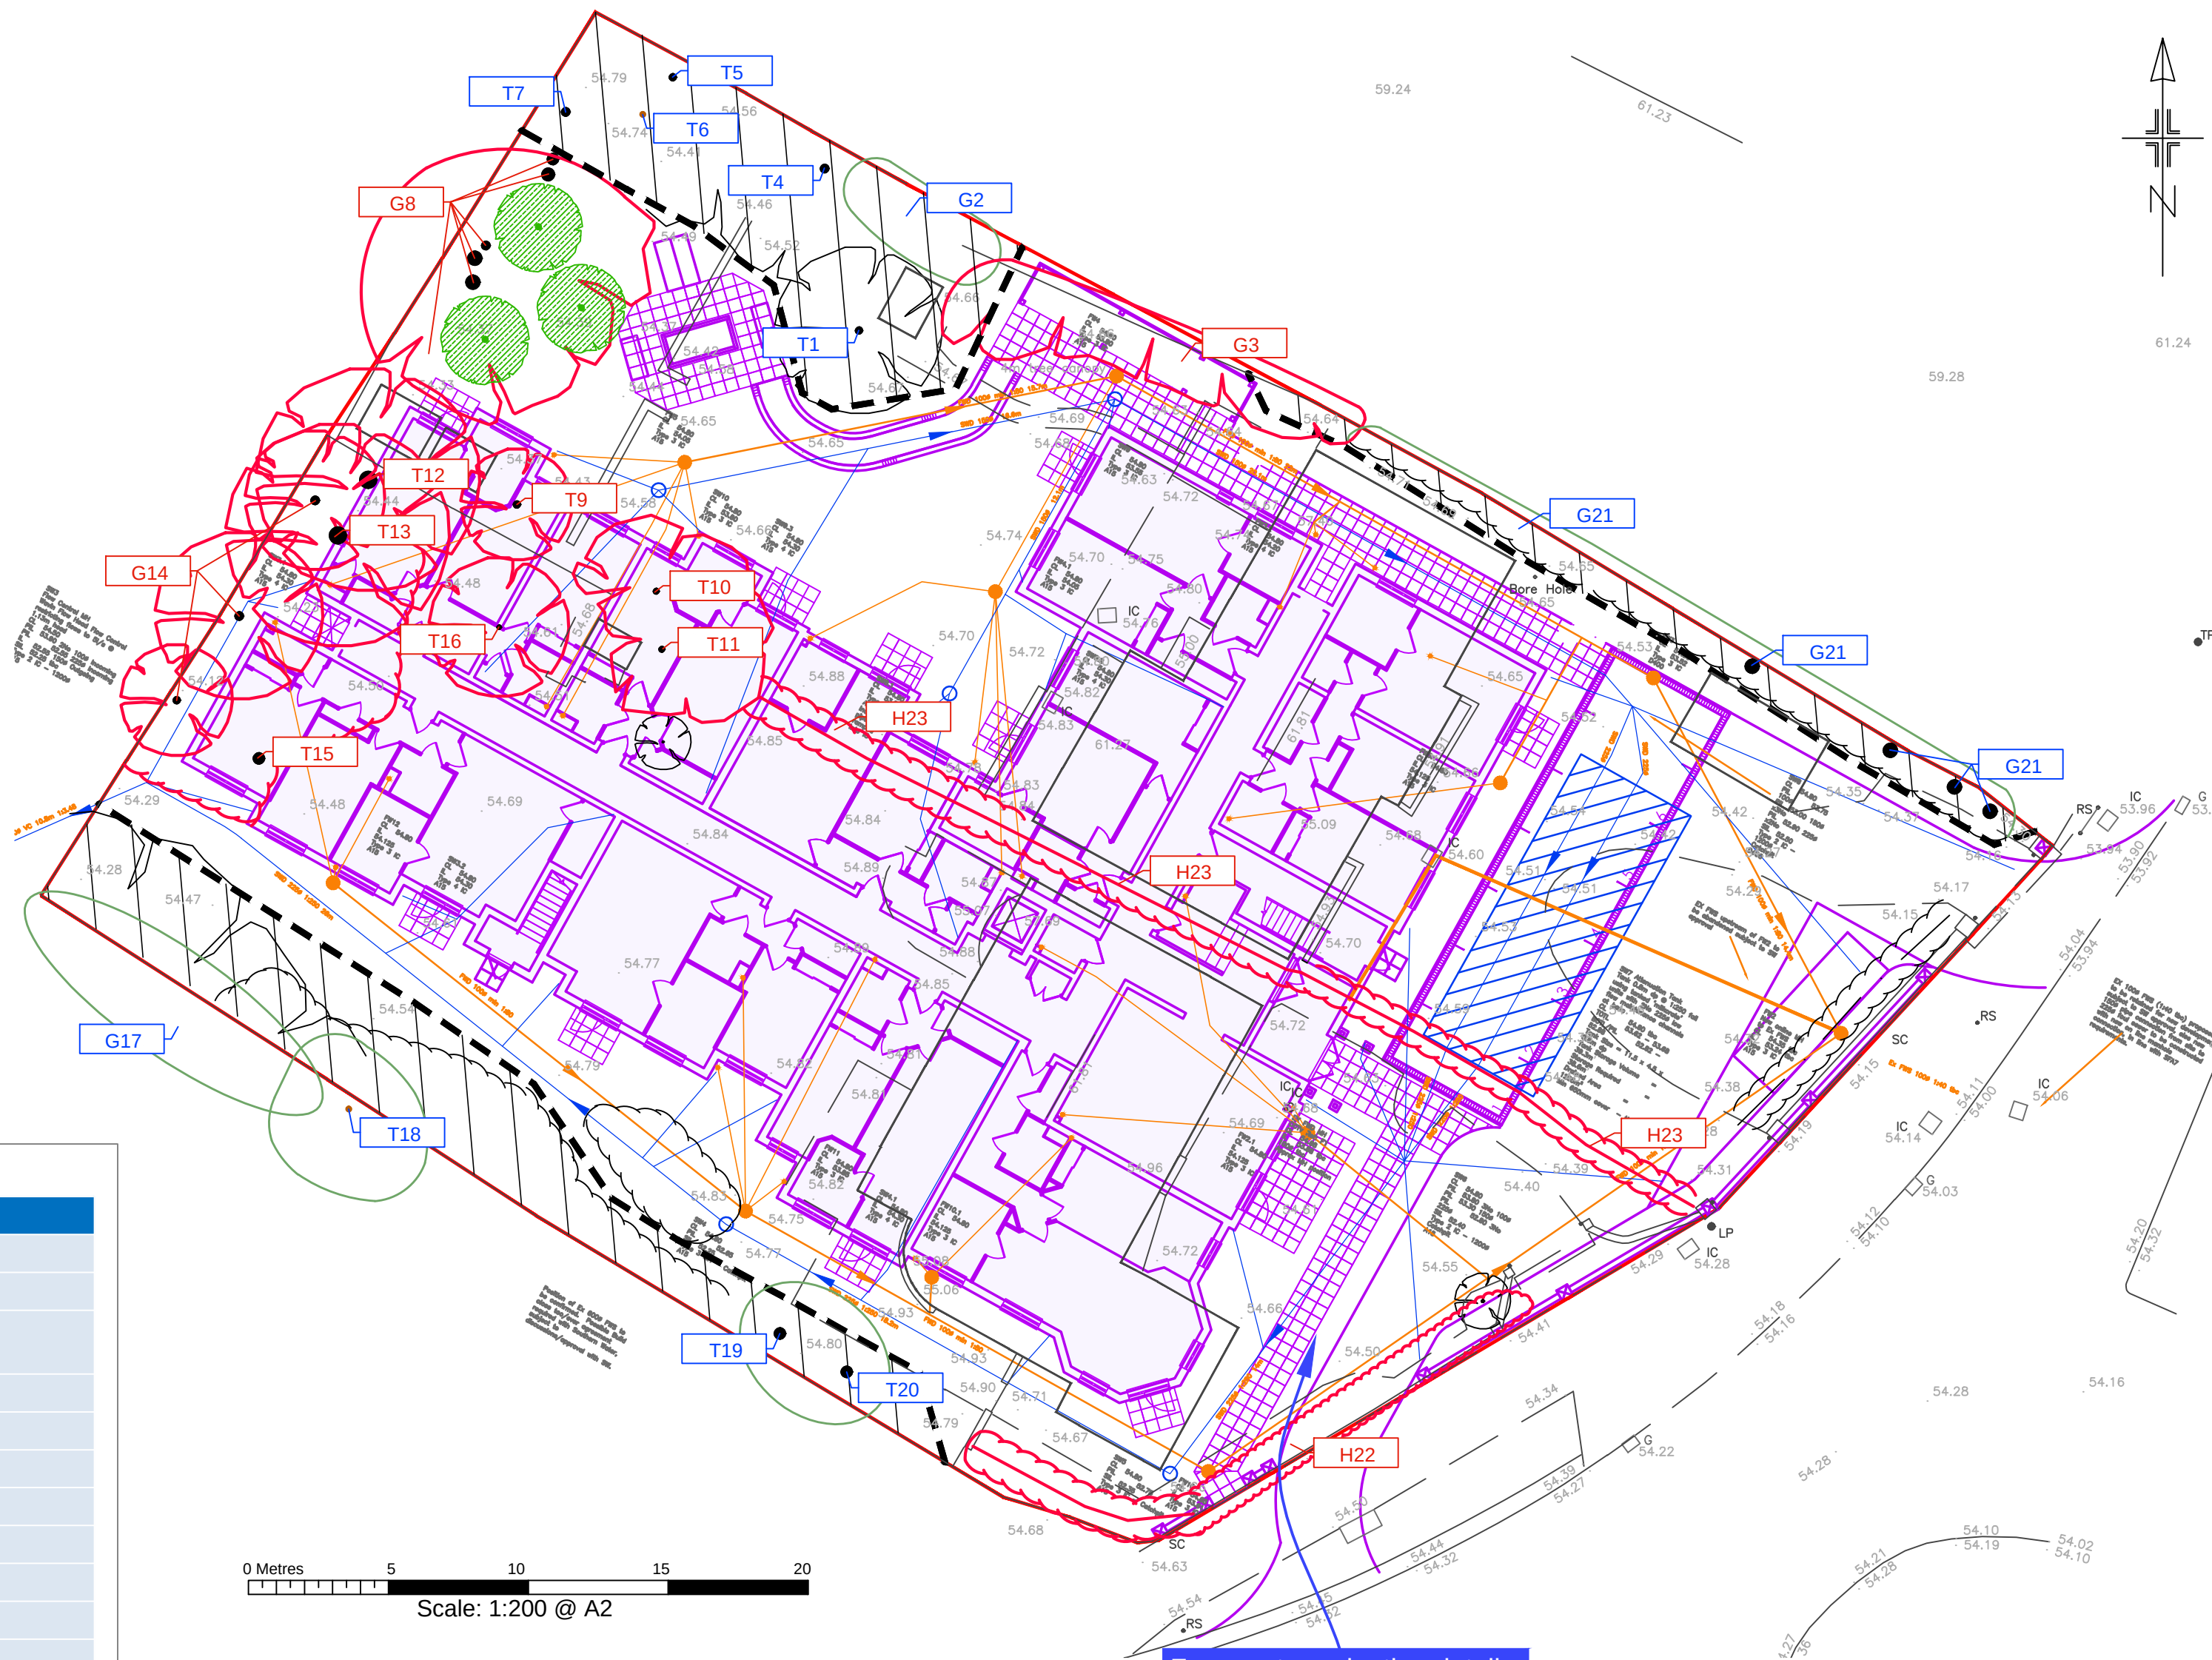

Tree schedule

Tree No	Species	Category	RPA Radius	Tree Works
T1	Bay	C	7.2	-
G2	Cypress	C	4.8	-
G3	Cypress, bay, thorn, holly, hazel	C	5.4	Fell
T4	Cypress	C	5.4	-
T5	Cypress	C	4.2	-
T6	Cotoneaster	C	5.4	-
T7	Crab	C	4.2	-
G8	Cypress	C	7.2	Fell
T9	Cypress	C	6.0	Fell
T10	Hazel	C	7.2	Fell
T11	Cypress	C	3.0	Fell
T12	Lombardy poplar	C	6.6	Fell
T13	Lombardy poplar	C	6.0	Fell
G14	Cypress, holly, apple, laurel	C	3.6	Fell
T15	Eucalyptus	C	4.2	Fell
T16	Cherry	C	1.8	Fell
G17	Sycamore x 11	C	6.0	-
T18	Beech	C	7.8	-
T19	Beech	C	4.2	-
T20	Beech	C	4.2	-
G21	Holly, sycamore, ash, thorn	C	3.0	-
H22	Cypress	C	2.4	Fell
H23	Holly, laurel	C	2.4	Fell

Tree protection plan

Location of trees, categorisation and protection/management proposals at 127a & 127b London Road, Waterlooville

Permission is granted to scale from this drawing for Local Authority Planning Approval purposes relating to tree protection measures only. Where applicable this drawing is to be read in conjunction with the arboricultural report. This drawing is the copyright of Barrell Tree Consultancy 2016. ©

This drawing to be reproduced in colour only.

Barrell Plan Ref: 14435-BT4

Provided Plan Refs: SU 01, CRL : 10072WV : 201 Rev A & F2062/02 Rev A

barrell

TREE CONSULTANCY

Field House, Fordingbridge Business Park,
Ashford Road, Fordingbridge SP6 1BY
Tel: 01425 651470 Fax: 01425 653449
www.barrelltreecare.co.uk