


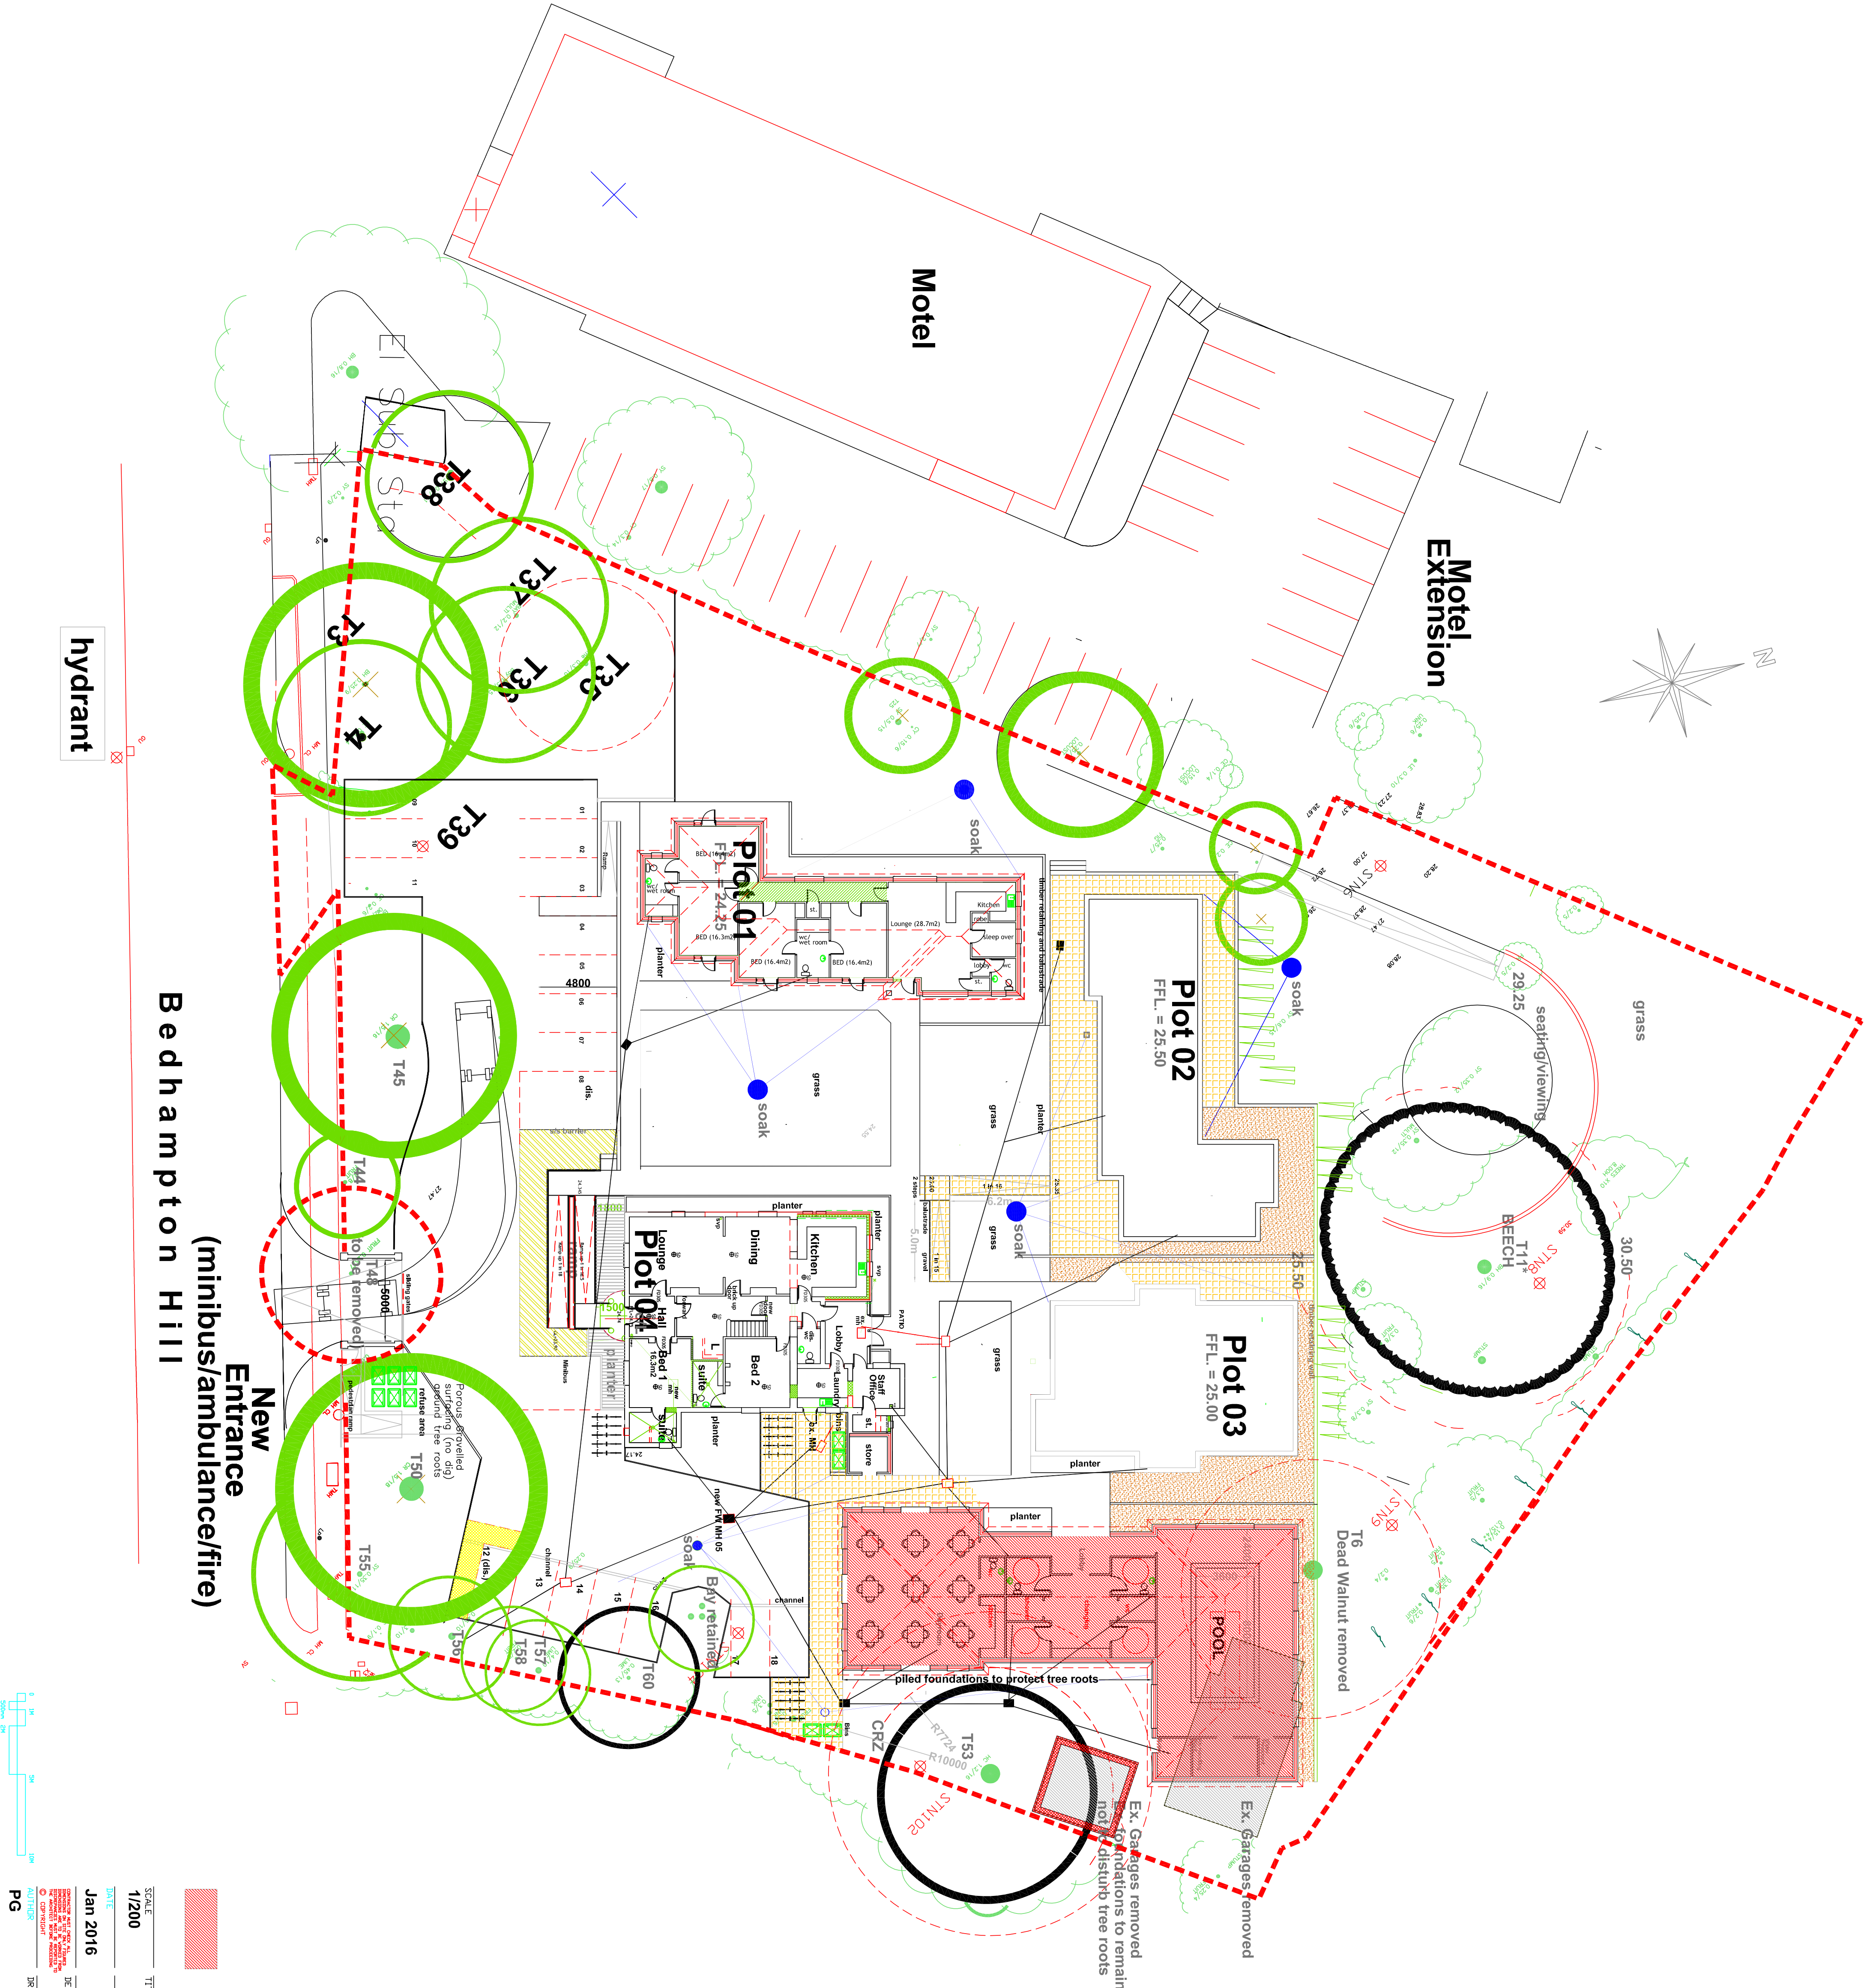

SCALE 1/200	TITLE Proposed Community Facilities	PETER GALLOWAY ARCHITECT
DATE Jan 2016	DETAILED Solent Lodge 42, Bedhampton Hill Havant	
AUTHOR PETER GALLOWAY ARCHITECT	DRAWING NO 16/200/P02	HAVANT, HAMPSHIRE PO9 1BA TEL 02392 483153 E-MAIL peter@gpaarchitects.co.uk

hydrant

New
Entrance
(minibus/ambulance/fire)
Bedhampton Hill

Proposed Community Building