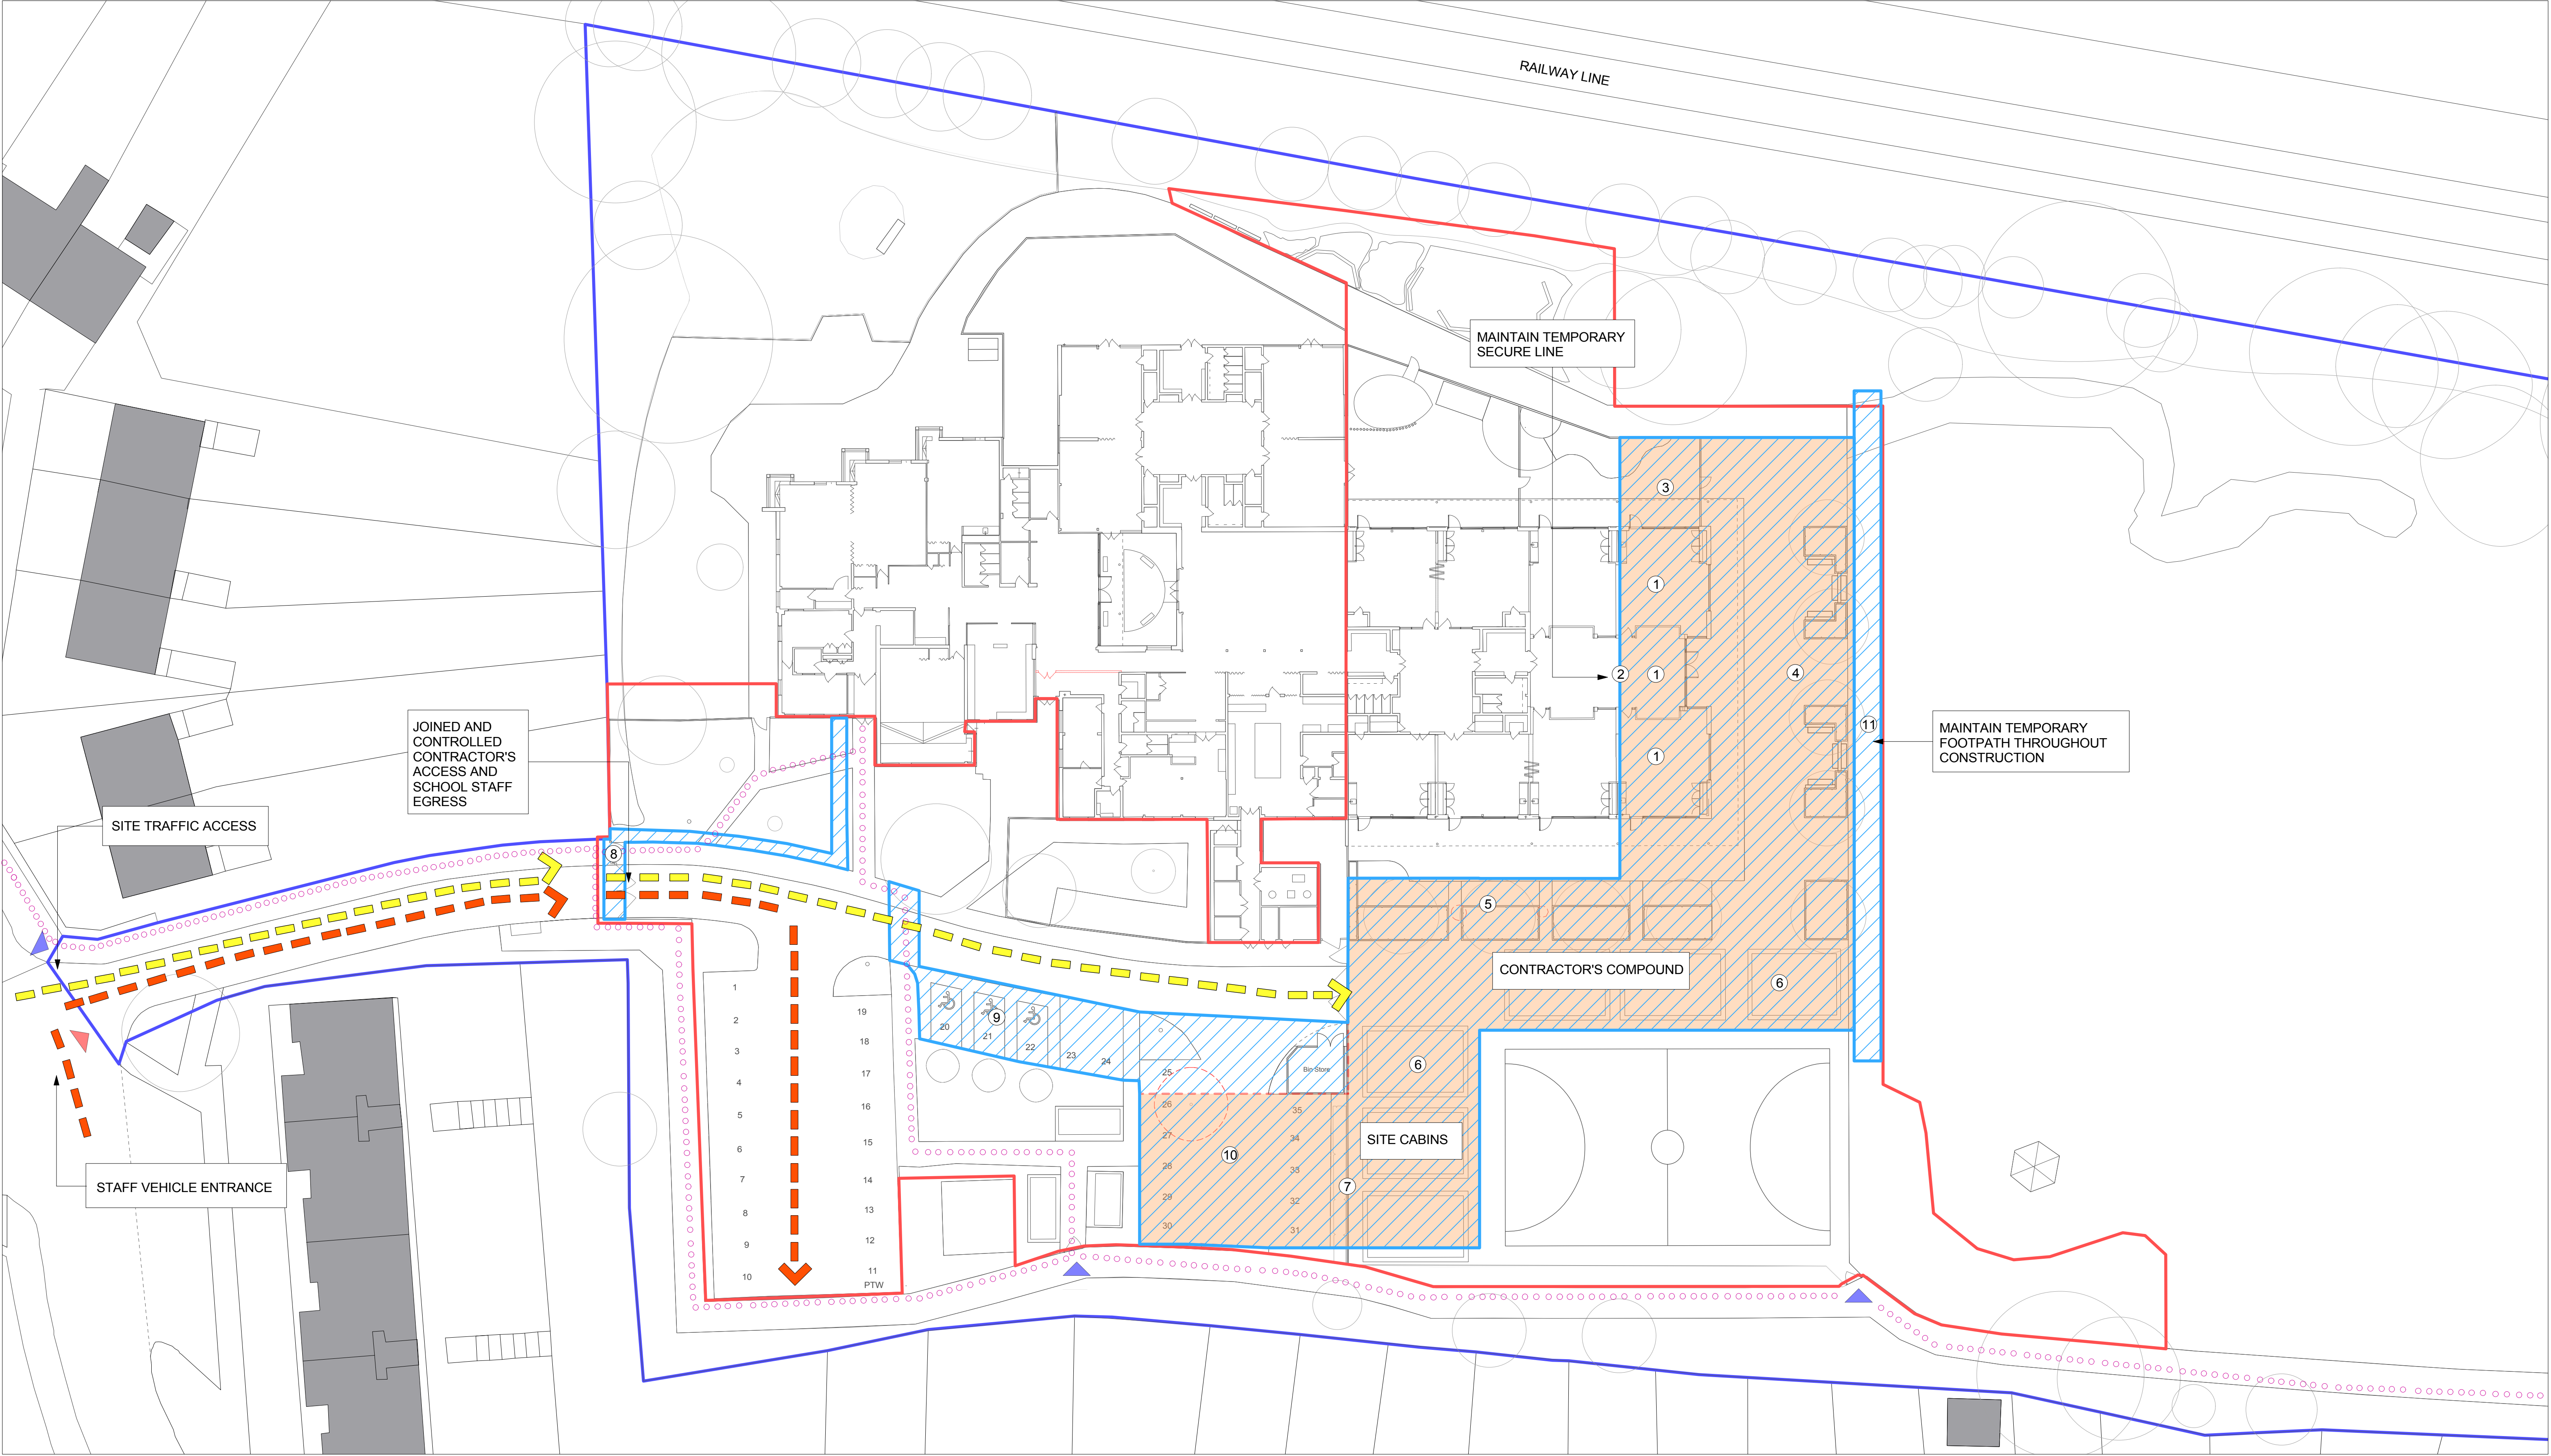


- Phase 1 Works
- Contractor Compound
- Contractor Vehicular Access
- Staff Vehicular Access
- Pedestrian Access

- Key:
1. New Build classrooms and shared space
 2. Maintain temporary secure line between existing building and main works
 3. YR R play area extension
 4. Hard informal play area and associated landscaping
 5. Planting beds to classrooms
 6. Hard play games areas
 7. Restore fence line
 8. New electronic gate and connect to reception
 9. Re-mark acc carpark area/existing carpark spaces
 10. New staff car park area
 11. Re-instate temporary path with grass seed.

- Site Ownership Boundary
- Site Development Boundary
- Vehicular Access
- Pedestrian Access

Notes	
1	This drawing is © copyright Hampshire County Council 2015. No unauthorised reproduction of any kind is permitted.
2	No Dimensions to be scaled from this drawing.
3	This map is reproduced from Ordnance Survey material with the permission of Ordnance Survey on behalf of the controller of Her Majesty's Stationary Office © Crown copyright. Unauthorised reproduction infringes Crown Copyright and may lead to prosecution or civil proceedings. (100019180), (2015)

rev	description	date	by
P1	Planning Submission	14/10/16	AH

Hampshire County Council

HCC Property Services,
Three Minsters House,
76 High Street, Winchester SO23 8UL.
tel: (01962) 847801

PROJECT
**Hampshire County Council
Emsworth Primary School
Expansion from 1.5FE to 2FE**

SHEET CONTENTS
**Proposed Contractors Access
Phase 2**

SCALE 1:250 @A1 1:500 @A3	DATE 11/07/16	DRAWN AH	CHKD. CH	DRAWING No. P11226-A-1201	REVISION P1
---------------------------------	------------------	-------------	-------------	-------------------------------------	-----------------------

PLANNING