


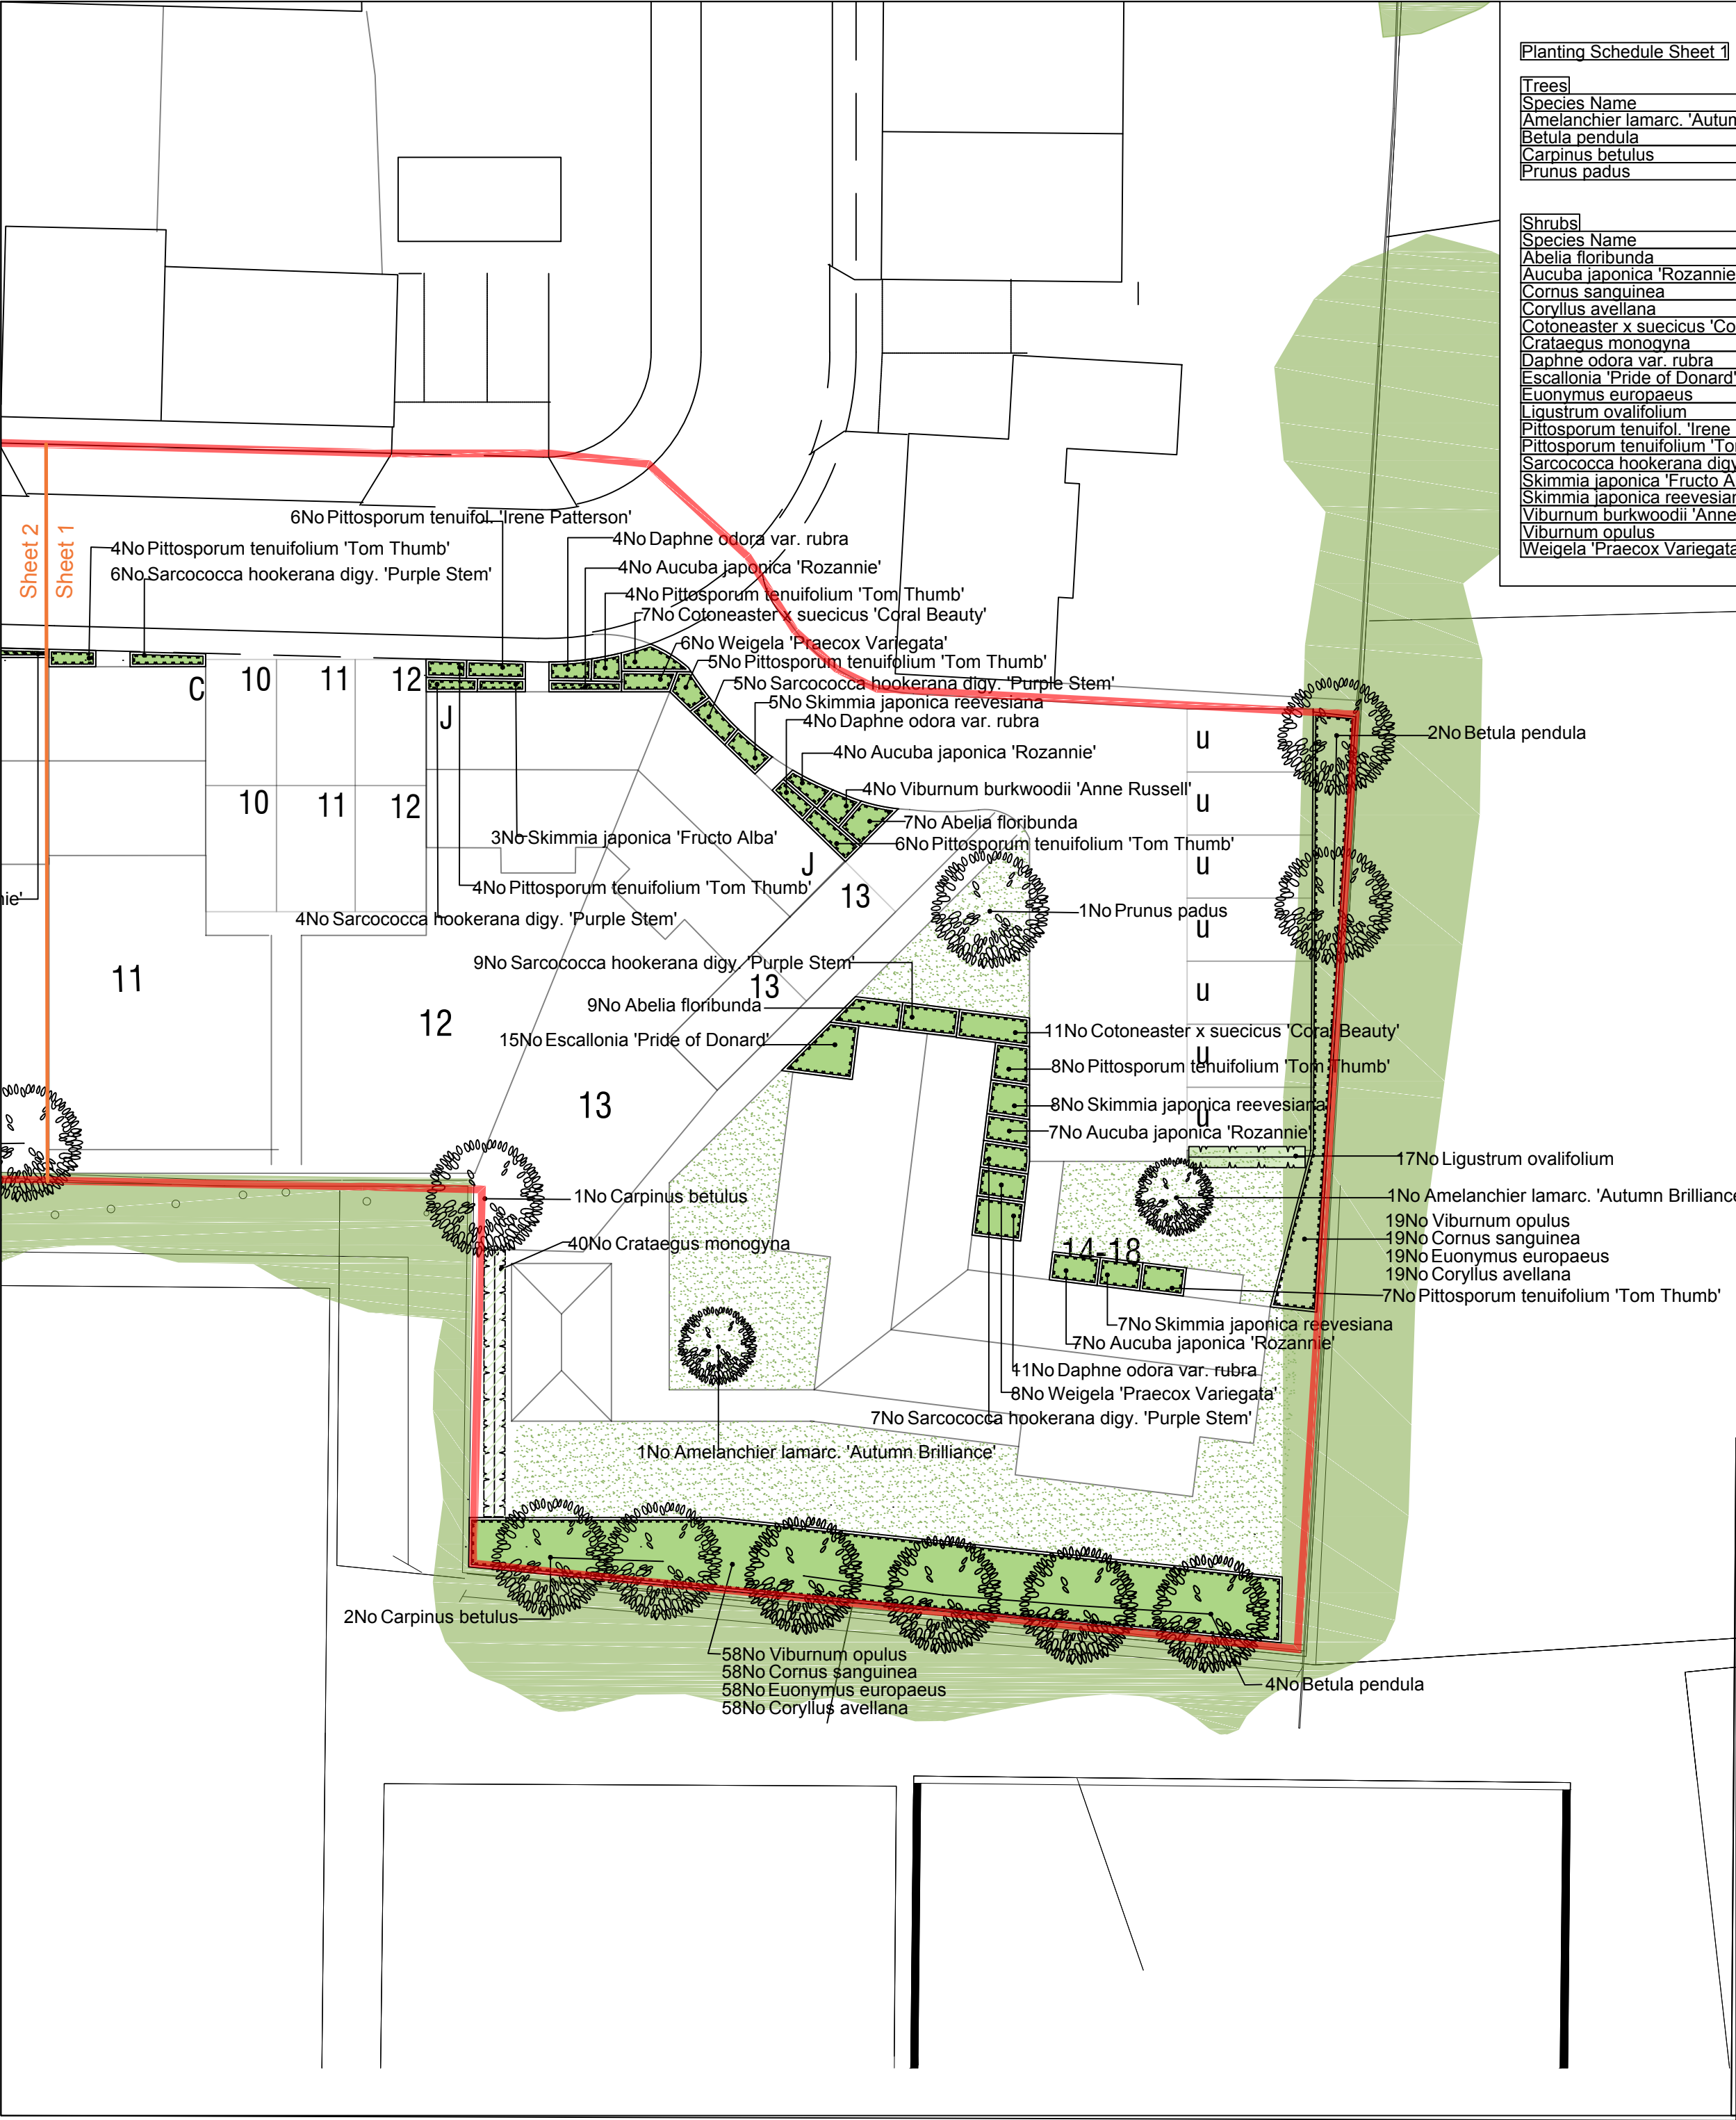

Planting Schedule Sheet 1

Trees					
Species Name	Girth	Height	Density	Specification	No.
Amelanchier lamarc. 'Autumn Brilliance'	8-10cm	250-300cm	Counted	Light Standard : Clear Stem 150-175	2No
Betula pendula	12-14cm	350-425cm	Counted	Heavy Standard : Clear Stem 175-200 :RB	6No
Carpinus betulus	12-14cm	350-425cm	Counted	Heavy Standard : Clear Stem 175-200 :RB	3No
Prunus padus	14-16cm	425-600cm	Counted	Extra Heavy Standard : Clear Stem min. 200 :RB	1No

Shrubs					
Species Name	Height	Pot Size	Specification	Density	No.
Abelia floribunda	60-80cm	5-7.5L	Bushy	4/m ²	16No
Aucuba japonica 'Rozannie'	40-60cm	5L	Bushy	4/m ²	22No
Cornus sanguinea	40-60cm	3L	Branched	3/m ²	77No
Corylus avellana	40-60cm	3L	Bushy	3/m ²	77No
Cotoneaster x suecicus 'Coral Beauty'	40-60cm	5L-7.5L	Bushy	4/m ²	18No
Crataegus monogyna	60-80cm	5-7.5L	Pre-clipped Instant Hedge	0.5Ctr Double Staggered at 0.3m offset	40No
Daphne odora var. rubra	40-60cm	5L	Bushy	4/m ²	19No
Escallonia 'Pride of Donard'	40-60cm	5L	Branched	4/m ²	15No
Euonymus europaeus	40-60cm	3L	Bushy	3/m ²	77No
Ligustrum ovalifolium	60-80cm	5-7.5L	Bushy	0.5Ctr Double Staggered at 0.3m offset	17No
Pittosporum tenuifol. 'Irene Patterson'	40-60cm	5L	Branched	4/m ²	6No
Pittosporum tenuifolium 'Tom Thumb'	40-60cm	5-7.5L	Bushy	4/m ²	38No
Sarcococca hookerana digv. 'Purple Stem'	40-60cm	5-7.5L	Bushy	4/m ²	31No
Skimmia japonica 'Fructo Alba'	40-60cm	5-7.5L	Bushy	4/m ²	3No
Skimmia japonica reevesiana	40-60cm	5-7.5L	Bushy	4/m ²	20No
Viburnum burkwoodii 'Anne Russell'	40-60cm	5L	Bushy	4/m ²	4No
Viburnum opulus	40-60cm	3L	Bushy	3/m ²	77No
Weigela 'Praecox Variegata'	40-60cm	5L	Bushy	4/m ²	14No

SPECIFICATION
All works generally, to comply with the written Soft Landscape Specification.

NOTE: DO NOT SCALE FROM DRAWING

Legend

- Existing trees to be retained and protected during construction
- Proposed tree planting within soft landscape. See detail on sheet 1
- Proposed hedge planting to be planted in a double staggered row 300mm apart and at 500mm centres in each row. To be maintained at 1m height
- Instant hedge. To be maintained at 2m height
- Proposed shrub planting to receive 75mm bark mulch after planting operations. Mixes to be planted in groups of 5-7
- Proposed grass areas to receive good quality amenity grass turves laid in line with good horticultural practices
- Proposed areas of angular chippings for top dressing. Laid over weed proof membrane.
- Cut lines



Rev	Date	Details	Drawn
C	10.10.16	Layout change	LS
B	11.04.16	Client Comments	JD
A	01.03.16	Client Comments	JD

ACD
ENVIRONMENTAL

Ecology
Archaeology
Arboriculture
Landscape Architecture

ACD at these offices:
Rodbourn Rail Business Centre, Grange Lane,
Malmesbury, SN16 0ES
Tel: 01666 825646

Courtyard House, Mill Lane, Godalming, GU7 1EY
Tel: 01483 425714

Suite 6, Crescent House, Yonge Close, Eastleigh, SO50 9SX
Tel: 02382 026 300
email: mail@acdenv.co.uk
www.acdenvironmental.co.uk



scheme: Ranelagh Road, Havant
Re-plan area A

client: Foreman Homes

drawing: Landscape Proposals

date: November 2015


scale: 1:200@A2

drawing no: FOR20239 18C Sheet 1

drawn: AE checked: HS

Copyright of ACD Environmental Ltd. All rights described in Chapter IV of the Copyright, Designs and Patents Act 1988 have been generally asserted: 2011. Copyright of this plan remains with ACD until all fees have been paid in full.

Tree Planting Pit Detail within Soft Landscape

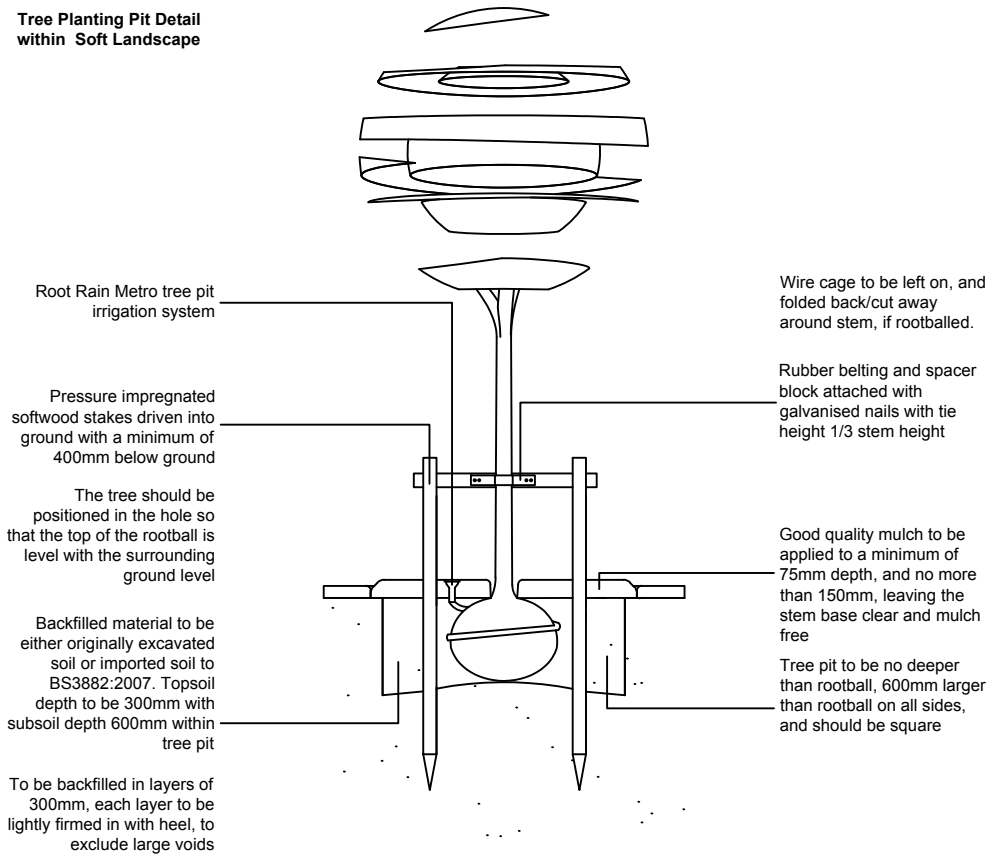

All components as supplied from GreenBlue Urban or similar and approved