



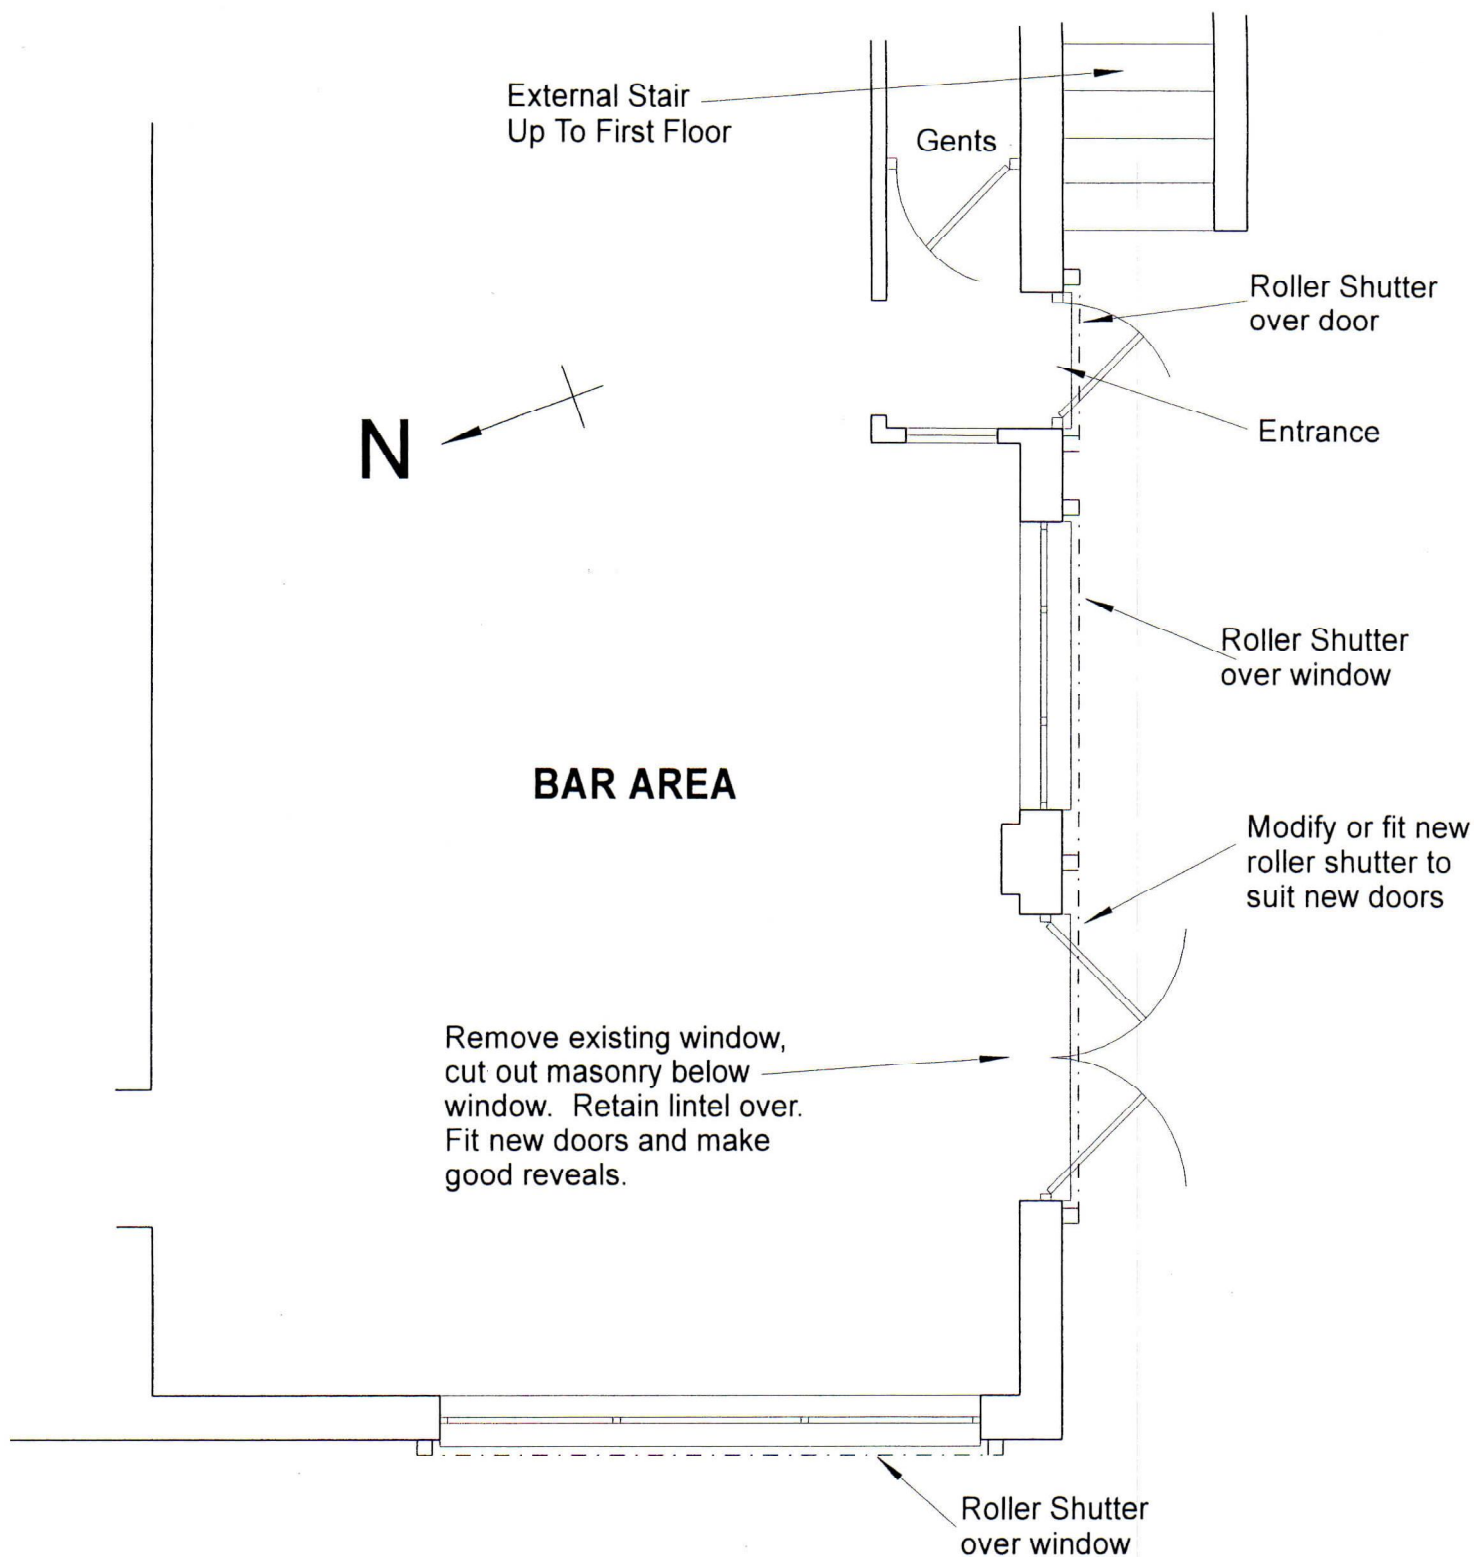

PART GROUND FLOOR PLAN - PROPOSED **(SOUTH - WEST CORNER)**

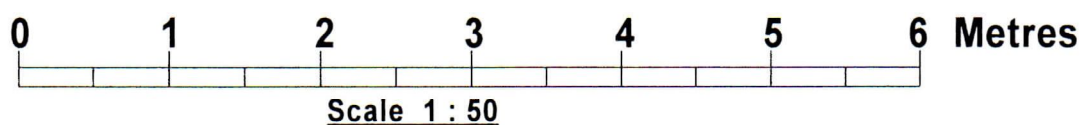

**Waterlooville Cricket Club,
Cricket Pavilion,
Jubilee Park,
Waterlooville.**