



VETS 4 PETS - HAYLING ISLAND - EXTERNALS

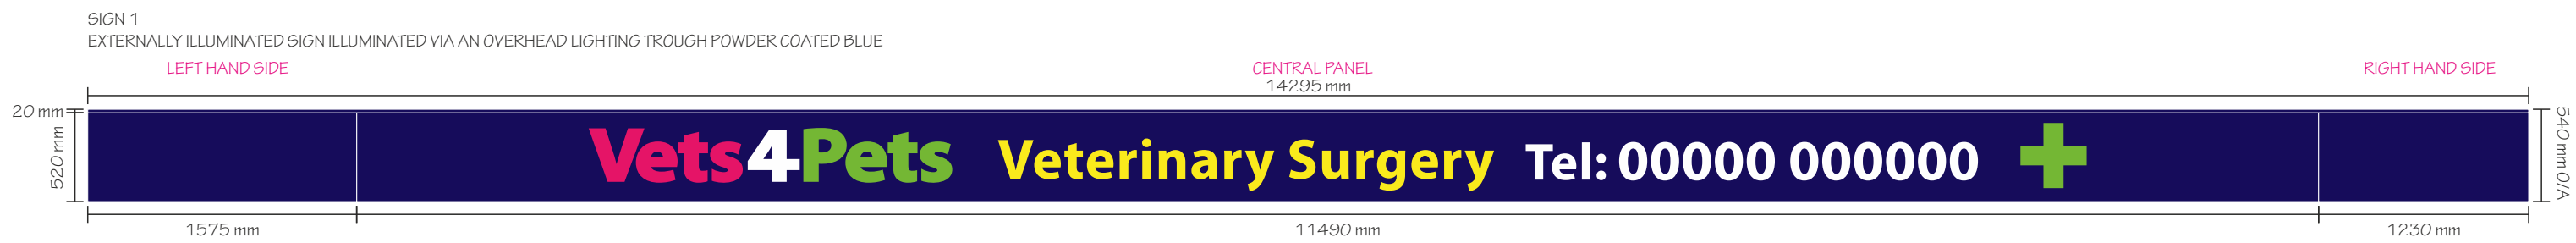

SIGN 1 FIXING DETAIL

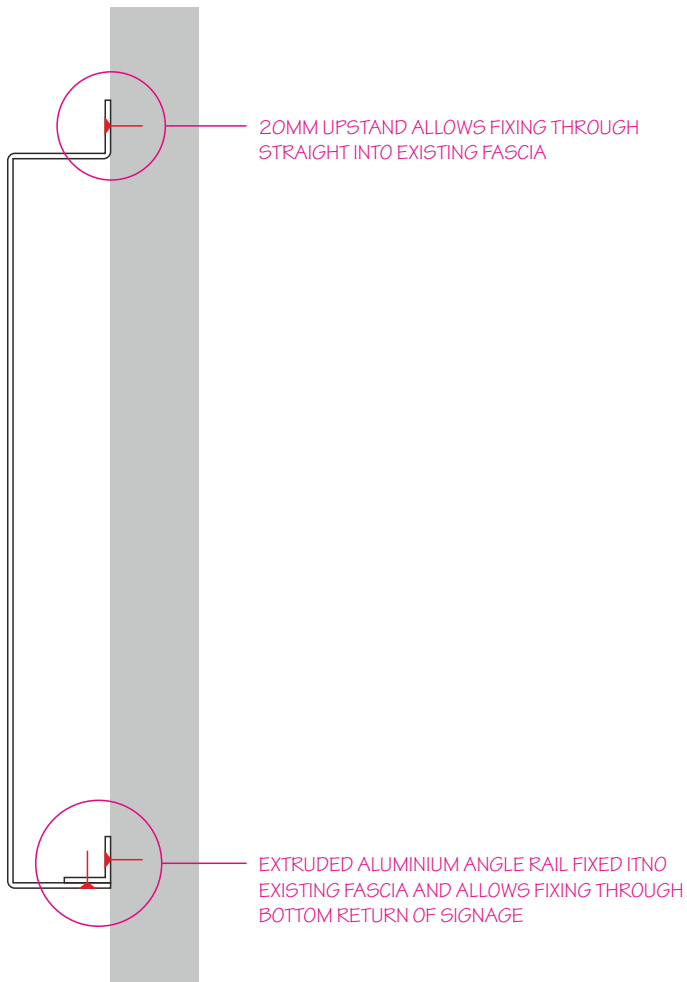

PROPOSED VISUALIZATION



PROPOSED VISUALIZATION



UNIT 19, HITHER GREEN INDUSTRIAL ESTATE, CLEVEDON, NR BRISTOL, BS21 6XU
TEL: 0845 608 0078 MAIL@LAKESIDE-SIGNS.COM WWW.LAKESIDE-SIGNS.COM