


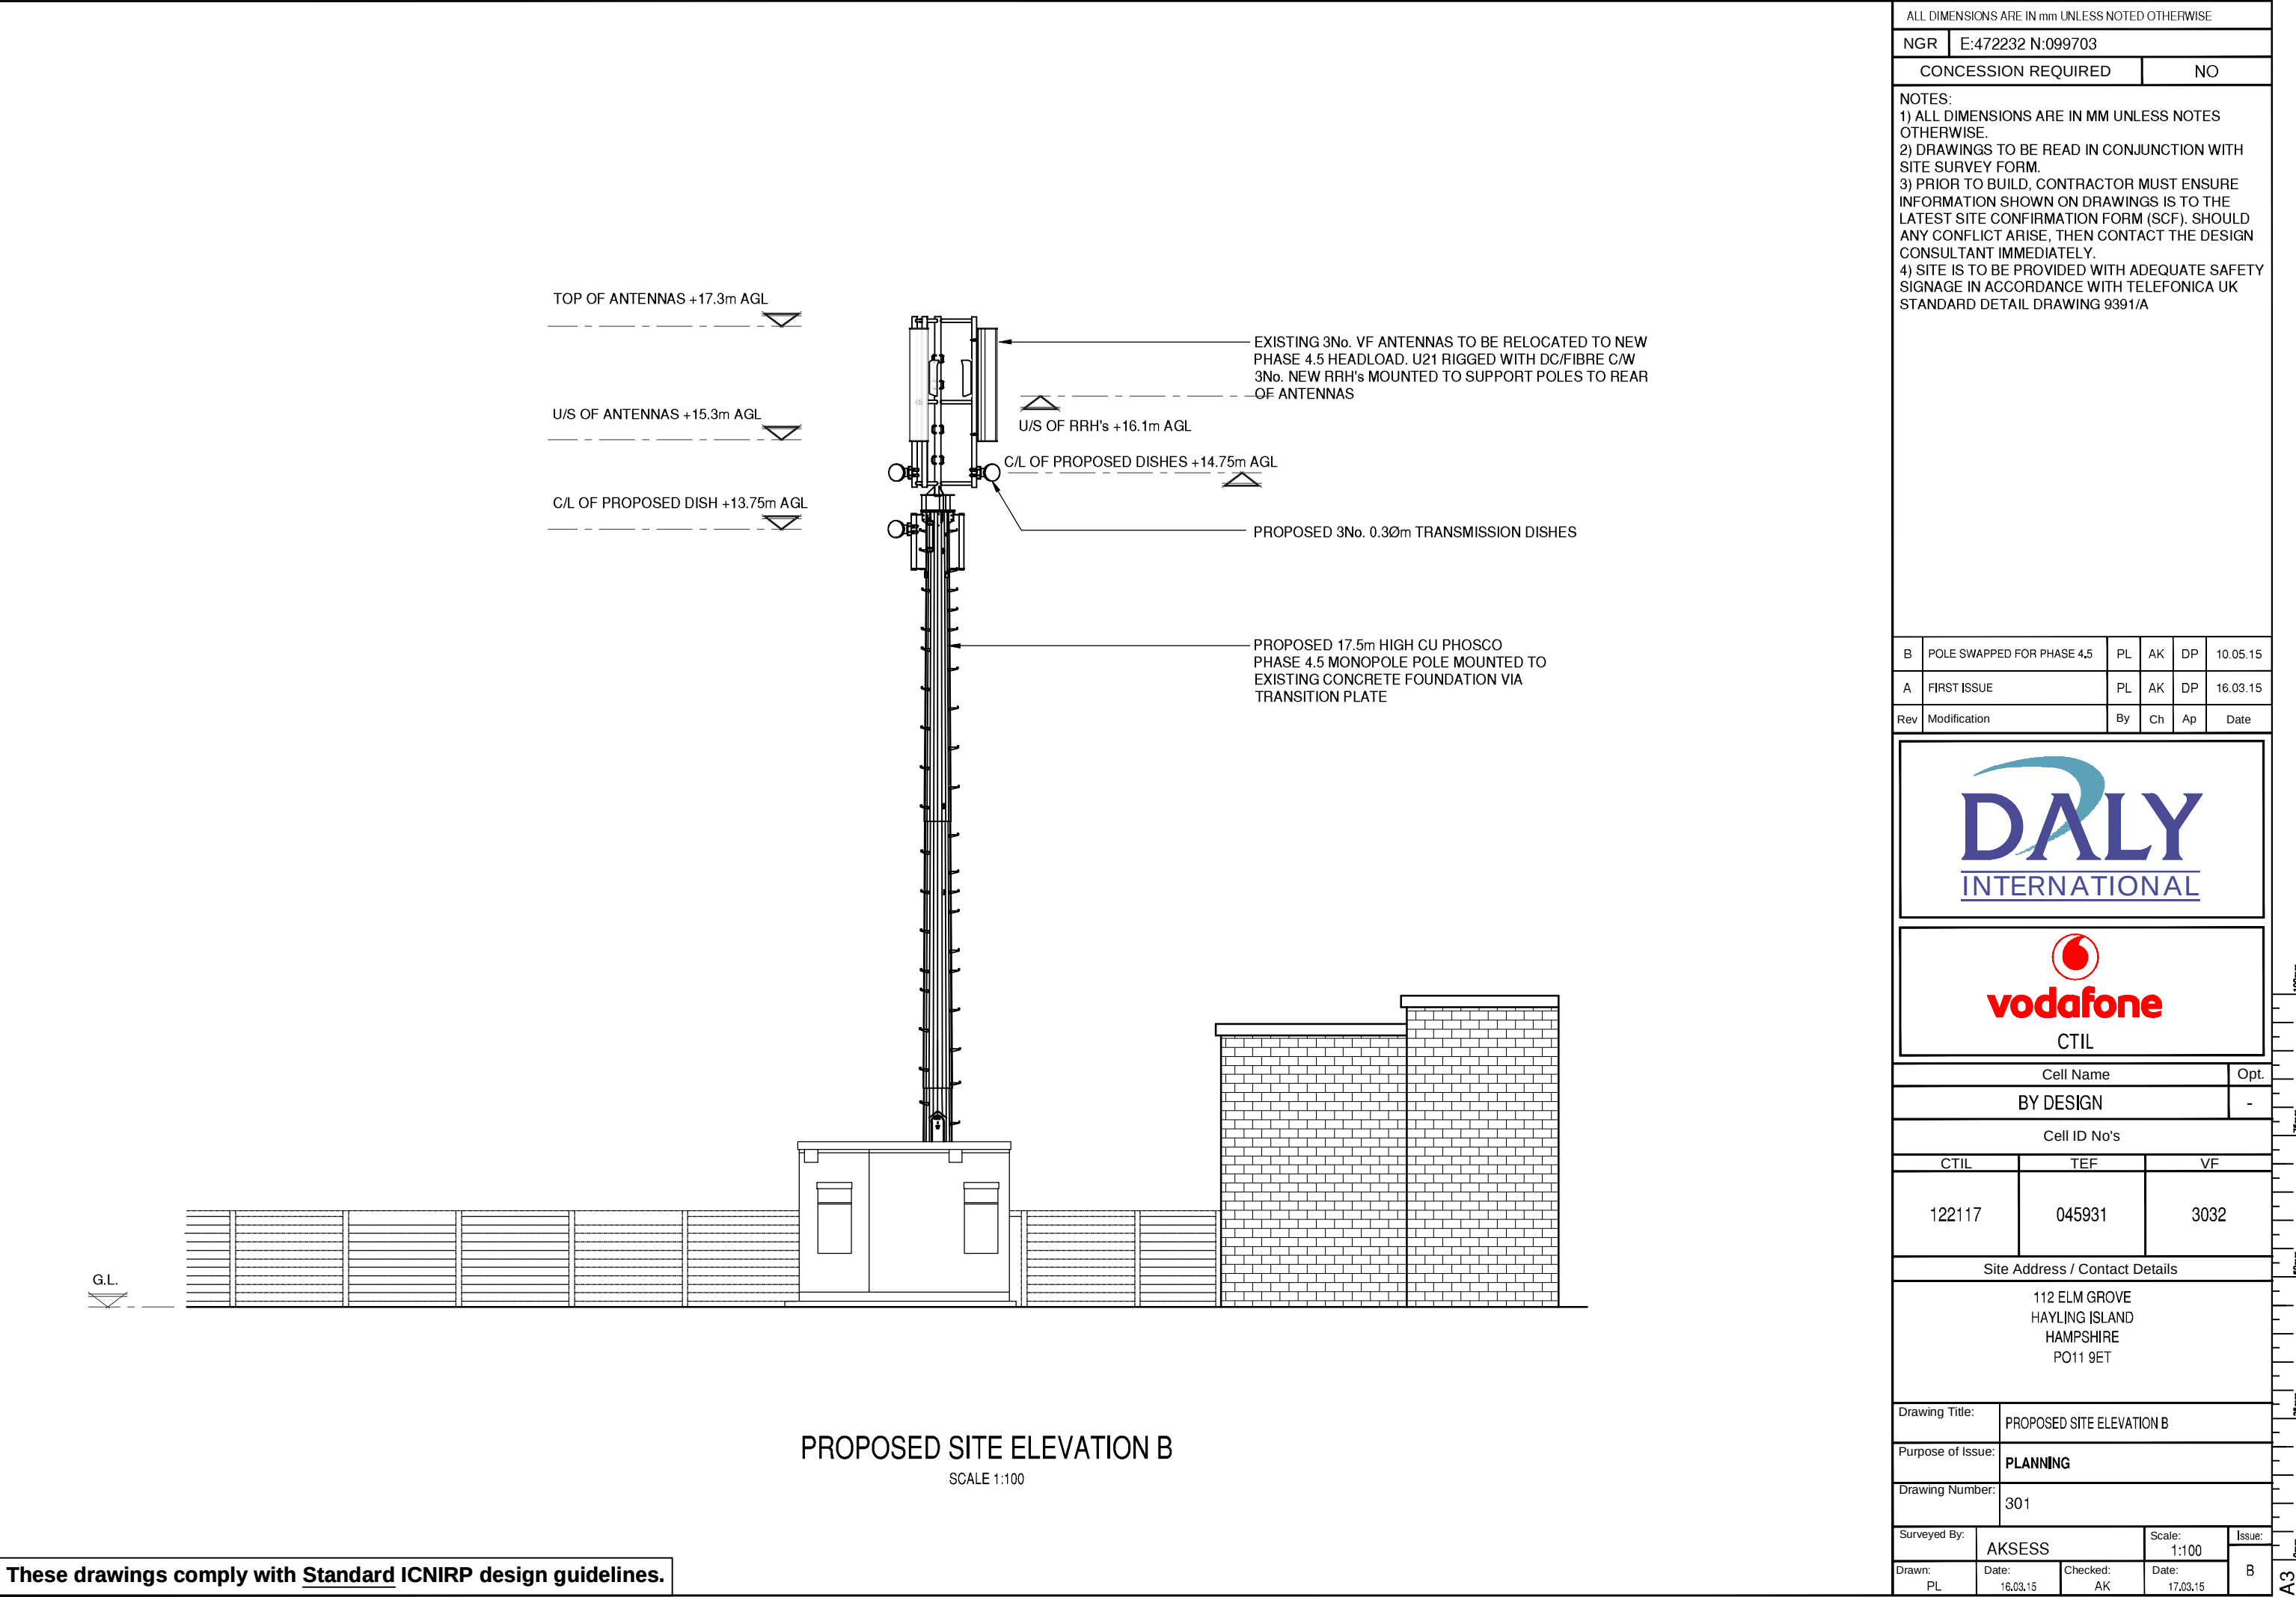

These drawings comply with Standard ICNIRP design guidelines.

ALL DIMENSIONS ARE IN mm UNLESS NOTED OTHERWISE

NGR

E:472232 N:099703

CONCESSION REQUIRED

NO

NOTES:
1) ALL DIMENSIONS ARE IN MM UNLESS NOTES OTHERWISE.
2) DRAWINGS TO BE READ IN CONJUNCTION WITH SITE SURVEY FORM.
3) PRIOR TO BUILD, CONTRACTOR MUST ENSURE INFORMATION SHOWN ON DRAWINGS IS TO THE LATEST SITE CONFIRMATION FORM (SCF). SHOULD ANY CONFLICT ARISE, THEN CONTACT THE DESIGN CONSULTANT IMMEDIATELY.
4) SITE IS TO BE PROVIDED WITH ADEQUATE SAFETY SIGNAGE IN ACCORDANCE WITH TELEFONICA UK STANDARD DETAIL DRAWING 9391/A

B	POLE SWAPPED FOR PHASE 4,5	PL	AK	DP	10.05.15
A	FIRST ISSUE	PL	AK	DP	16.03.15
Rev	Modification	By	Ch	Ap	Date

CTIL

Cell Name			Opt.
BY DESIGN			-
Cell ID No's			
CTIL	TEF	VF	
122117	045931	3032	
Site Address / Contact Details			
112 ELM GROVE HAYLING ISLAND HAMPSHIRE PO11 9ET			
Drawing Title:		PROPOSED SITE ELEVATION B	
Purpose of Issue:		PLANNING	
Drawing Number:		301	
Surveyed By:		AKSESS	Scale: 1:100
Drawn: PL		Date: 16.03.15	Issue: B
		Checked: AK	Date: 17.03.15