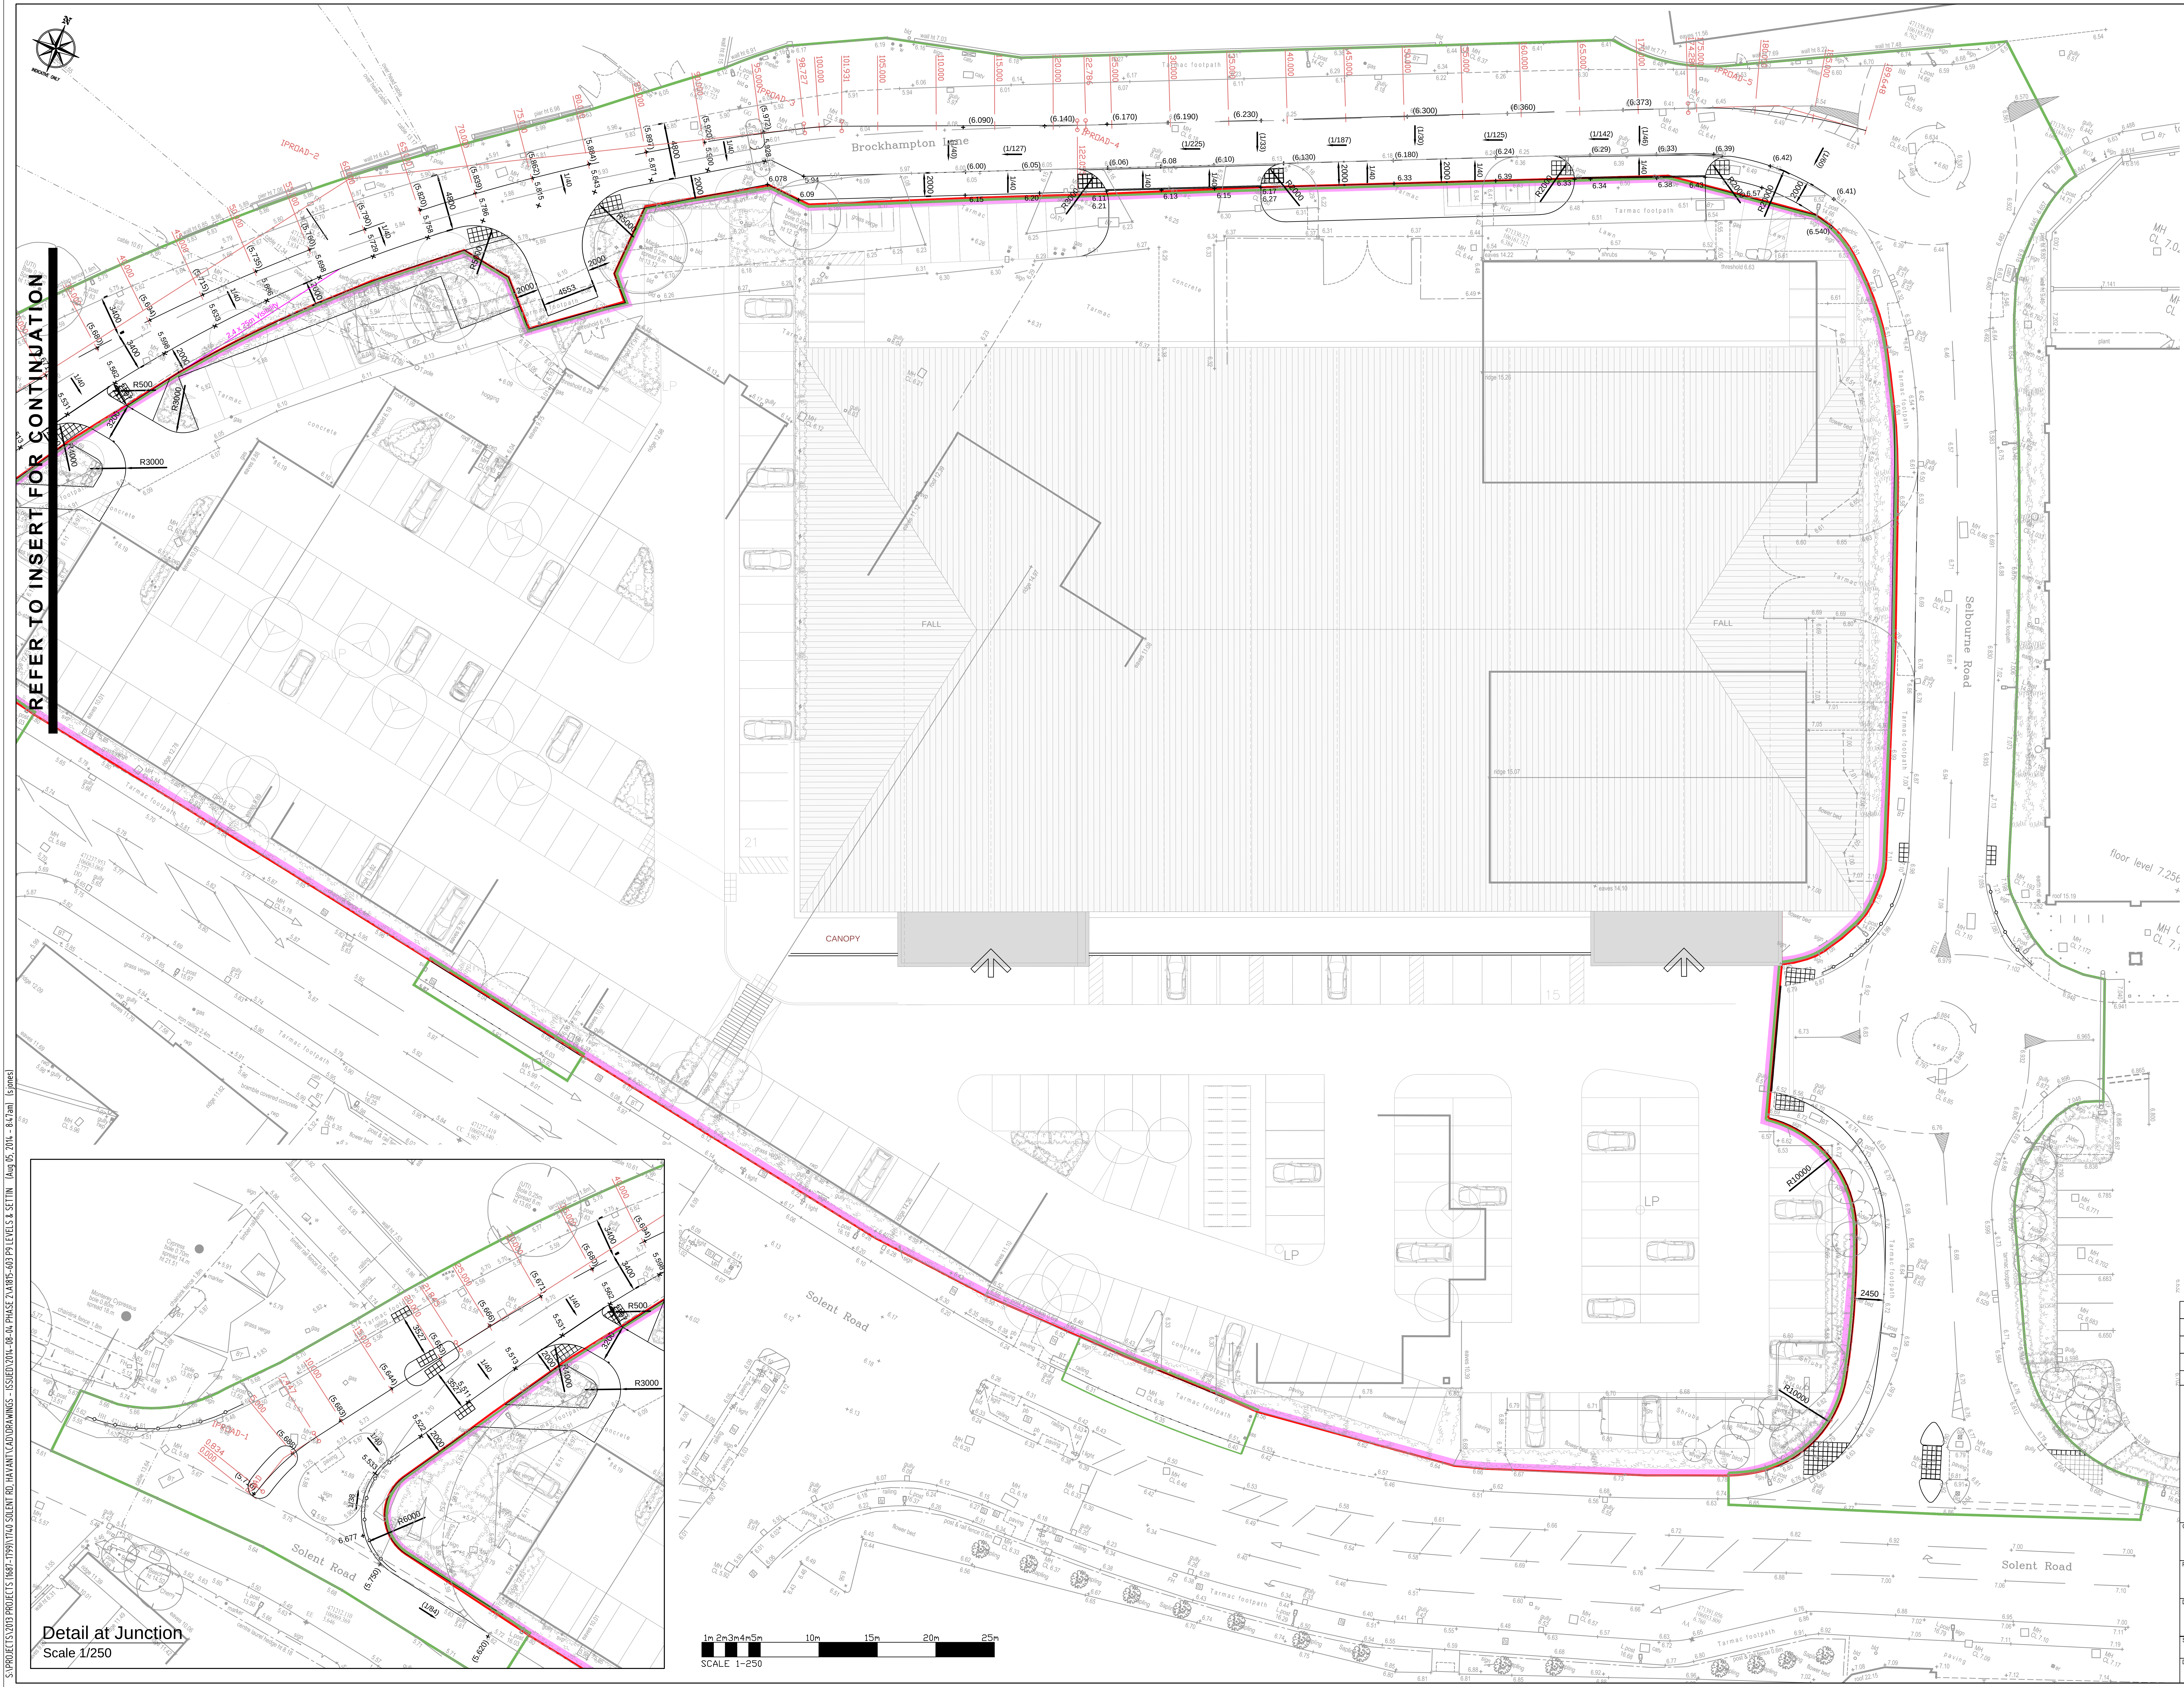

LEVELS & SETTING OUT

ALL PROPOSED LEVELS SHOWN ARE ROAD LEVELS. ADD 100MM FOR TOP OF KERB LEVELS / ISLAND LEVELS.

🟩	SECTION 278 WORKS BOUNDARY
🟪	PROPOSED HIGHWAY BOUNDARY
🟥	ESTATE BOUNDARY
+ 62.800	EXISTING LEVEL
+ 62.223	PROPOSED LEVEL
+ (62.170)	EXISTING LEVEL TO REMAIN UNCHANGED
1/39	PROPOSED GRADIENT
(1/39)	EXISTING GRADIENT TO REMAIN UNCHANGED

CDM 2007 RESIDUAL RISKS

1. EXISTING SERVICES
2. LIVE HIGHWAY & PEDESTRIAN ROUTES.
3. LIVE SEWERS.

THE ABOVE RESIDUAL RISKS ARE FOR NON - STANDARD HAZARDS. IT IS ASSUMED THAT A COMPETENT CONTRACTOR FAMILIAR WITH THE CONSTRUCTION OF THIS TYPE OF WORK WILL BE APPOINTED WHO WILL BE AWARE OF THE STANDARD HAZARDS.

Rev.	Date	Amendments	Drawn	Appr.
P9	05/14	Minor Amendments following Comments from HCC	SAJ	CMB
P8	04/14	Reconstruction of Refuge Island Brockhampton Lane	SAJ	CMB
P7	04/14	Realignment of Brockhampton Road	SAJ	CMB
P6	02/14	Amendments to Selbourne Rd Roundabout	SAJ	CMB

rgp
Transport Planners and Infrastructure Design Consultants
The Old Stables, Fry's Yard, Bridge Street, Godalming, Surrey, GU7 1HP
Tel: 01483 861681 Fax: 01483 861682 www.russellgiles.com

Client
Hargreaves

Project
Solent Road Retail Park,
Solent Road, Havant

Drawing Title
Section 278 Agreement
Levels & Setting Out

Scale	Drawn By	Checked By	Approved By
1:250	SAJ	CMB	PMR

Drawing No.	Date	Rev.
2013/1740/603	June 2013	P9

S:\PROJECTS\2013 PROJECTS (1687-1799)\1740 SOLENT RD, HAVANT\CAD\DRAWINGS - ISSUED\2014-08-04 PHASE 2\A1815-603 P9 LEVELS & SETTIN (Aug 05, 2014 - 8:47am) (sjones)