


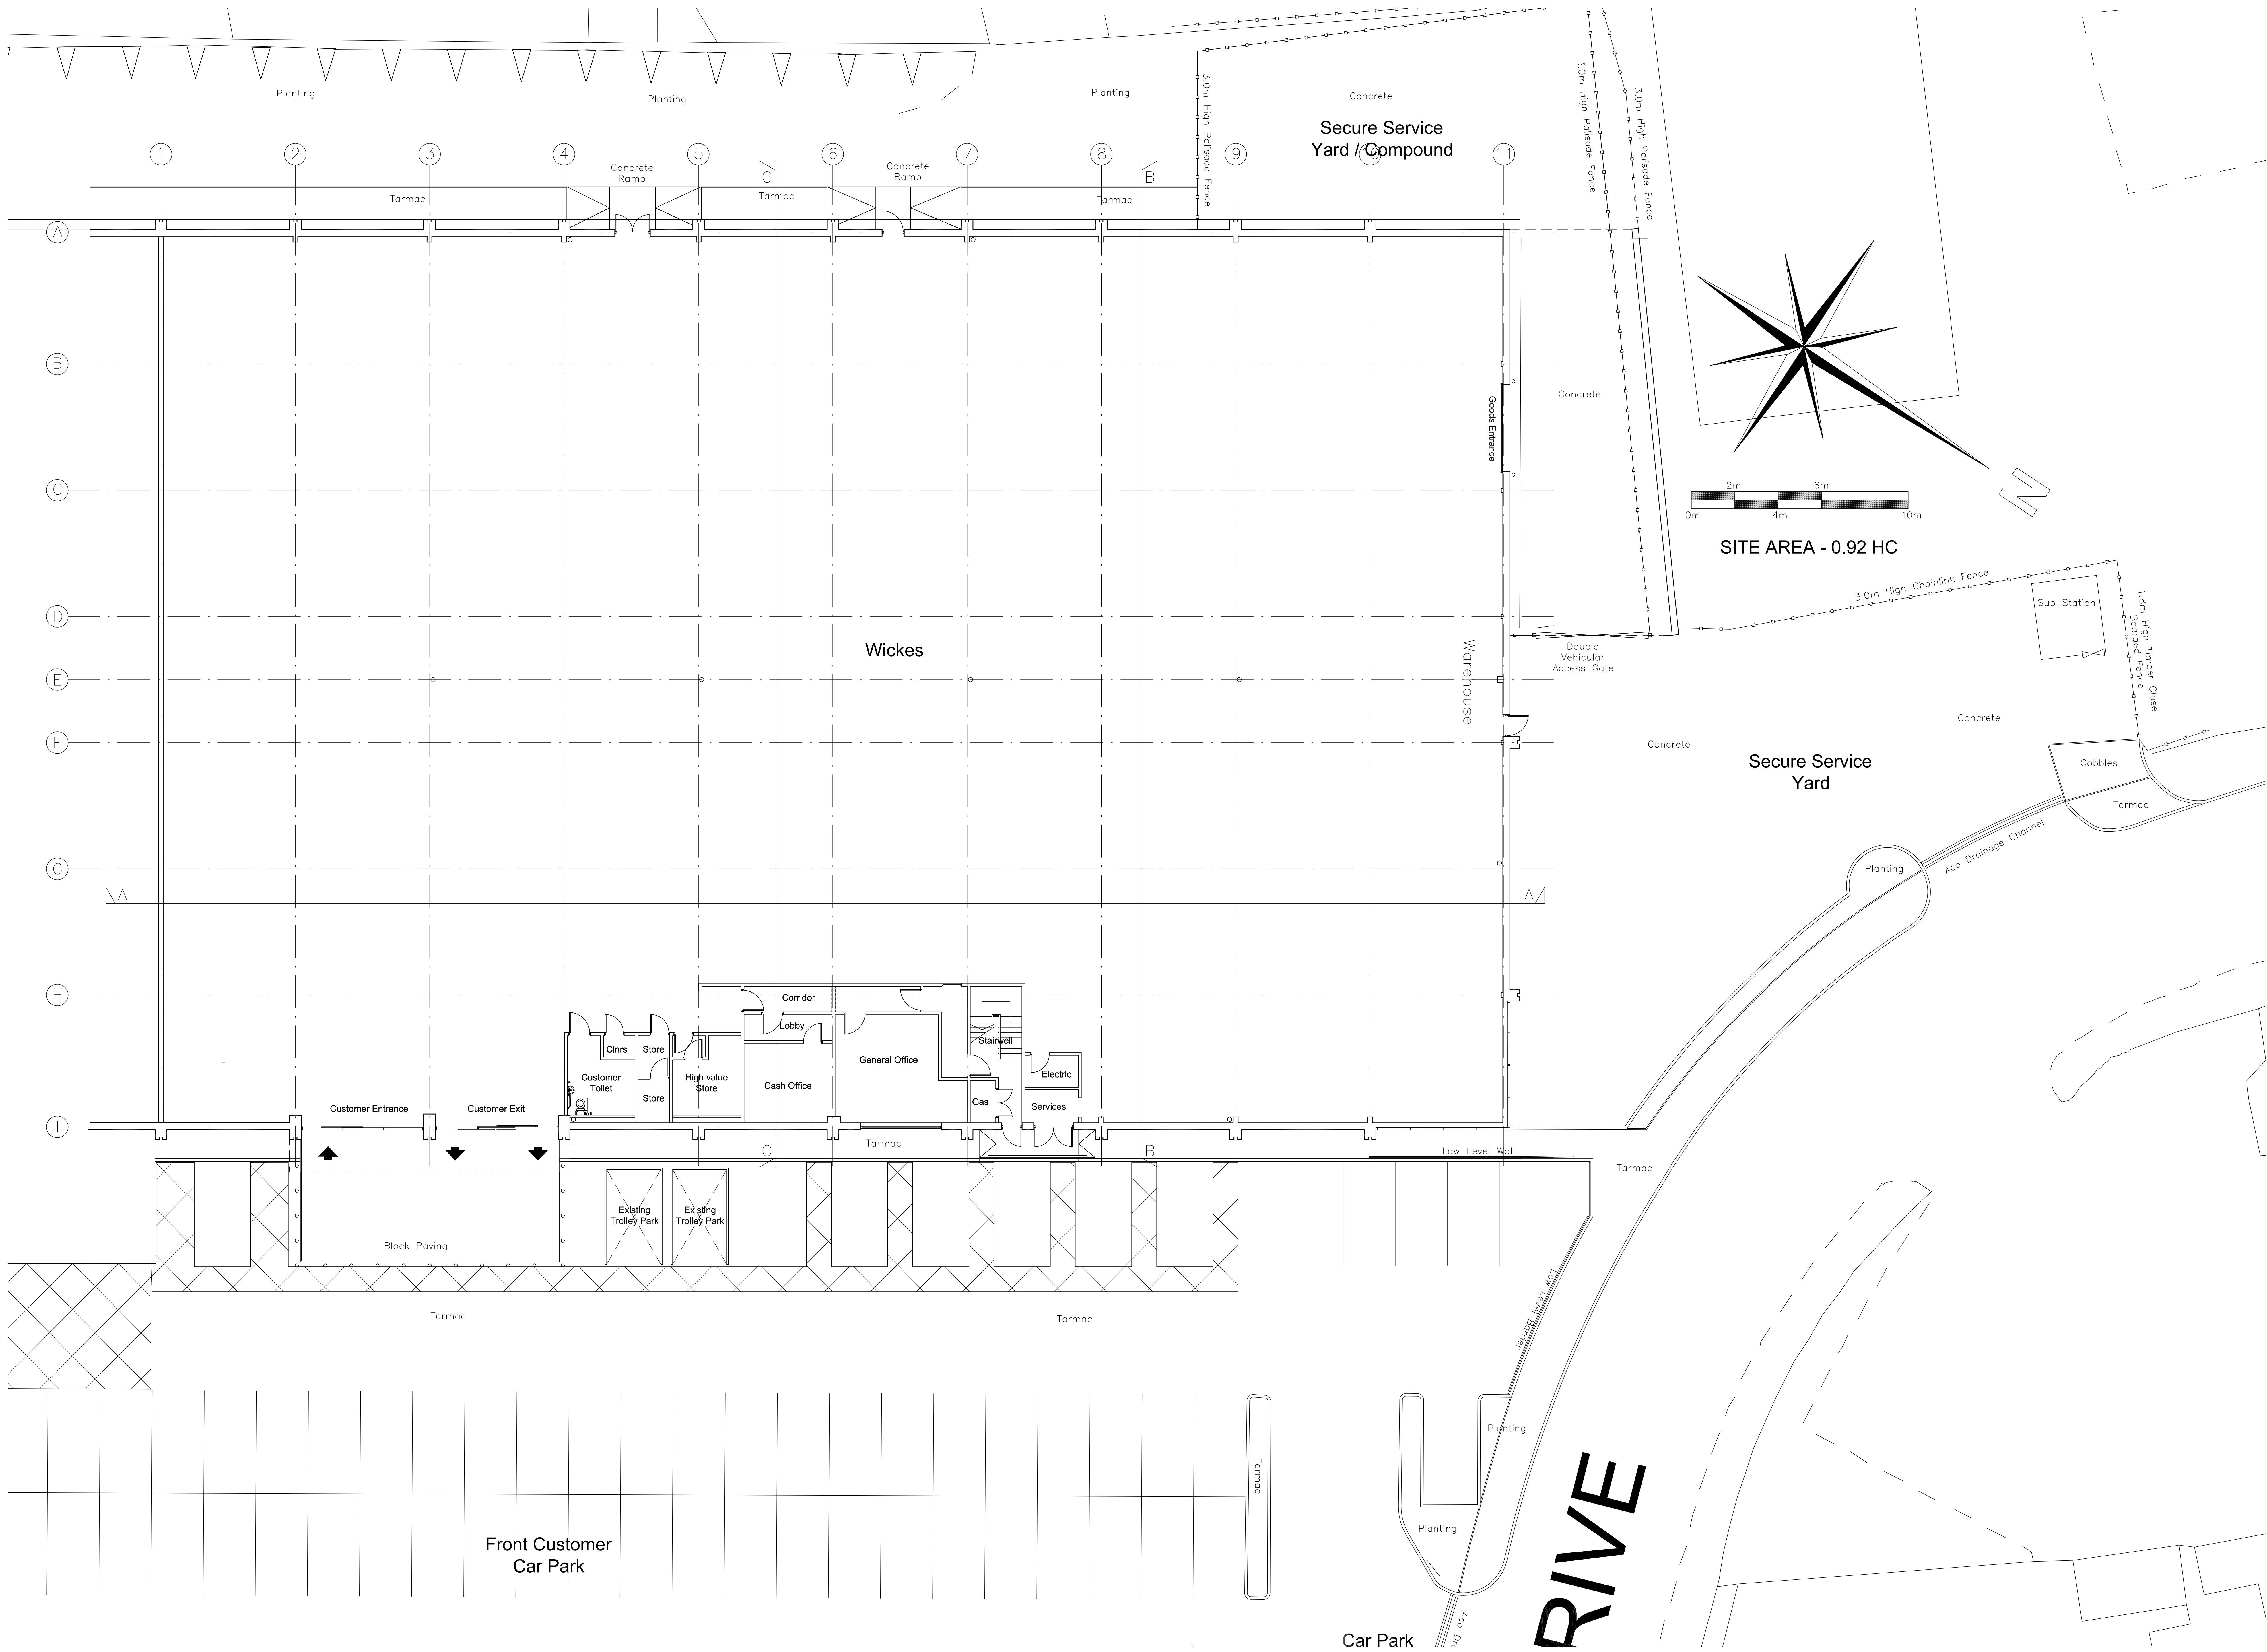

Existing Site Layout (1:100)

All dimensions to be verified onsite by the contractor. This drawing is the property of Sharrock Building Design Limited, and its reproduction is prohibited without the express consent of the owner.

Date: 27-10-2016	Surveyed by: G.G.P
Drawn By: Neil Thompson	Computer Dwg Name: SBD Wickes Waterloo@G.Dwg

Internal Areas:
TOTAL INTERNAL GROUND FLOOR: 2,322 sqm / 27,148 sqft
TOTAL SITE AREA : 9,175 sqm / 0.92 hectares

PLANNING DRAWING

SHARROCK
Building Design Ltd

GRISON LANE, MELTON, N. HULL, EAST YORKSHIRE, HU14 3HH
TEL: 01462 833929 FAX: 01462 833929 MOB: 07974 355705
E-MAIL: info@sharrock-bd.co.uk

Client:
Wickes
Let's do it right

Lodge Way House, Lodge Way,
Harlestone Road, Northampton NN57UG

Revisions:

Project Location:
**Wickes,
Rockville Drive,
Waterlooville,
P07 7HR.**

Drawing Title
**Planning Drawing 1:
Existing Site Layout**

Drawing No:
SBD/16/2042/P1

Scale
A0 - 1:100