



SOUTH

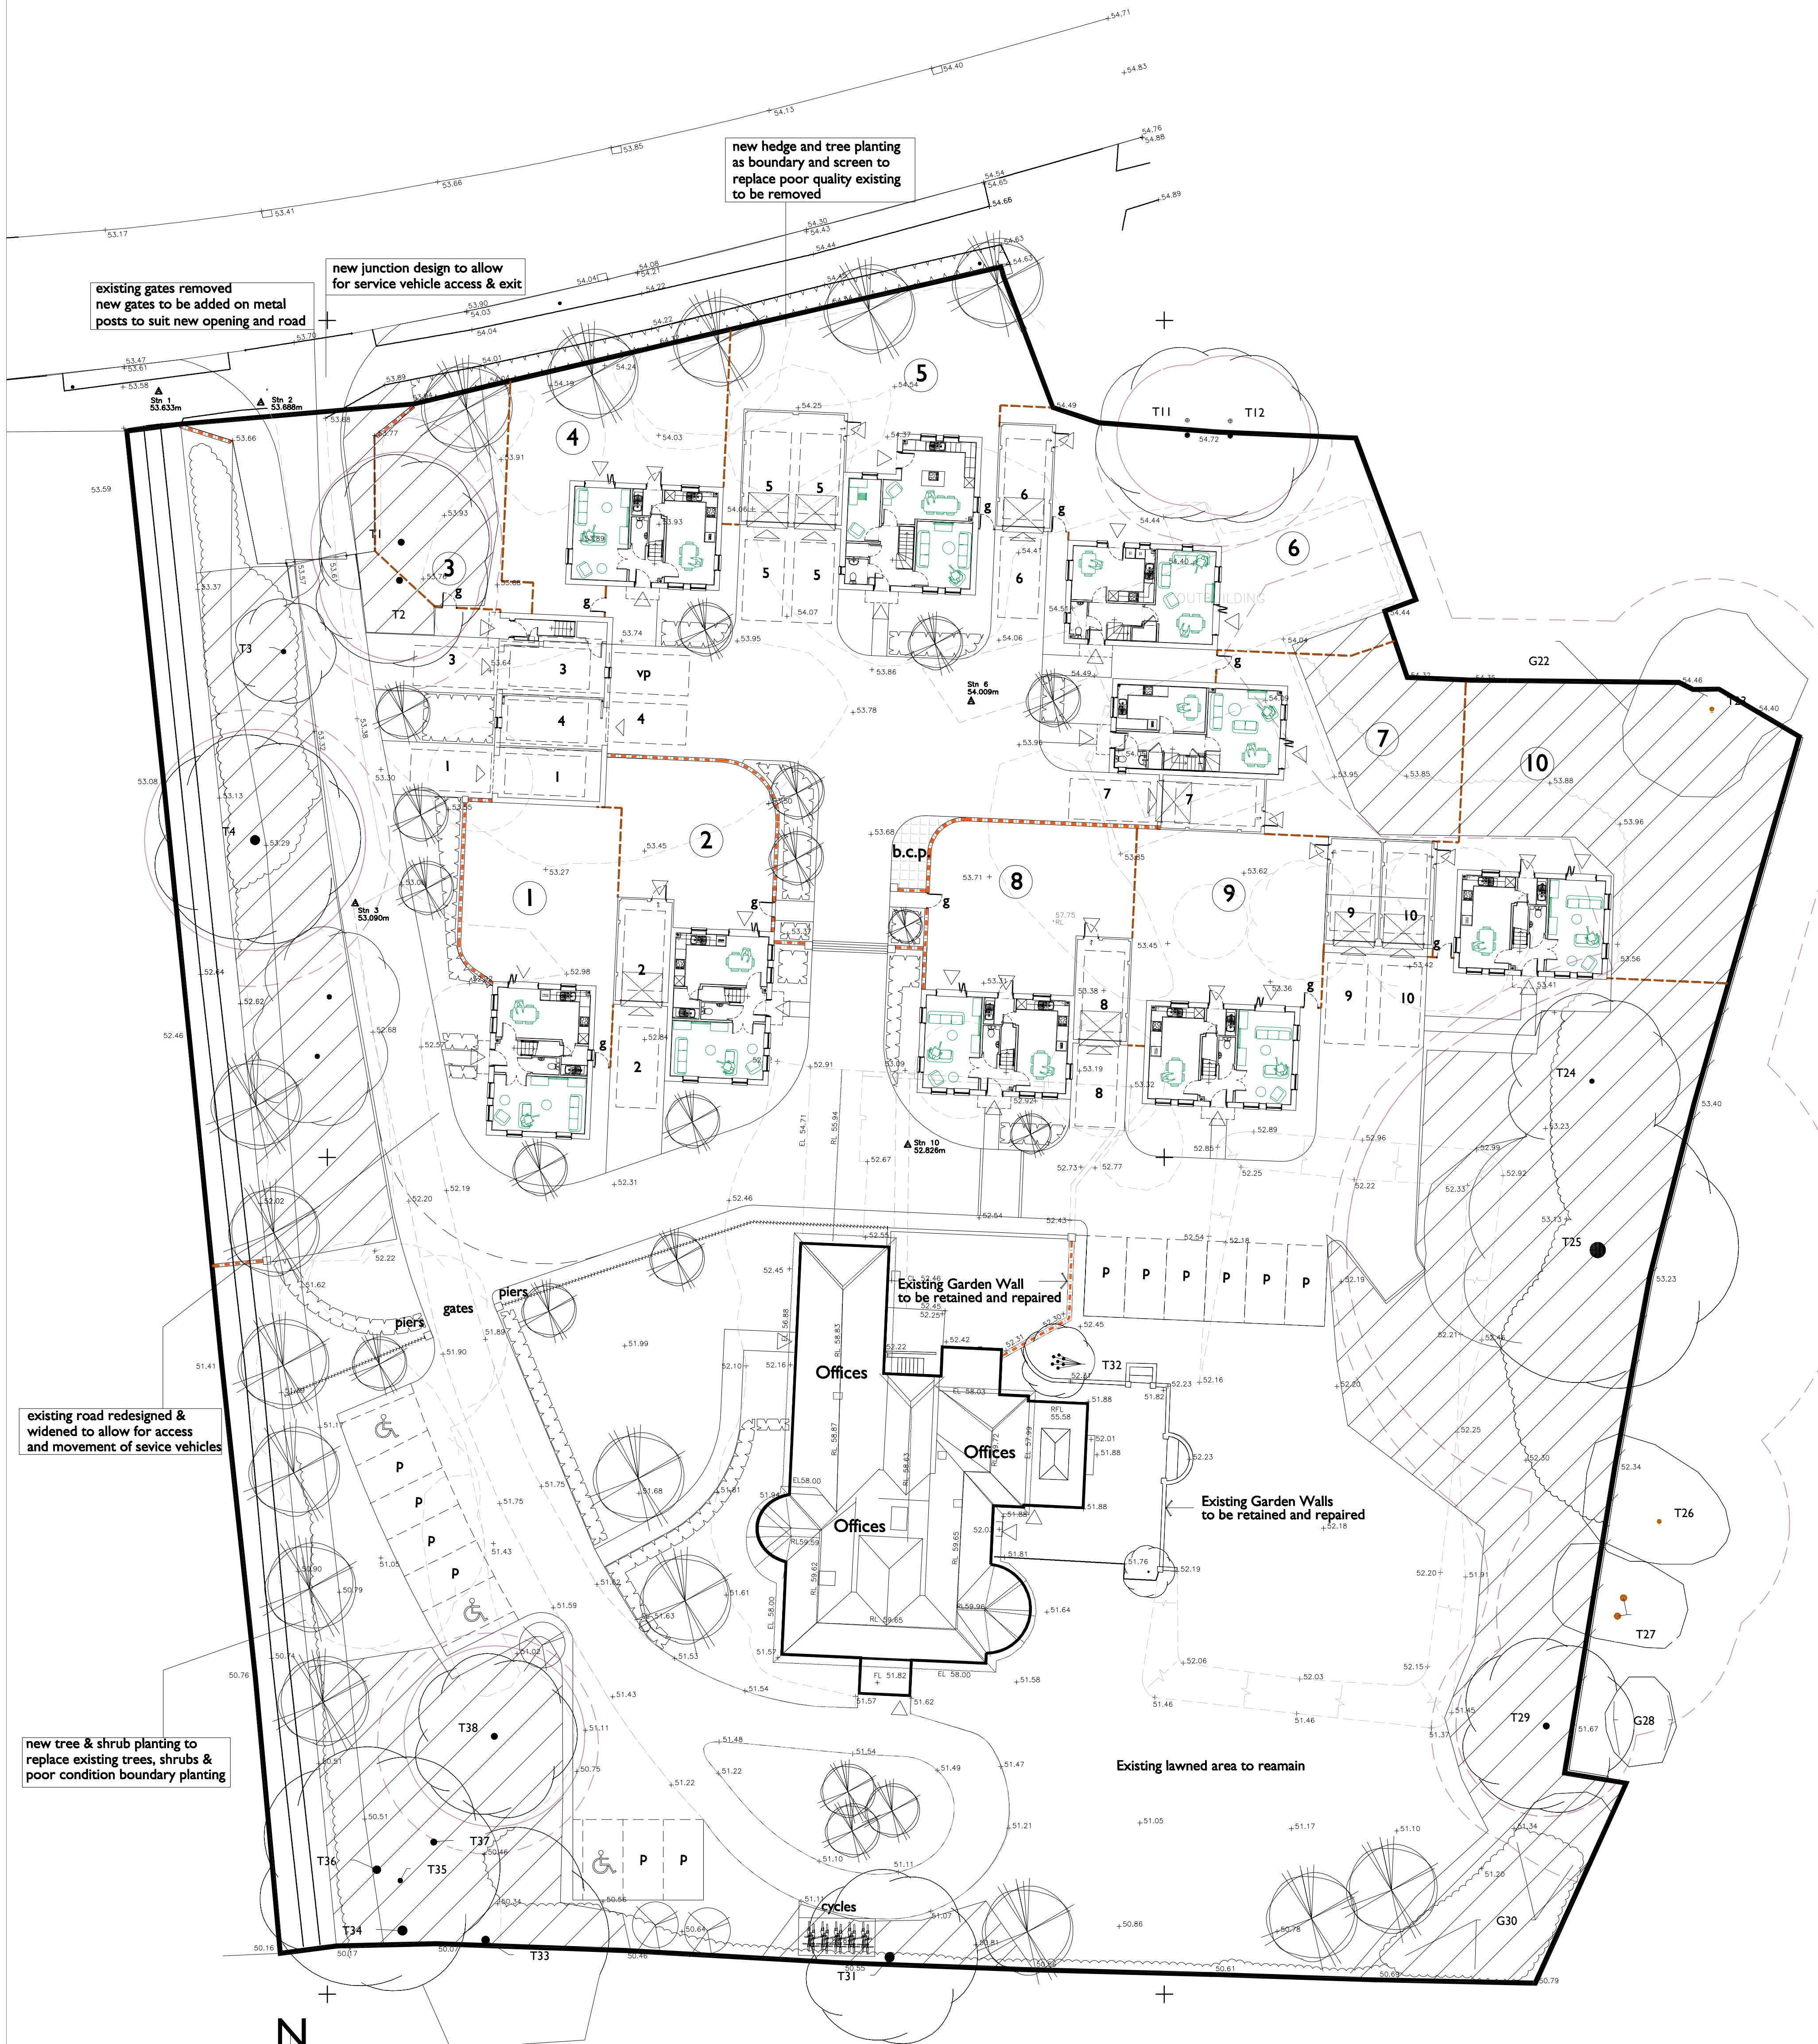

indicative new landscaping

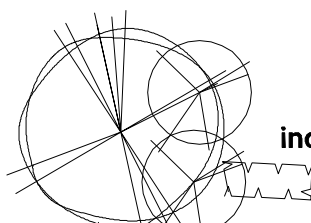

proposed new hedge planting



feature detailed flint & brick wall with brick piers



fence plot division




plot access gate



approx. existing trees



trees & planting to be removed

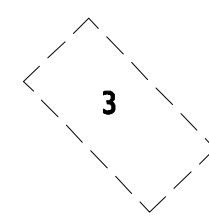

parking space and allocation



bin collection point



secure cycle hoops



buildings & structures to be removed



Construction exclusion zone (CEZ) to be protected by fencing and/or ground protection

urban pulse design

The Studio, Unit 17, Vicarage Farm Business Park, Winchester Road, Fairbairn, Hampshire, SO50 7HD
enquiries@urbanpulsedesign.co.uk www.urbanpulsedesign.co.uk

East Leigh House
Bartons Road
Havant
Mildren Homes

Project type: Resident's + Commercial Drawing classification: Work stage

DRAWING TITLE
Planning Layout
Ground Floor

SCALE: 1:200 SHEET SIZE: A1 SHEET No: 1 of 1 DRAWN: CHKD: DATE: CAD FILE

DRAWING NUMBER

Detail Planning

14-1096-052

