



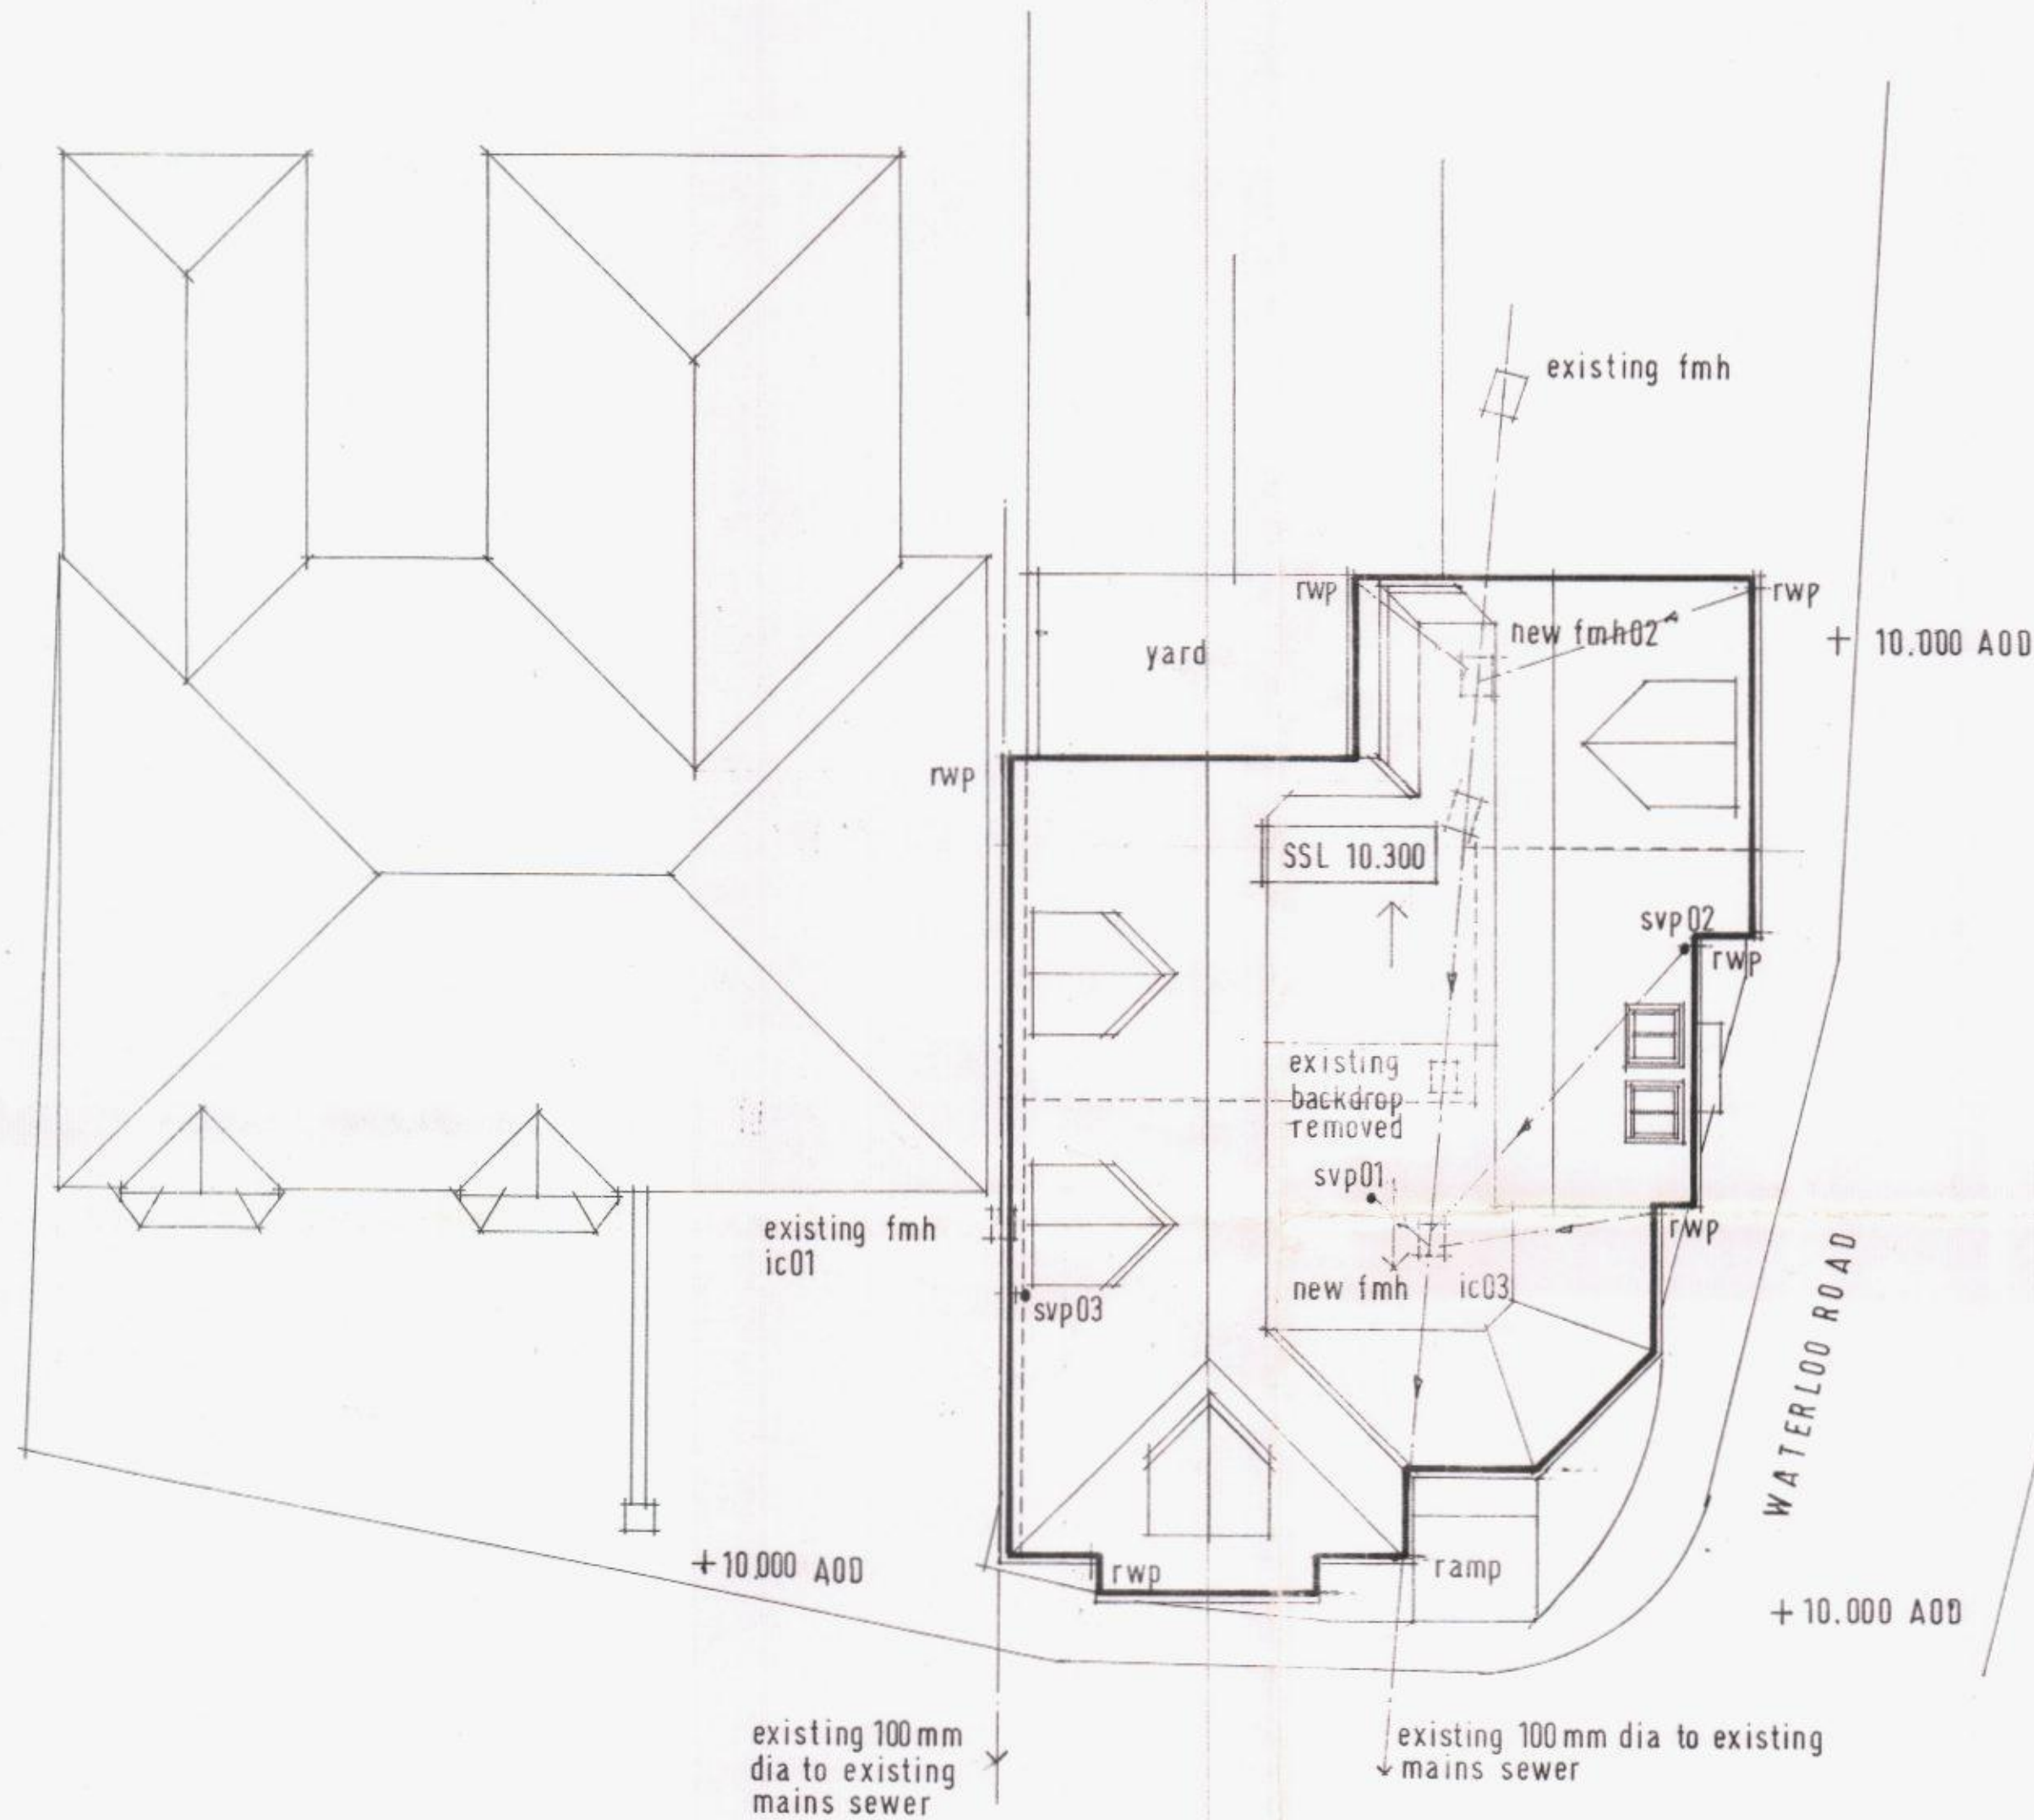

PROPOSED SITE / BLOCK PLAN
SCALE 1:50

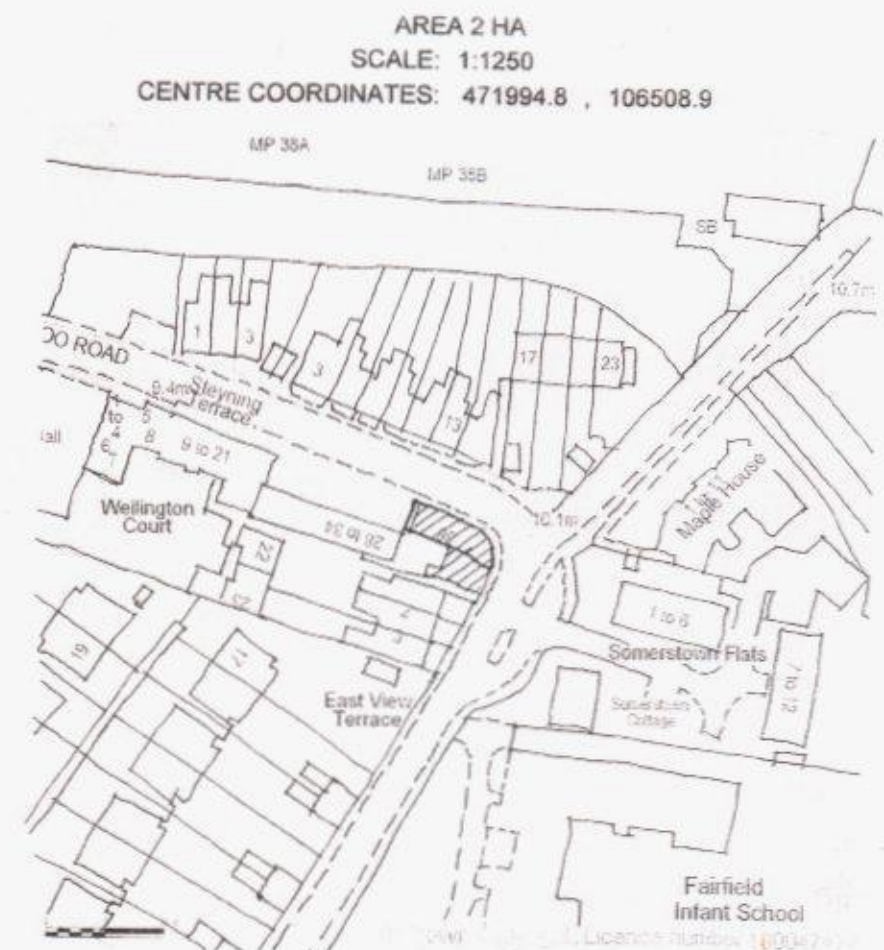

Supplied by Streetwise Maps Ltd
www.streetwise-maps.com
Licence No: 100042435

SITE LOCATION PLAN
SCALE 1:1250



Architectural Planning,
Building Surveyors and Designers,
1a Nutbourne Road, Sandy Point,
Hayling Island, Hampshire, PO119RT.
T: 02392 463994.

PROPOSED DEVELOPMENT OF
6 FLATS AT 36 WATERLOO ROAD,
HAVANT, HAMPSHIRE. FOR RCH
BUILDERS & DEVELOPERS.

Drawing:
PROPOSED SITE / LOCATION PLAN.
Client:
RCH BUILDERS & DEVELOPERS.
Scale: 1:50 @A2.
Date: 31.10.08.
Drawing No: 9175/09/001