



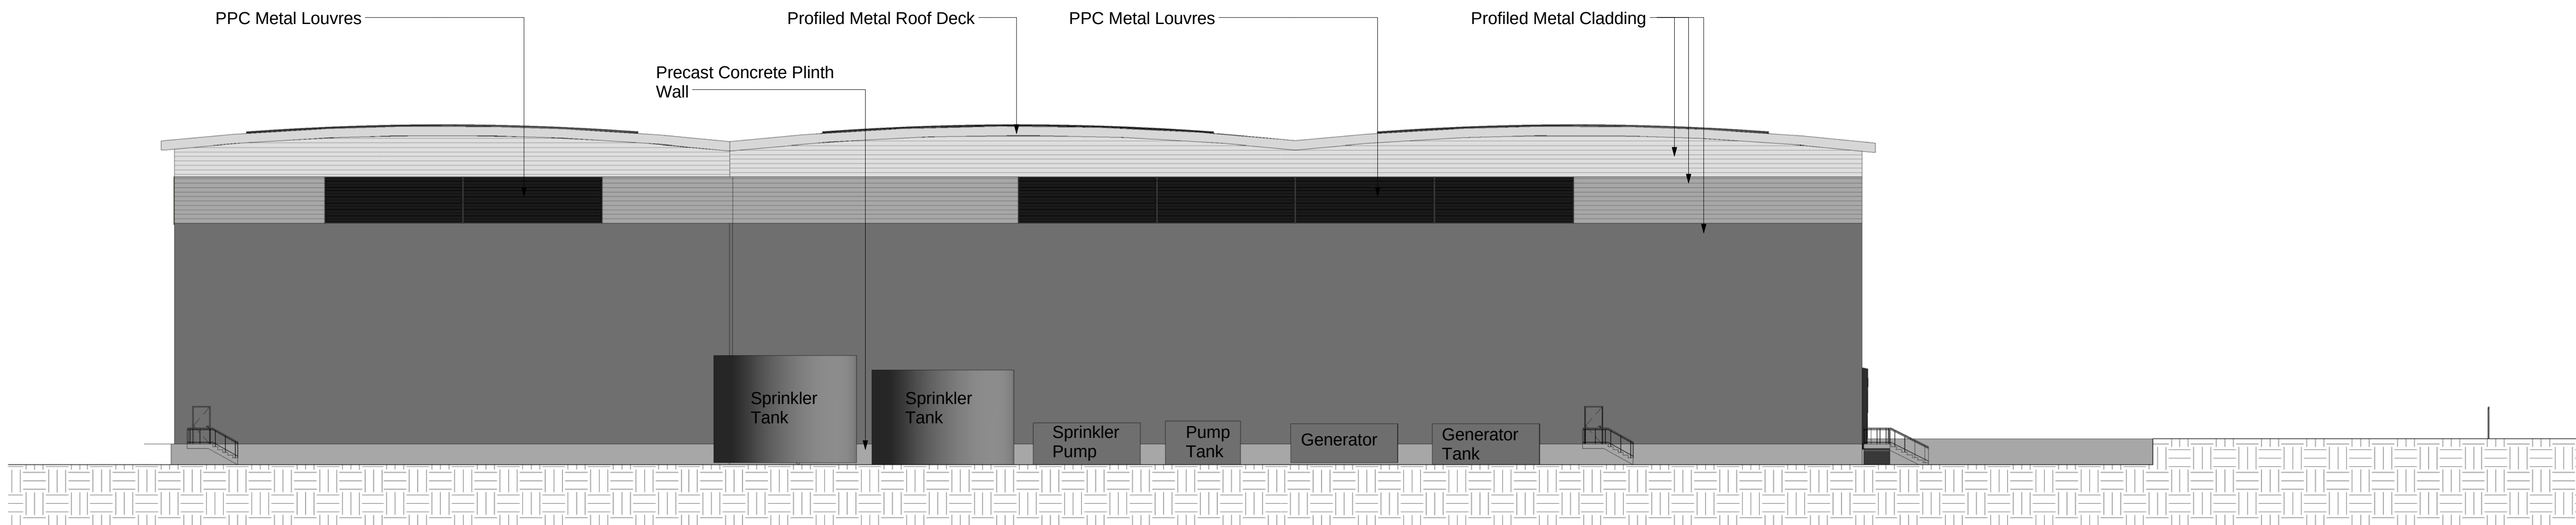

Status Code (as defined in BS1192)
Work In Progress (WIP)
S0 - Initial Status or WIP
Shared
S1 - Issued for co-ordination
S2 - Issued for information
S3 - Issued for internal review
S4 - Issued for construction approval
Documentation (Pre-construction)
D1 - Issued for costing
D2 - Issued for tender

D3 - Issued for contractor design
D4 - Issued for manufacture/procurement
Documentation (Contractual)
A - Issued for construction
B - Issued for construction but with comments
C - Comprehensive revision required
Archive
AB - Record Drawing

P6	JW	SL	07.10.15	Zone for PV panels added
P5	JR	SL	01.10.15	Tenant Signage Added
P4	JW	SL	23.09.15	Building relocated to provide perimeter access for fire vehicle
P3	JW	SL	07.09.15	Amendments following comments FF 04.09.15
P2	JR	SL	02.09.15	Amendments following comments FF 01.09.15
rev	by	chkd	date	description

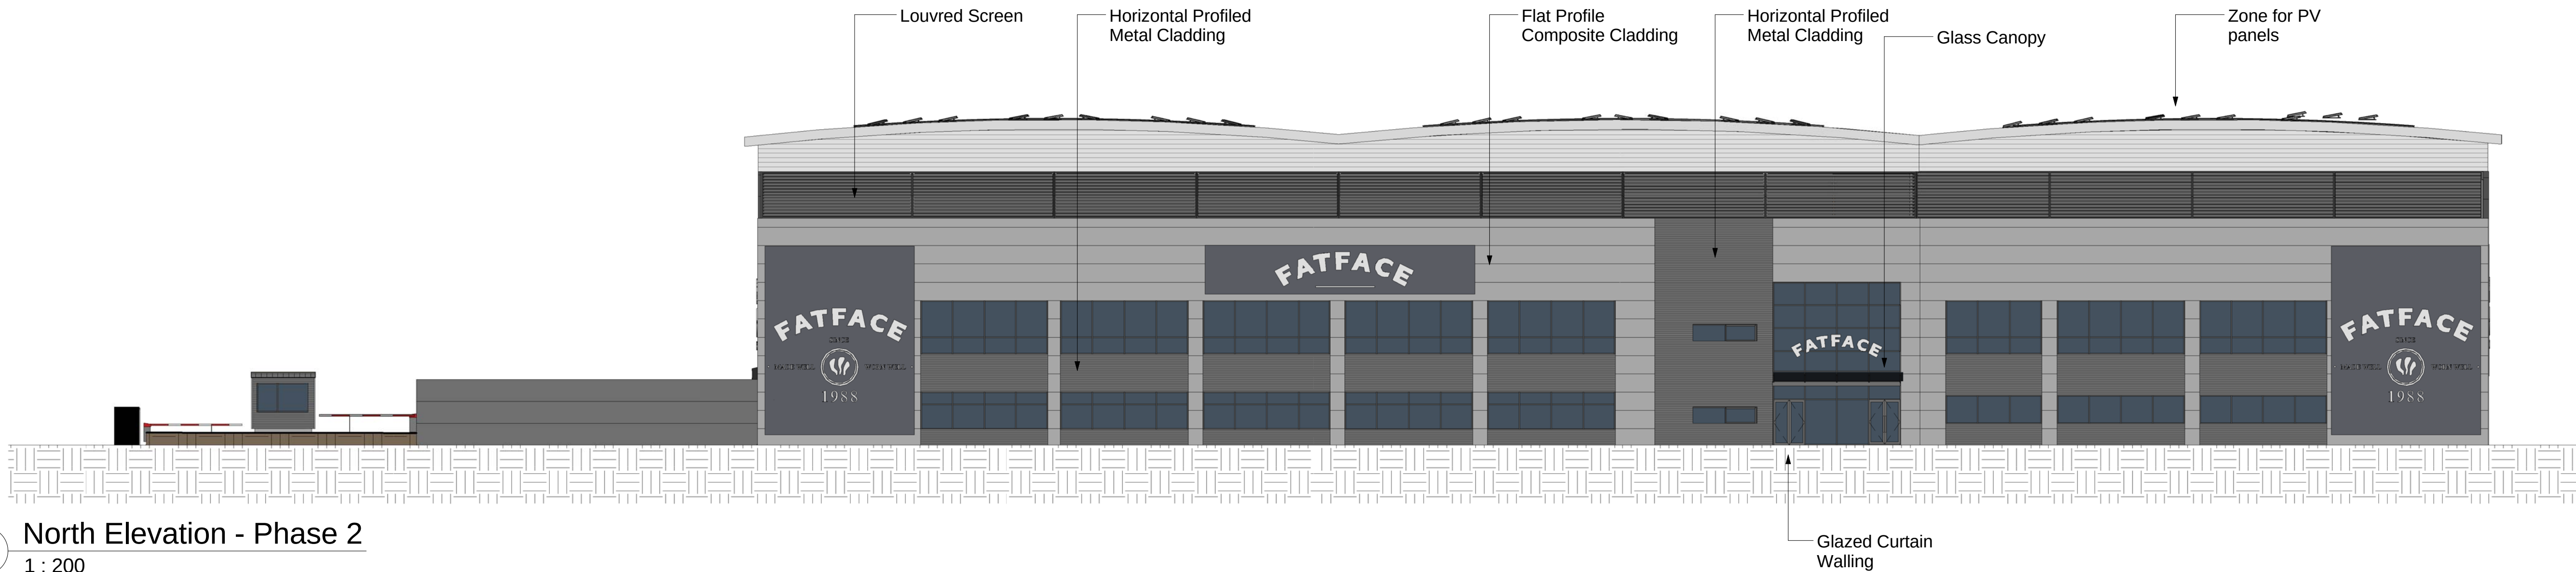

bam
BAM Design Ltd
An operating company of
BAM Construct UK Ltd
Architecture
Interior Design
3D Visualisation
Feasibility Studies
Structural Engineering
Environmental Services
Building Information Modelling
Centrum Business Park
Gullifield Way, St Albans
Hertfordshire, AL1 2RD
01727 894200
design@bam.co.uk
www.bam.co.uk

project B8 Warehouse, Plot 2
Dunsbury Hill Farm
title Elevations Phase 2 Sheet 1

scale	1 : 200 @ A1	drawn	JR	BAM job no.	4487	drp. status	S2
date	08/10/15	checked	SL	project code	DHF-	originator	BAMD-XX-ZZ-DR-A-
drp / doc ref		zone		level		type	12002 P6