
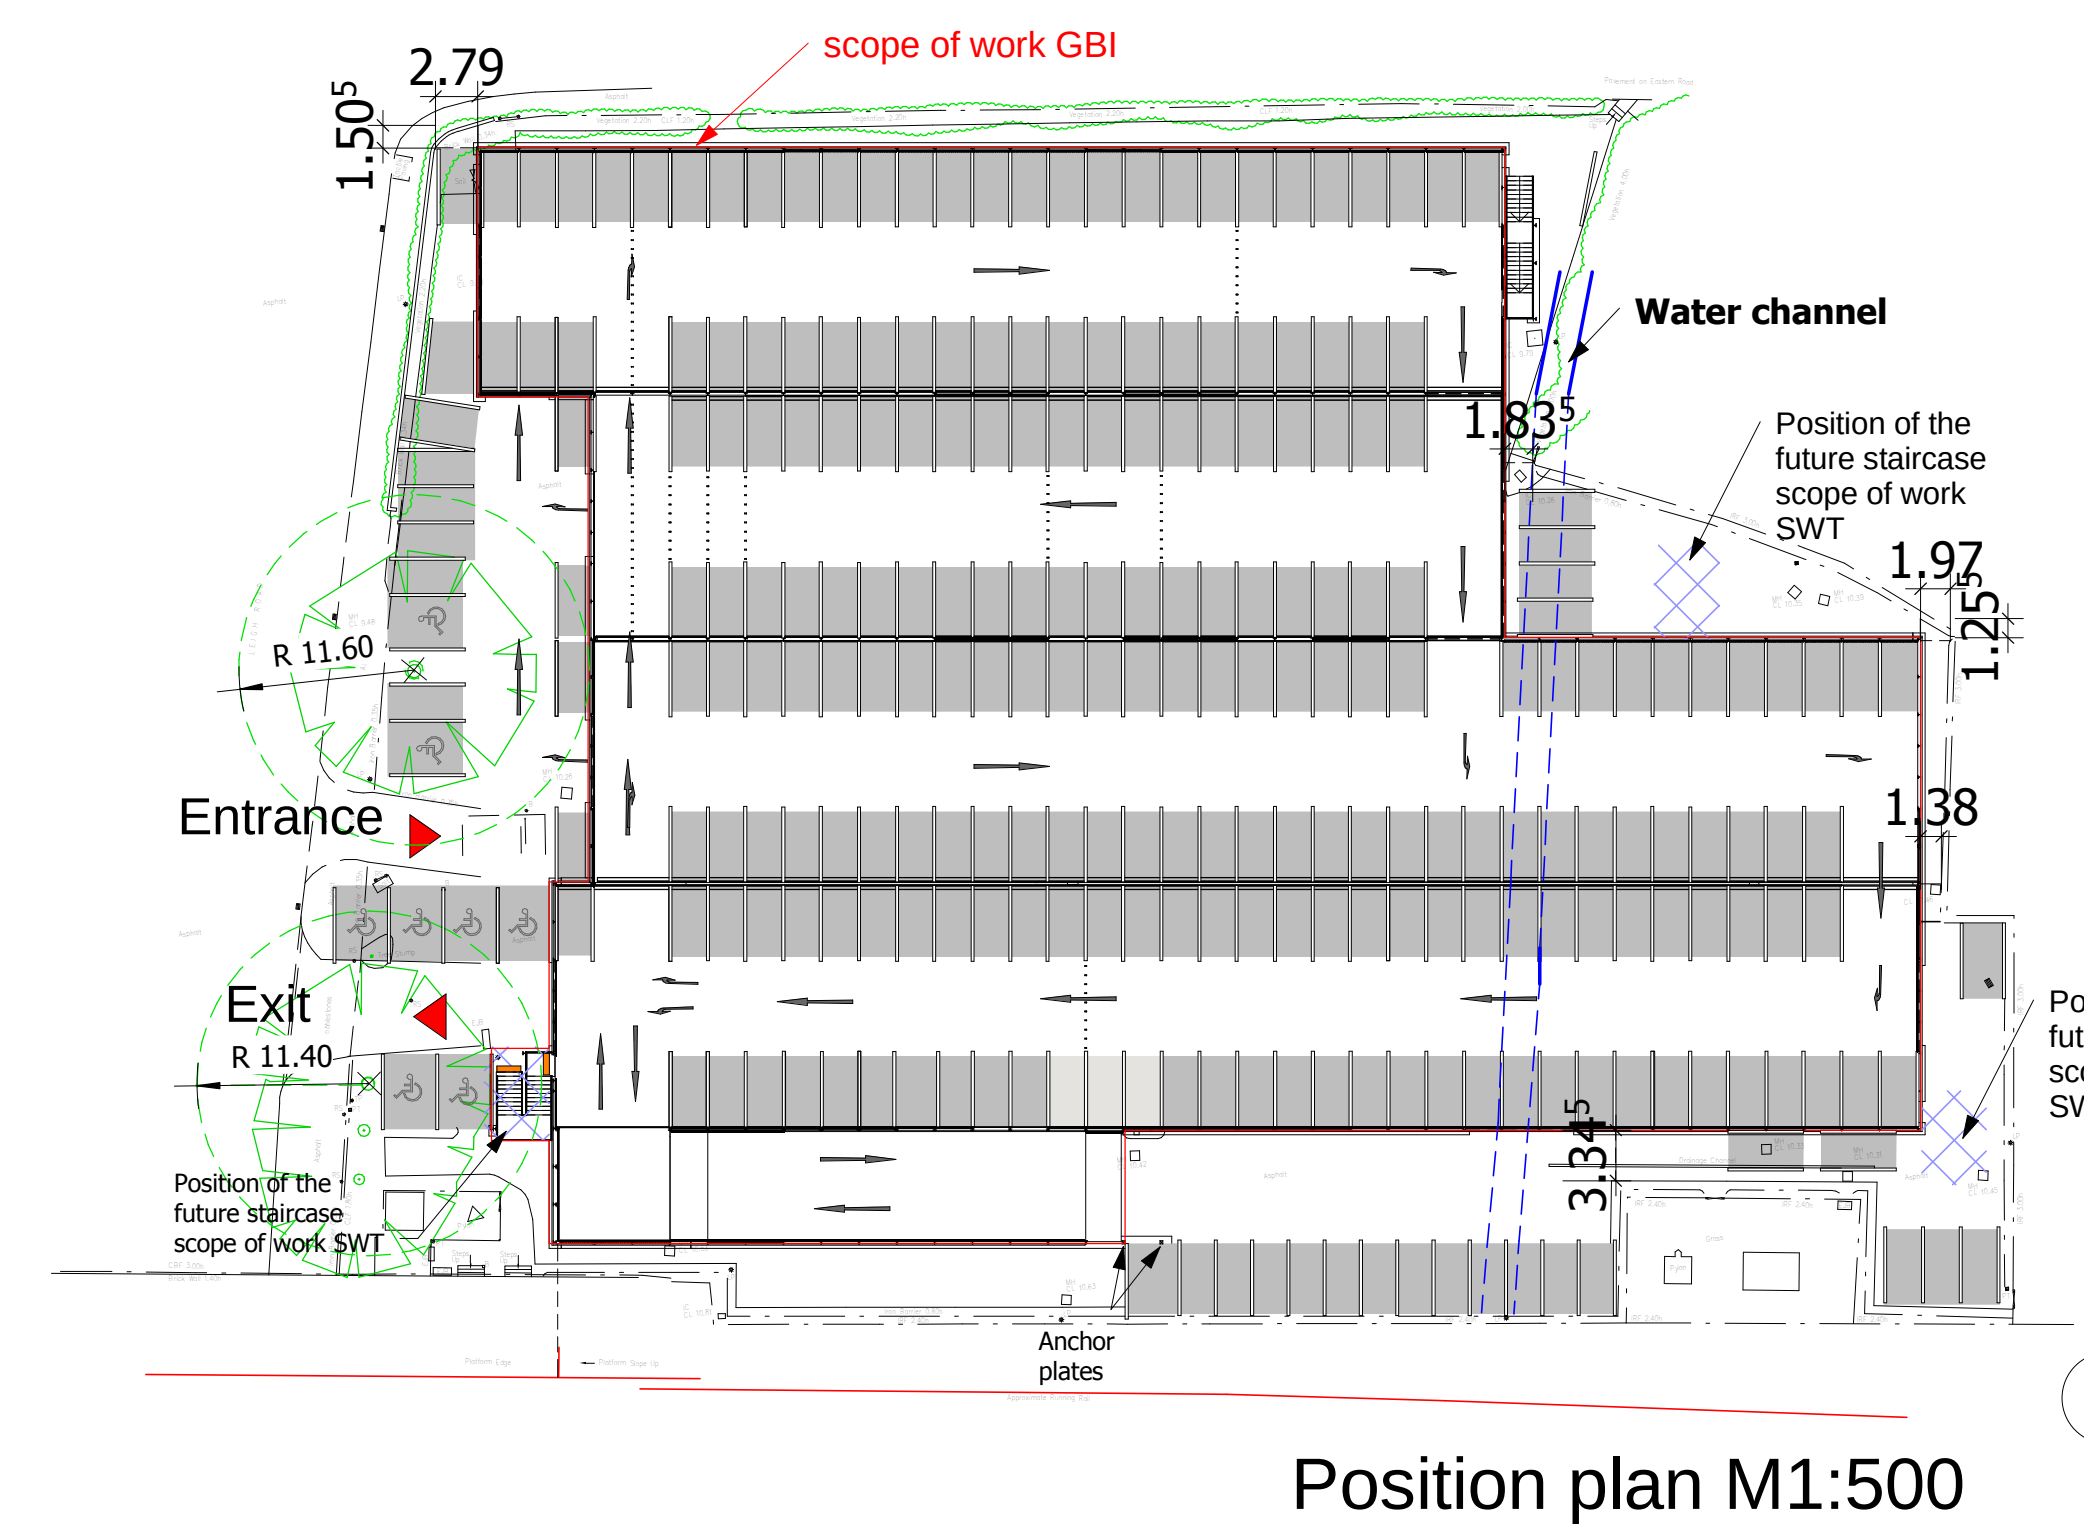


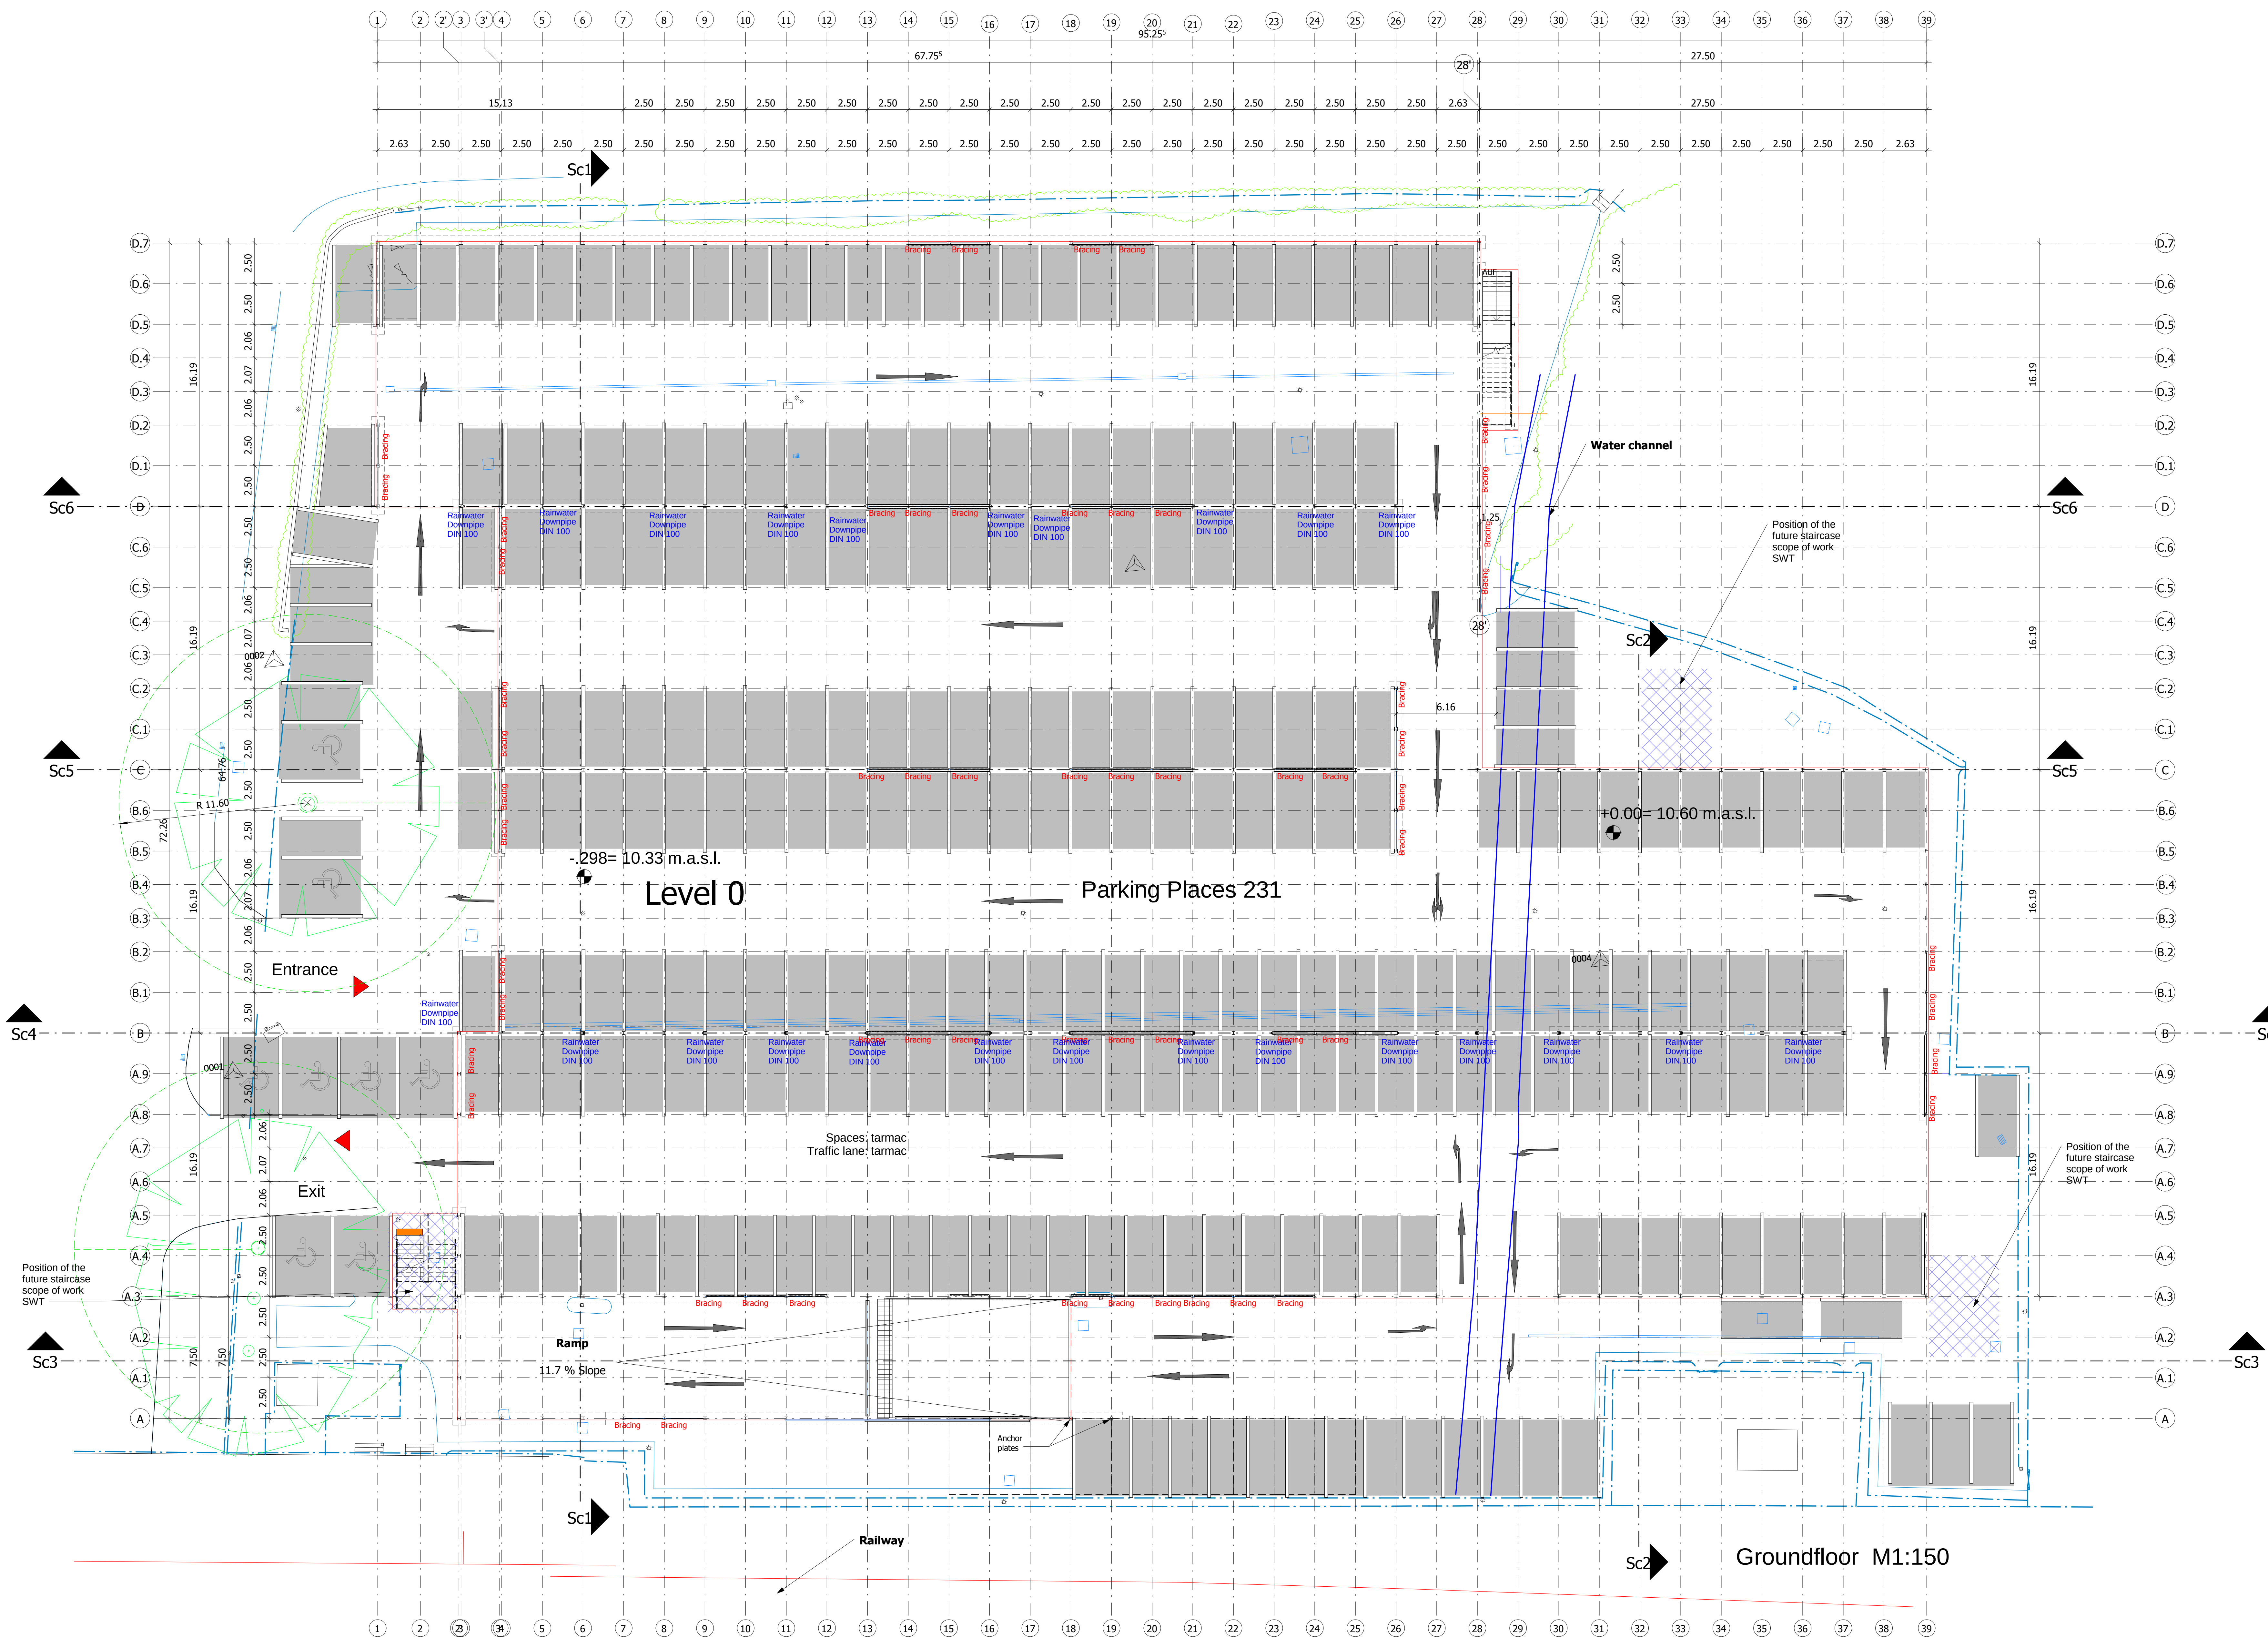

Goldbeck	
Space Ground Floor	231
Space Car Deck	217
Space outside	35
Blue Badge	8
Total	491
Existing spaces according to Frankham's block plan	299
Net Gain	+192

CONTENTS

Groundfloor
Position plan

CLIENT

STAGECOACH SOUTH WEST
TRAIN Ltd, Friars Bridge Court 41-45 Blackfriars
Road London SE 18 2Z

MAIN
CONSTRUCTOR

GOLDBECK INTERNATIONAL
Ummeier Str. 4-6
33649 Bielefeld

SPECIAL
ENGINEER

PHASE

PLANNER

TYPE

4

OP

GR

LEVEL

RUNNING NO.

INDEX

XX

0101

8

BUILDING
SITE

Havant Station
Leight Road Hampshire PO9 1UK

±0.00 = 10.60 m.a.s.l.

CONTRACT DESIGN

2

15.02.16

gridlines 4-6 B-D added, Gridlines 1-3 A-B removed, moved ramp

1

11.02.16

Changes according comments from 01.03.16

INDEX

DATE

NAME

CHANGE

DRAWN

19.01.16

1.Pinkau

CHECKED

Profer

SCALE

1:150

PROJECT

SWT Havant
Station MSCP

PROJECT NO.

BH0170

CONTENTS

Groundfloor
Position plan

PHASE

PLANNER

TYPE

4

OP

GR

LEVEL

RUNNING NO.

INDEX

XX

0101

8

GOLDBECK

Construction Ltd, Suite 1.12 Chiddingfold House, Sharnbrook Drive, Bielefeld 33619

Notes: Station