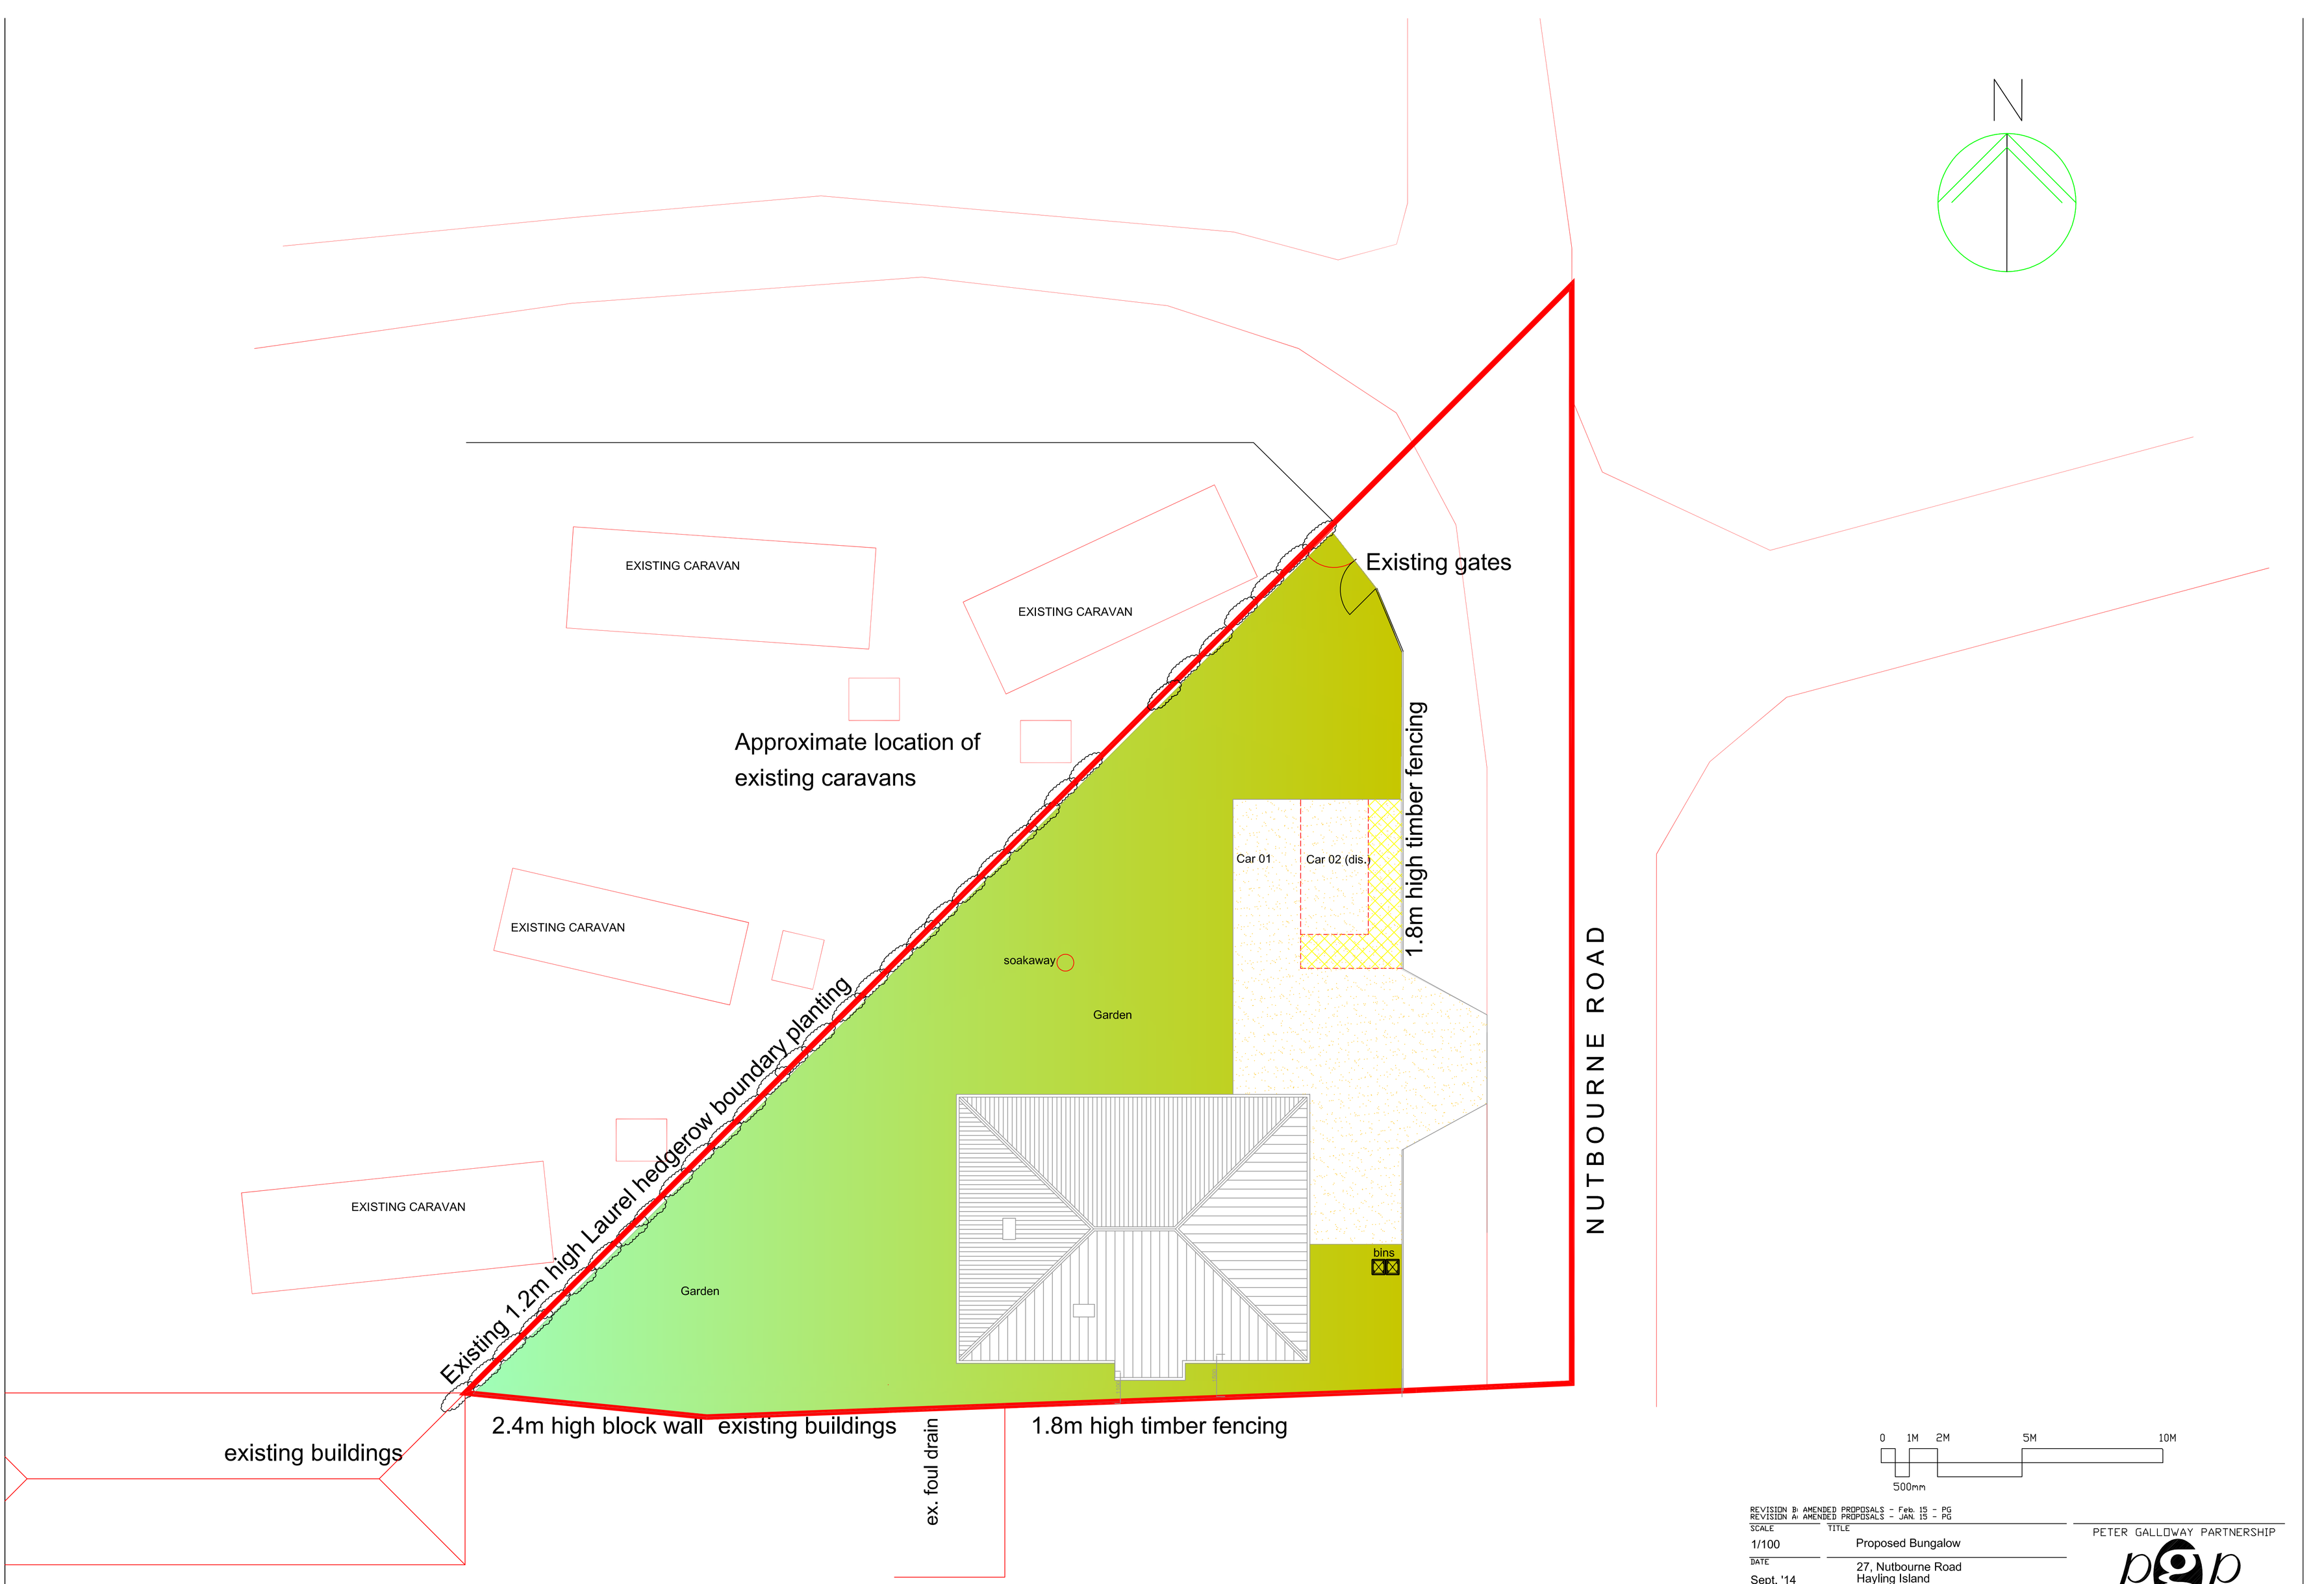


REVISION B- AMENDED PROPOSALS - Feb. 15 - PG
REVISION A- AMENDED PROPOSALS - JAN. 15 - PG

SCALE
1/100

DATE
Sept. '14

CONTRACTOR MUST CHECK ALL DIMENSIONS ON SITE BEFORE COMMENCING ANY WORK OR SHOP DRAWINGS. ANY DISCREPANCY MUST BE REFERRED TO THE ARCHITECT BEFORE PROCEEDING
© COPYRIGHT

AUTHOR
PG

TITLE
Proposed Bungalow

27, Nutbourne Road
Hayling Island

DETAIL
Proposed Site Layout - Landscape

DRAWING No
13/64/P02B

A1 B C D E F G H
J K L M N P Q R
S T U V W X Y Z

PETER GALLOWAY PARTNERSHIP
pgp
ARCHITECTS
HAVANT
TEL. 02392 483153 MOB. 07808 483362
E-MAIL: peter@pgparchitects.co.uk