


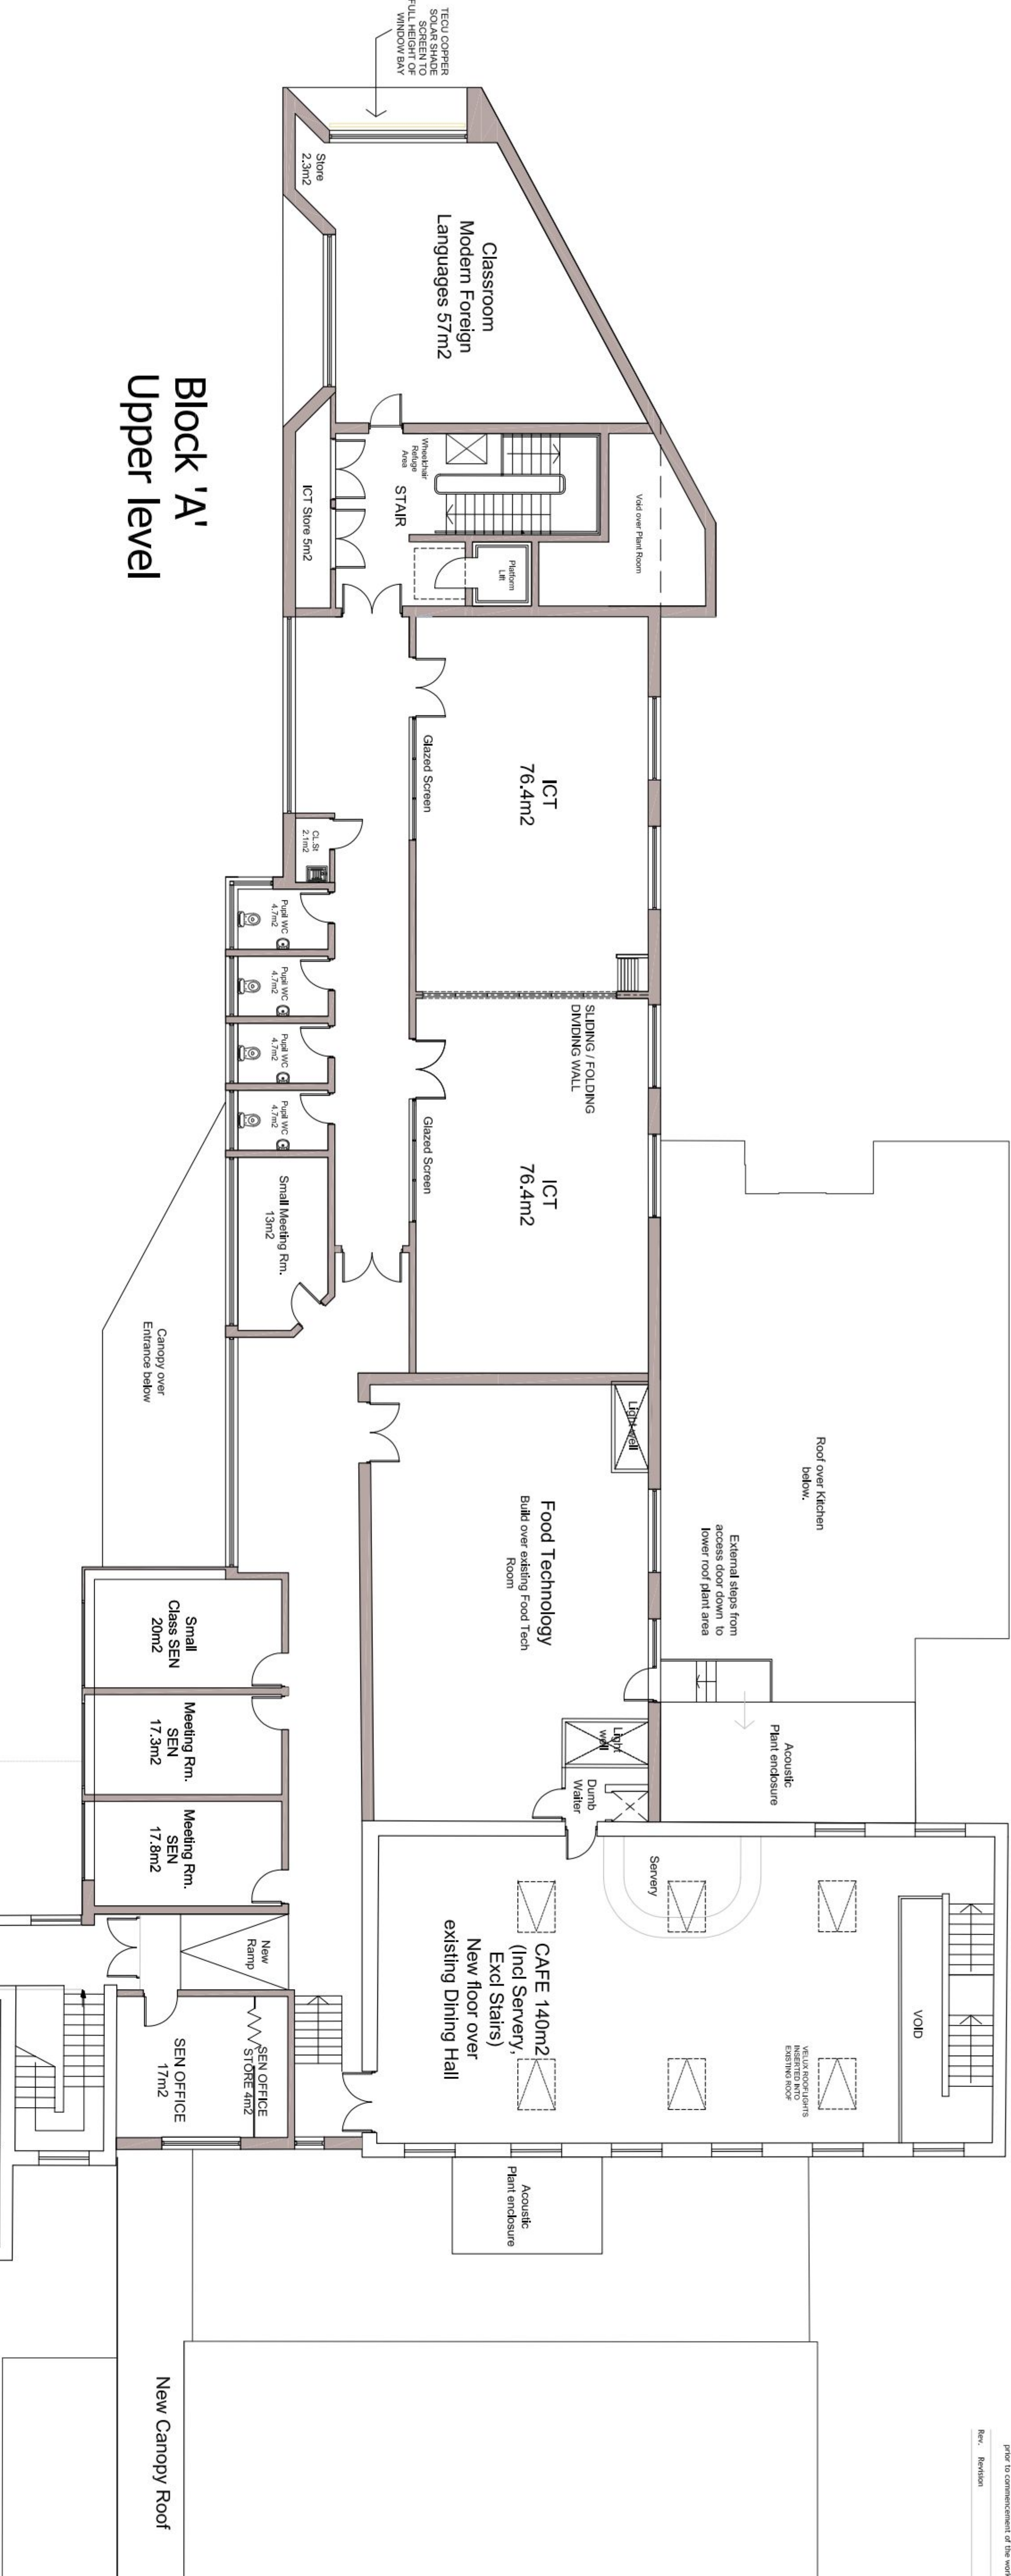

Block 'A'
Upper level

