

Component	Operation	Frequency pa (x = operation as required)				
		Yr1	Yr2	Yr3	Yr4	Yr5
Hard Landscape Areas	Hard Surfacing					
	Sweeping and Cleaning	41	41	41	41	41
	Weed Control	2	2	2	2	2
	Gullies	20	20	20	20	20
	Litter Pick	20	20	20	20	20
	Leaf Clearance	x	x	x	x	x
	Snow Clearance/Rocksalt	x	x	x	x	x
	White Lining	-	1	-	1	-
	Repairs	x	x	x	x	x
	Walls and Fences	1	1	1	1	1
	Notices and Signs	1	1	1	1	1


Name	Form	Size/Height (cm girth/metres high)	Condition	Density
Native Planting Mix				
A Acer Campestre	Transplant	40-60cm	br	2/m2
B Crataegus Monogyna	Transplant	40-60cm	br	2/m2
C Prunus Spinosa	Transplant	40-60cm	br	2/m2
D Rosa Canina	Transplant	40-60cm	br	2/m2
E Viburnum Opulus	Transplant	40-60cm	br	2/m2
Native Hedge Mix				
F Crataegus Monogyna	Transplant	40-60cm	br	2/m2
G Prunus Spinosa	Transplant	40-60cm	br	2/m2
Wildlife Beneficial Ornamental Shrubs and Herbaceous Perennials				
H Achillea Millefolia	Herb	n/a	cg	6/m2
I Allium Schoenoprasum	Herb	n/a	bulb	6/m2
J Berberis Thunbergii	Shrub	40-60cm	cg	4/m2
K Campanula Persicifolia	Herb	n/a	cg	6/m2
L Cornus Stolonifera	Shrub	40-60cm	cg	4/m2
M Cornus Sanguinea	Shrub	40-60cm	cg	4/m2
N Echinops Ritro 'Veitch's Blue'	Herb	n/a	cg	6/m2
O Eryngium Oliverianum	Herb	n/a	cg	6/m2
P Escallonia Macrantha	Shrub	40-60cm	cg	4/m2
Q Lonicera Pileata	Shrub	40-60cm	cg	4/m2
R Pyracantha	Shrub	40-60cm	cg	4/m2
S Skimmia Japonica 'Rubella'	Shrub	40-60cm	cg	5/m2

Notes

THIS DRAWING IS THE COPYRIGHT OF VIVID DESIGN STUDIO LTD AND MUST NOT BE COPIED, ALTERED OR REPRODUCED IN ANY WAY NEITHER PASSED TO A THIRD PARTY WITHOUT THEIR WRITTEN PERMISSION.

DIMENSIONS TO BE CHECKED ON SITE BEFORE COMMENCING WORK AND ANY DISCREPANCIES SHALL BE REPORTED TO THE DESIGNER. FIGURED DIMENSIONS MUST BE TAKEN IN PREFERENCE TO SCALED DIMENSIONS.

Rev:-	Description:-	Date:-	Chkd by:-

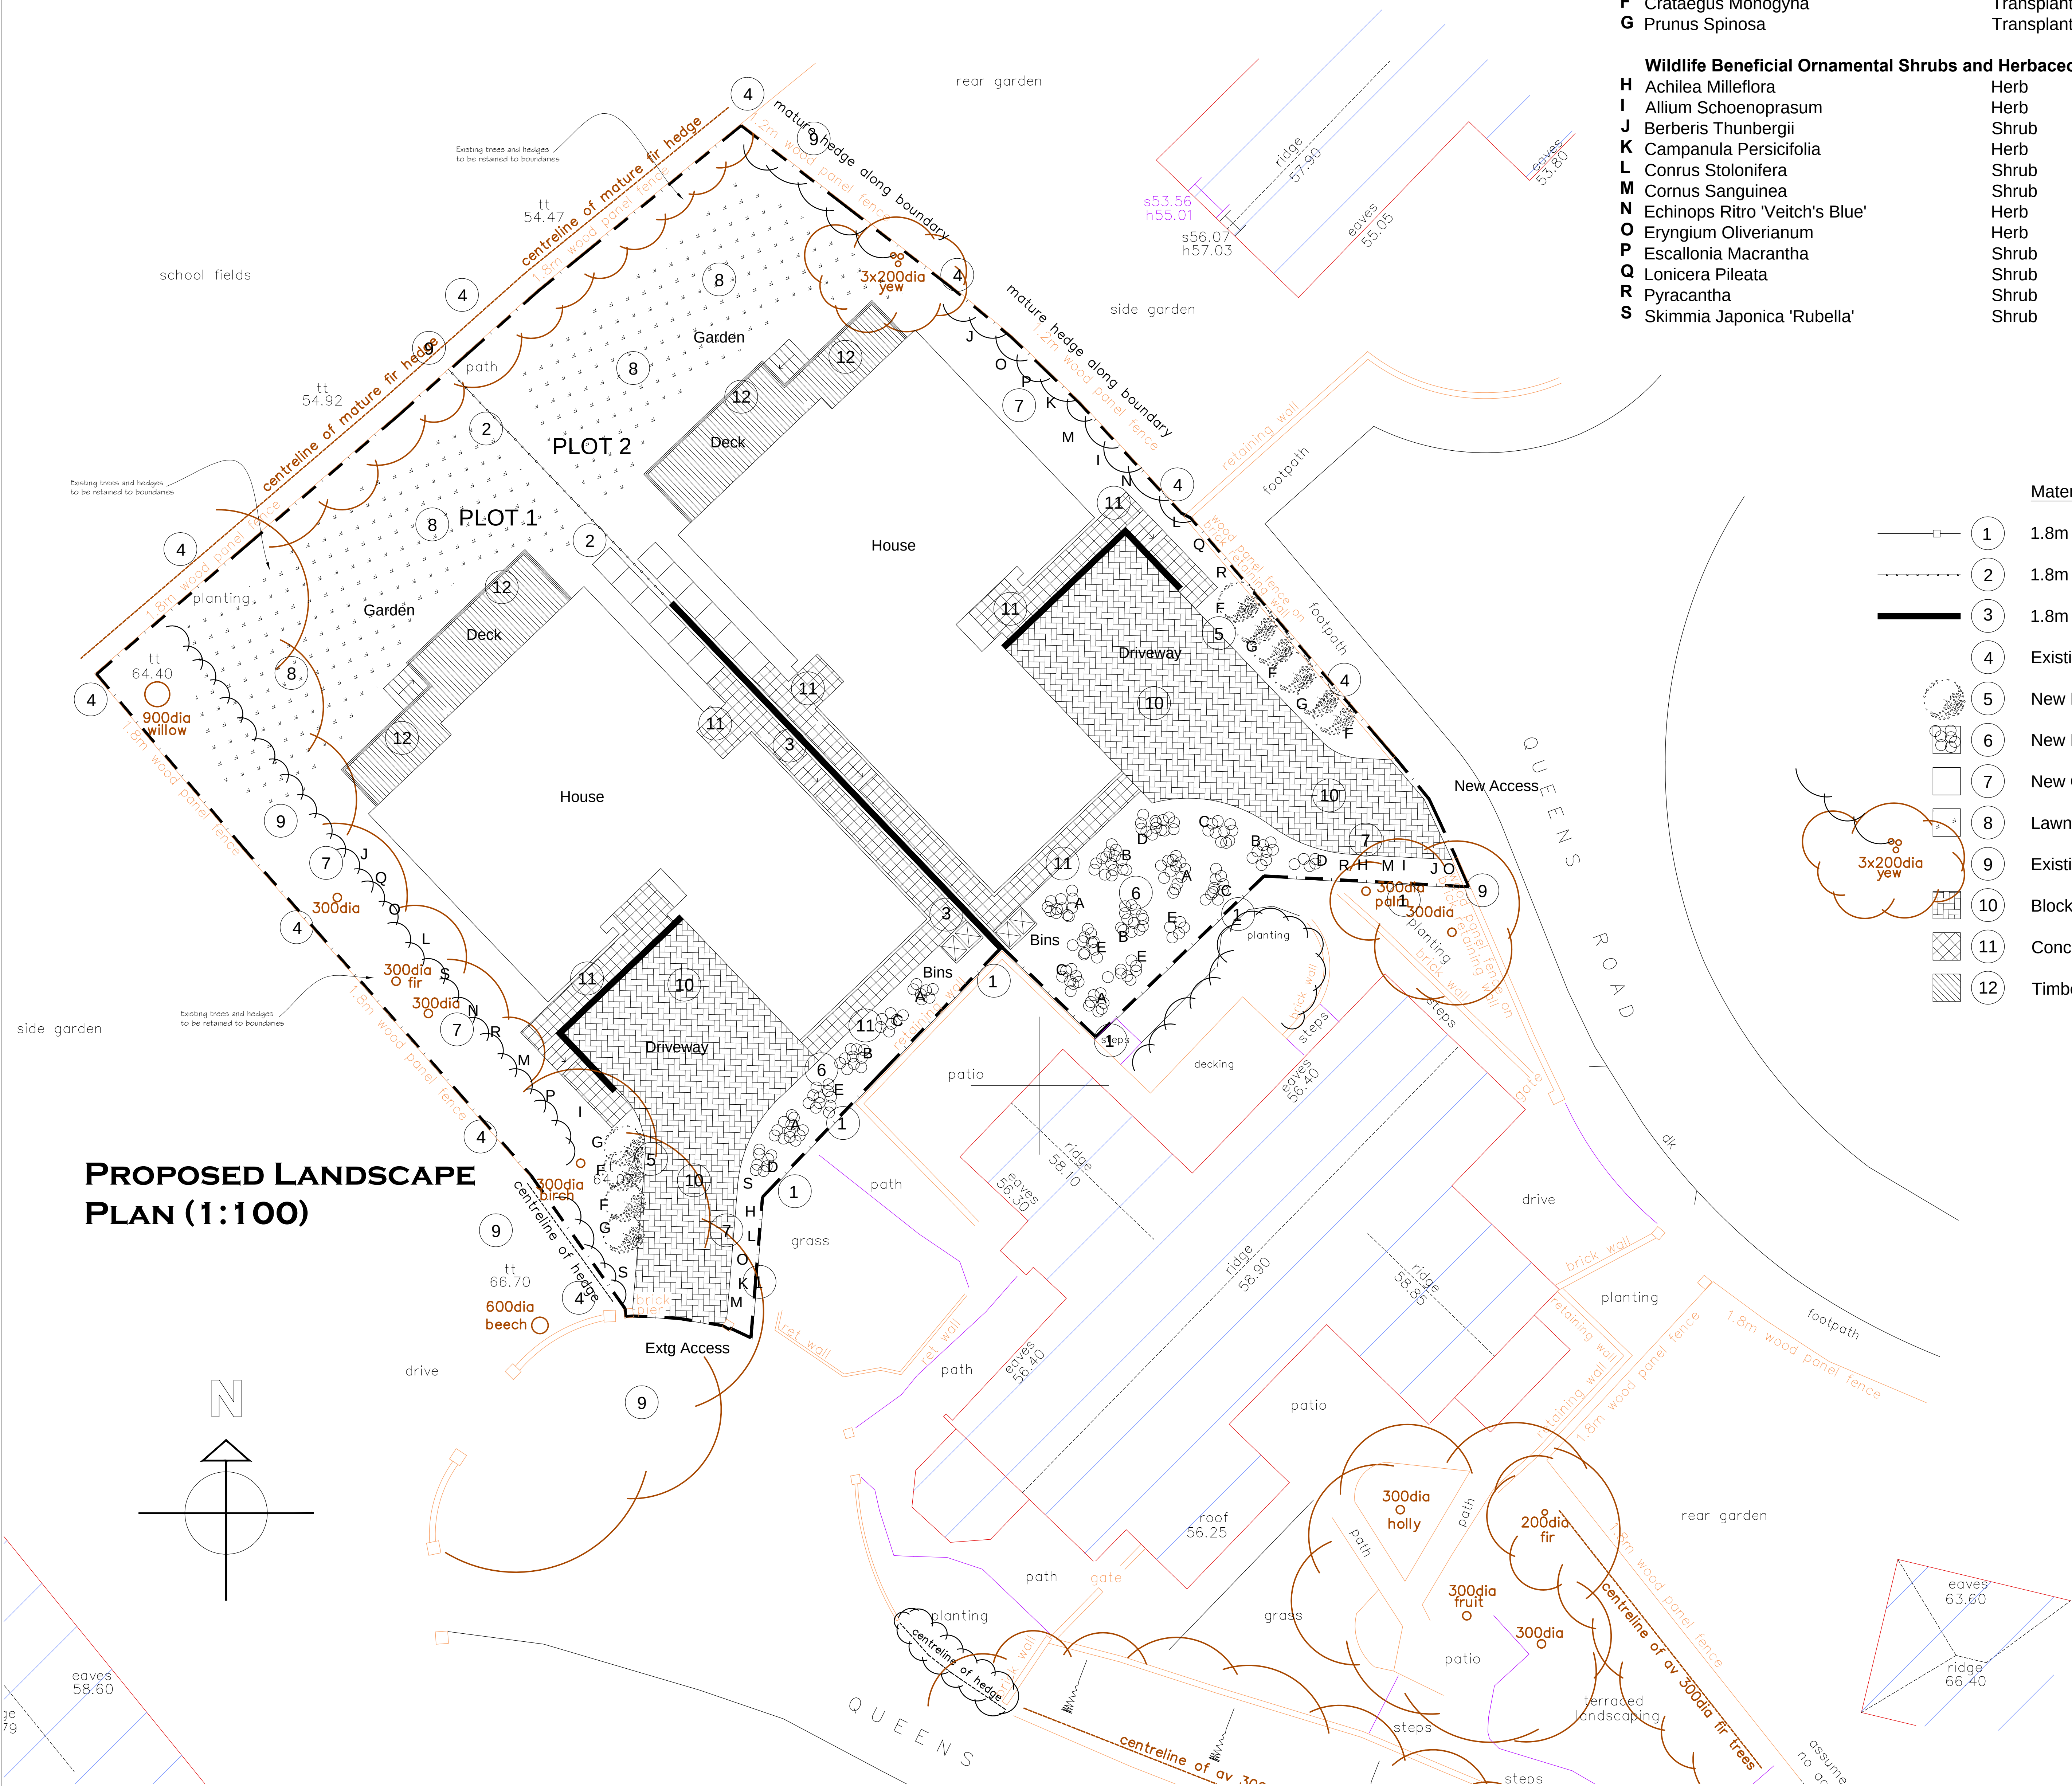

Newborne House, 51-52 West Street, Chichester,
West Sussex, PO19 1RP
Tel: 01243 537552
Fax: 01243 200010
Email: info@vividdesignstudio.co.uk
Website: www.vividdesignstudio.co.uk

Project:-	Proposed Residential Development 40 Queens Road Waterlooville Hampshire		
Title:-	Proposed Landscape Plan		
Client:-	Knight Homes Ltd		
Scale:-	1:100 (@A0)		
Drawn By:-	PJD	Checked By:-	
Date:-	07/05/14	Date:-	
Job No:-	120051	Drg No:-	50