


Dashed blue line indicates 2.4m Heras style open mesh fencing to form compound

Solid blue line indicates 2.4m high solid ply hoarding with access gates to form contractors compound. Hoarding to be painted in Premier Inn purple and graphics applied where noted

SUPERSEDED

SITE CABINS WITHIN 20m OF BUILDING MUST COMPLY WITH SECTION 13 OF THE "JOINT CODE OF PRACTICE"

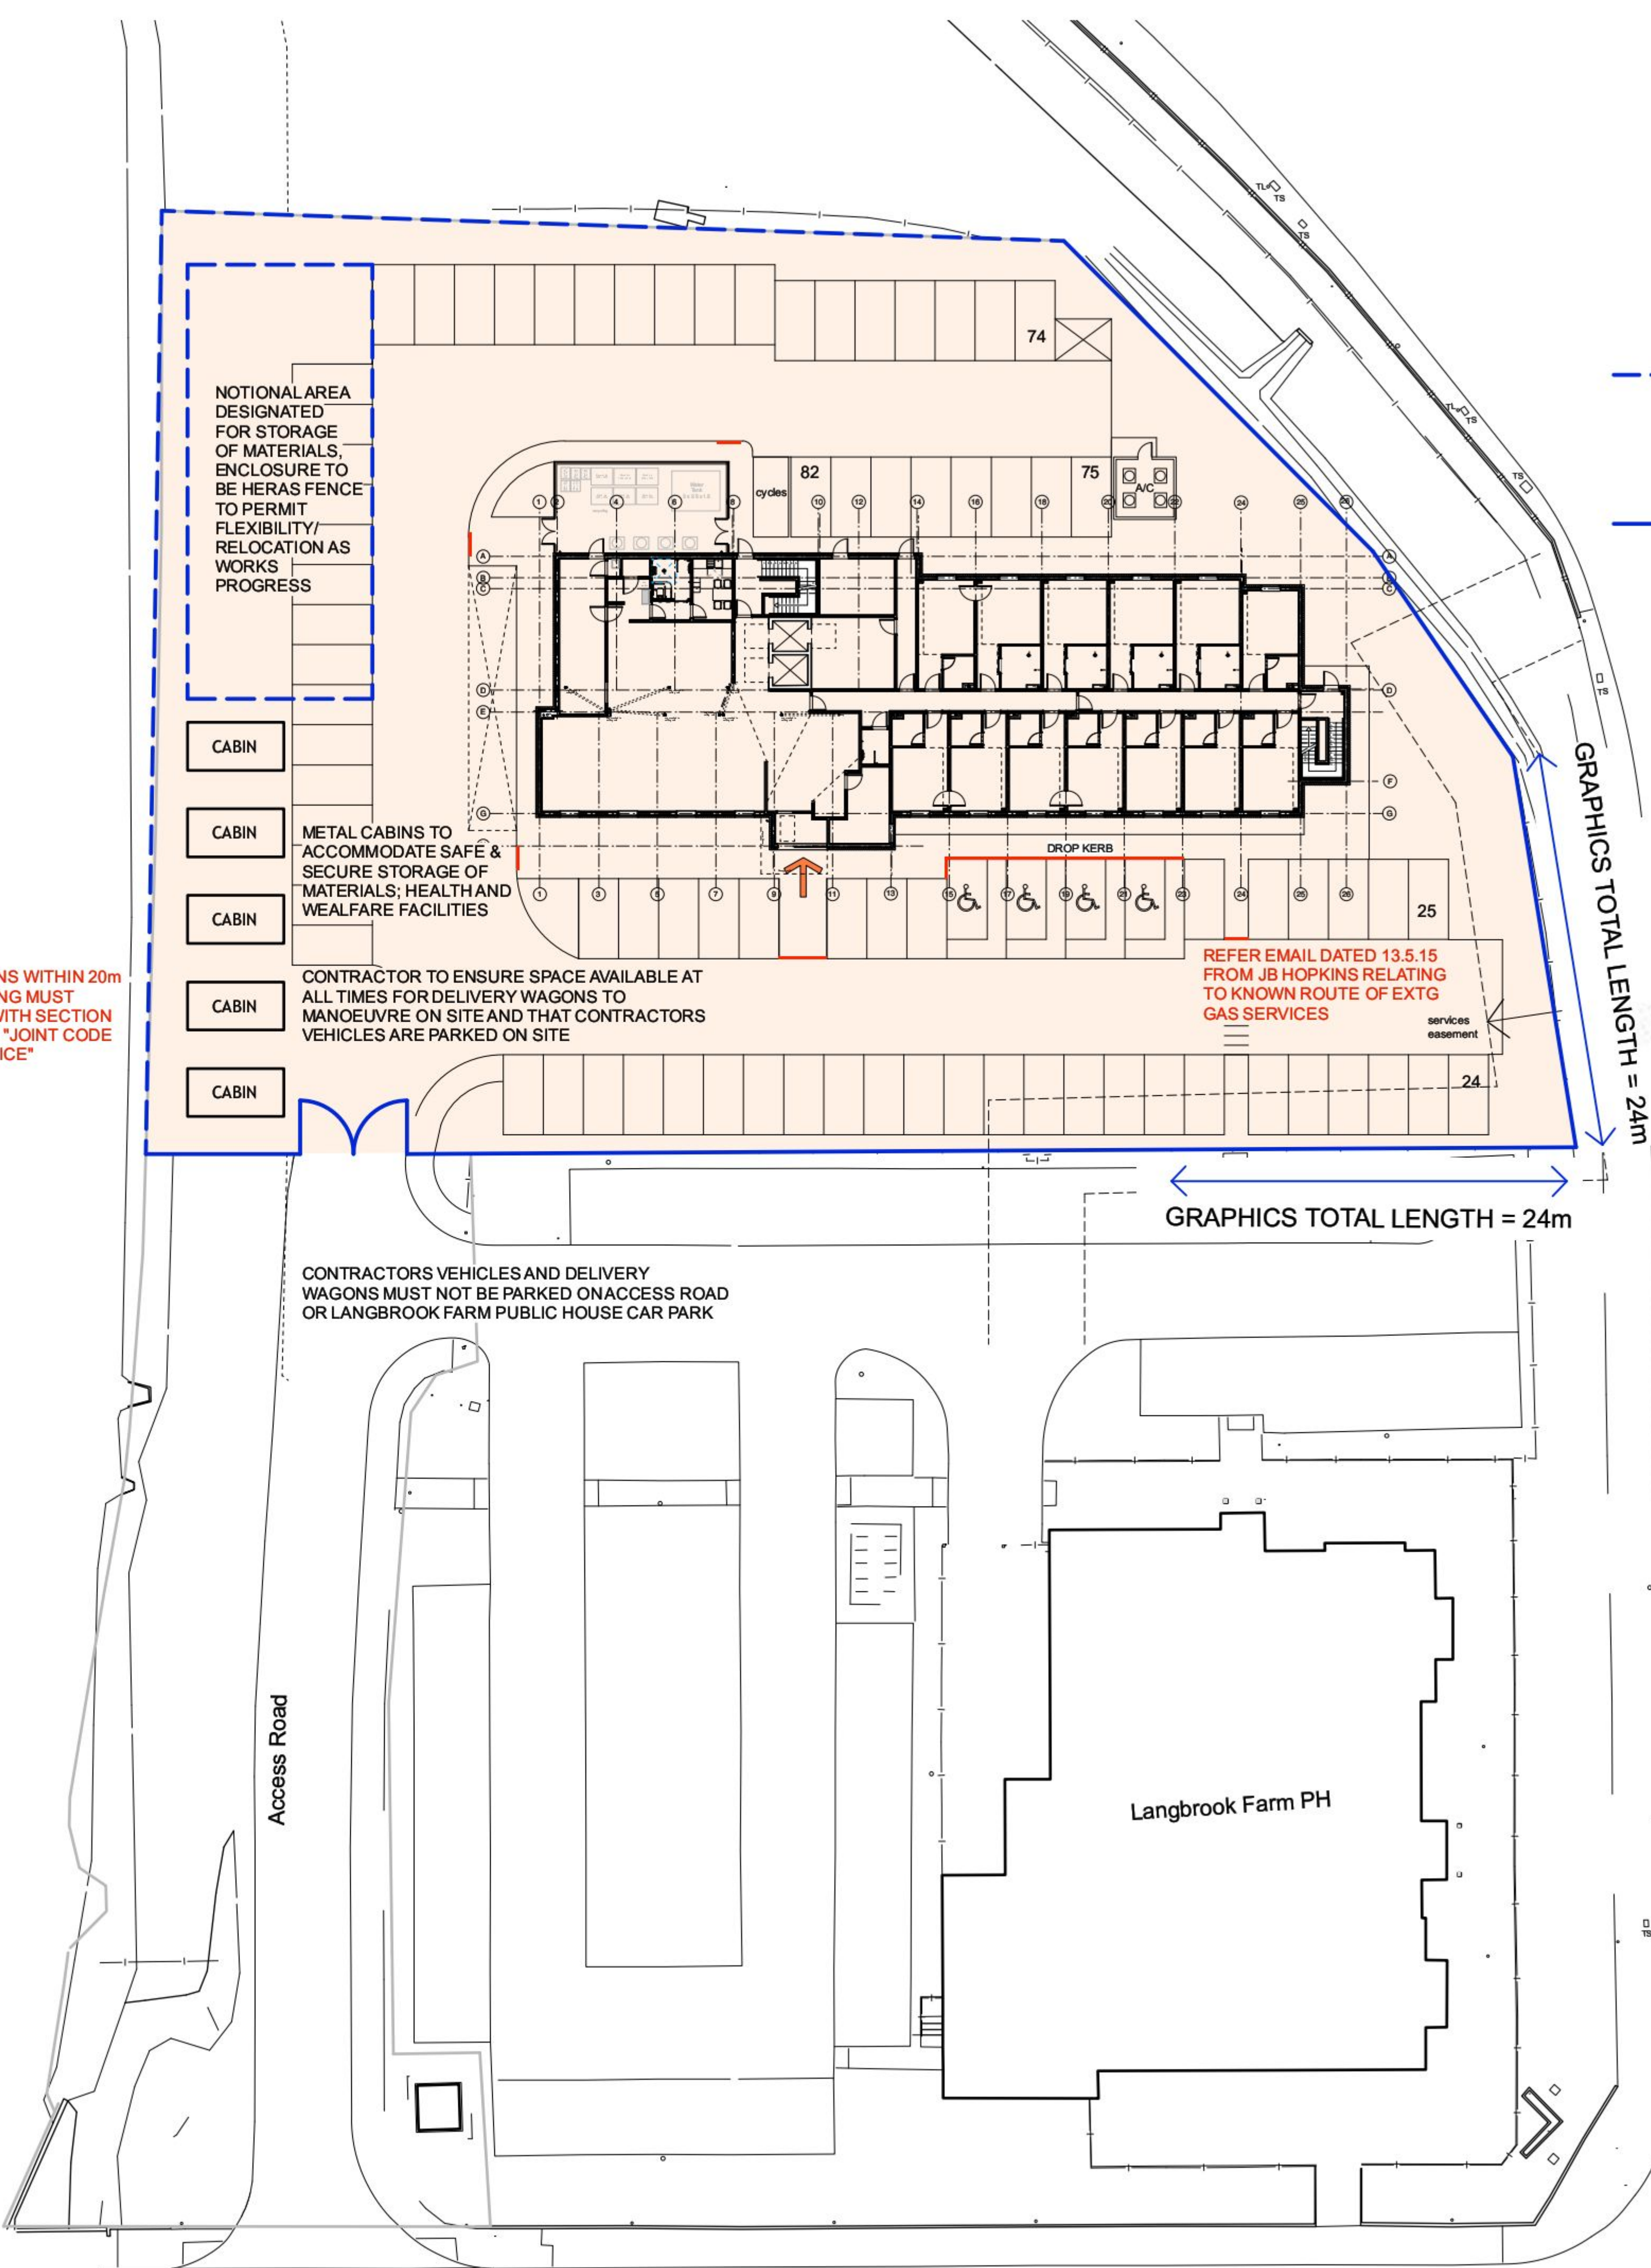

B	27/5/1	Notes added relation Planning Conditions 12 & 14	PF
A	13/5/1	Note relating to site cabins added	PF
Rev	Date	Description	By

Brooklands Yard
Southover High Street
Leaves
East Sussex
BN7 1HU

Tel. 01273 479269
www.axiomarchitects.co.uk

Client

WHITBREAD GROUP PLC

Project

PREMIER INN HOTEL
LANGSTONE ROAD
HAVANT, PO9 1SA

Drawing

SITE SET UP

Scale	Status	Date	Drawn	Checked
1:250 @ A1	CONSTRUCTION	16.03.14		

Drawing No.	Revision
-------------	----------

3654/104

B

File Name: 3654-104B Site Set Up.vwx