


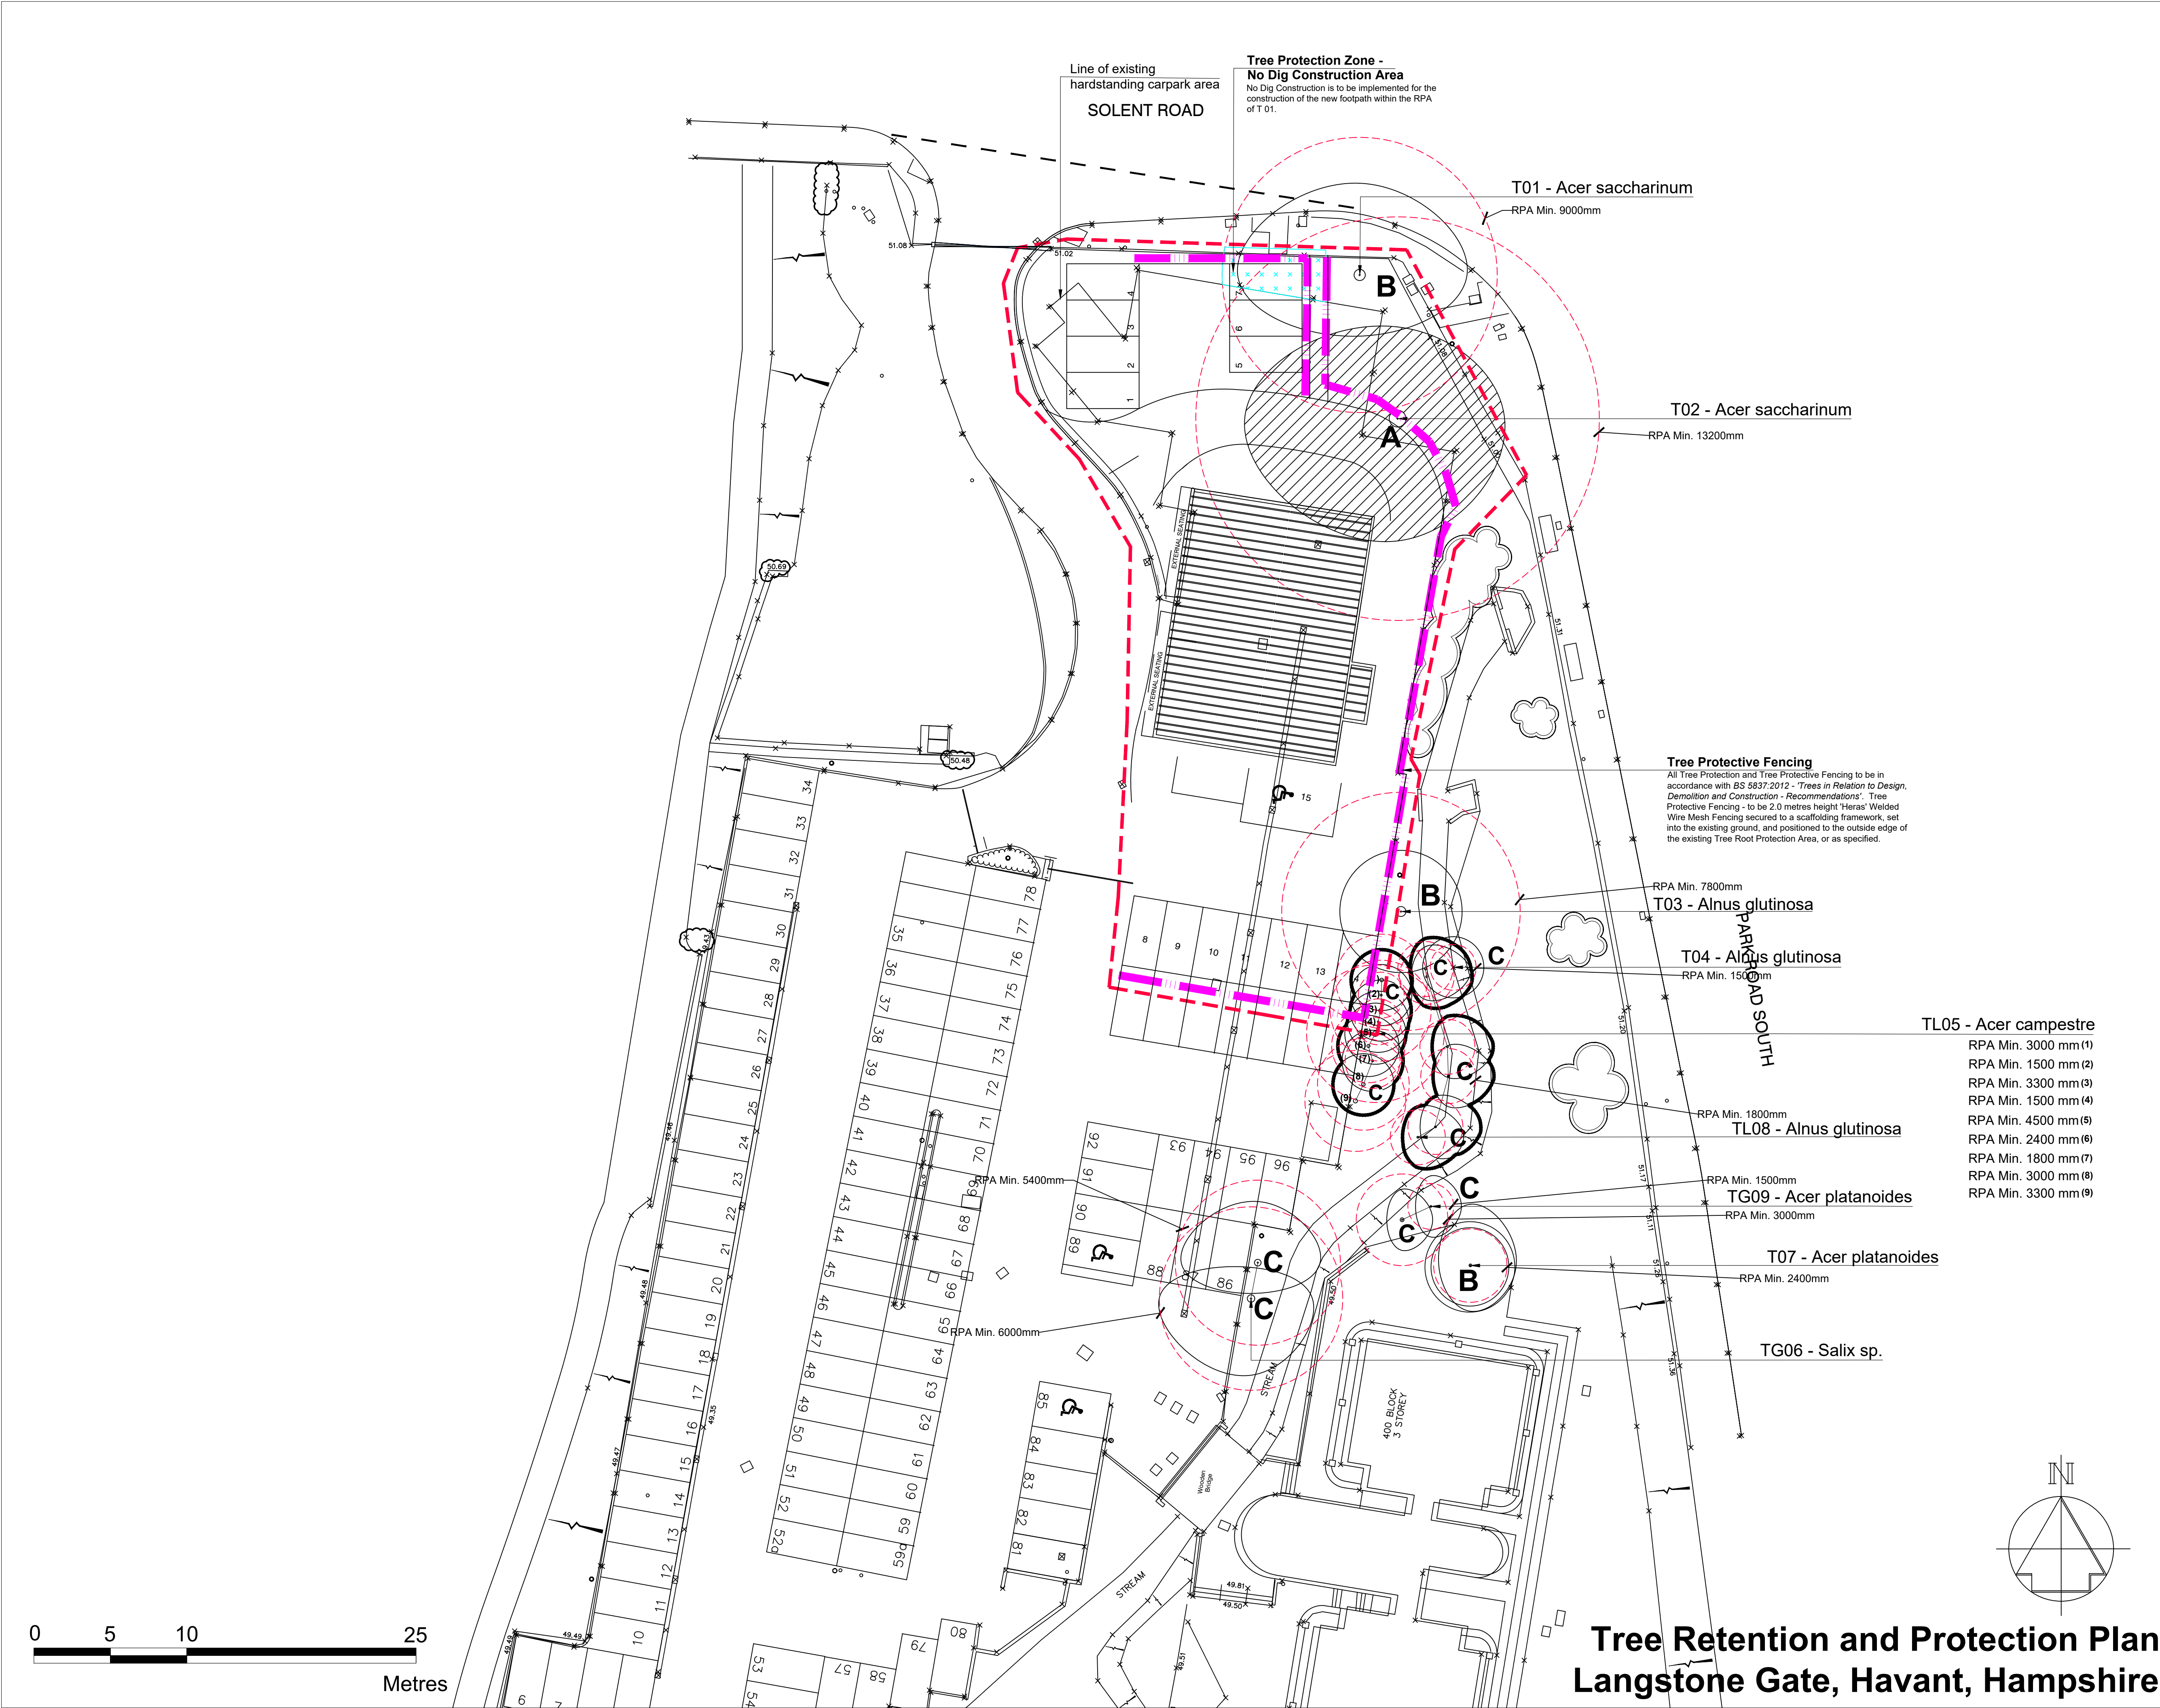

Legend

Proposal Site Boundary

Existing Trees

T 08

Tree, Shrub, and Hedge Numbers

Tree Root Protection Areas
Tree Root Protection Areas calculated and specified in accordance with BS 5837:2012 - 'Trees in Relation to Design, Demolition and Construction - recommendations'.

Category A Trees;
Trees of High Quality and Value.

Category B Trees
Trees of Moderate Quality and Value.

Category C Trees
Trees of Low Quality and Value.

Category U Trees
Trees unsuitable for retention.

Category C Tree Group/Treeline Trees;
Tree Group and Treeline Trees of Low Quality and Value.

Existing Shrub / Scrub Group Area.

C

Existing Trees to be Removed
Trees Recommended for Removal from Site Prior to Tree Protection Works / Measures

Tree Protection Zone -
No Dig Construction Area
No Dig Construction is to be implemented for the construction of the new footpath within the RPA of T 01.

Tree Protective Fencing
All Tree Protection and Tree Protective Fencing to be in accordance with BS 5837:2012 - 'Trees in Relation to Design, Demolition and Construction - Recommendations'. Tree Protective Fencing - to be 2.0 metres height 'Heras' Welded Wire Mesh Fencing secured to a scaffolding framework, set into the existing ground, and positioned to the outside edge of the existing Tree Root Protection Area, or as specified.

Rev	Description	Date	Initials
00	Planning Issue	16.09.16	GS
--	--	--	--

Lizard Landscape Design

Lizard Landscape Design
34 South Street
Tarring
Worthing
West Sussex
BN14 7LH
Tel: 01903 216033
Email: lizard.landscape@btconnect.com

Project title

Langstone Gate
Havant, Hampshire

Drawing title

Tree Retention and Protection Plan
Seaward Properties Ltd

Scale

1:200@A1

Drawn

GS

Date

16.09.16

Drawing No

LLD970 / 02

CAD Filename

LLD970/CAD

Revision

00