

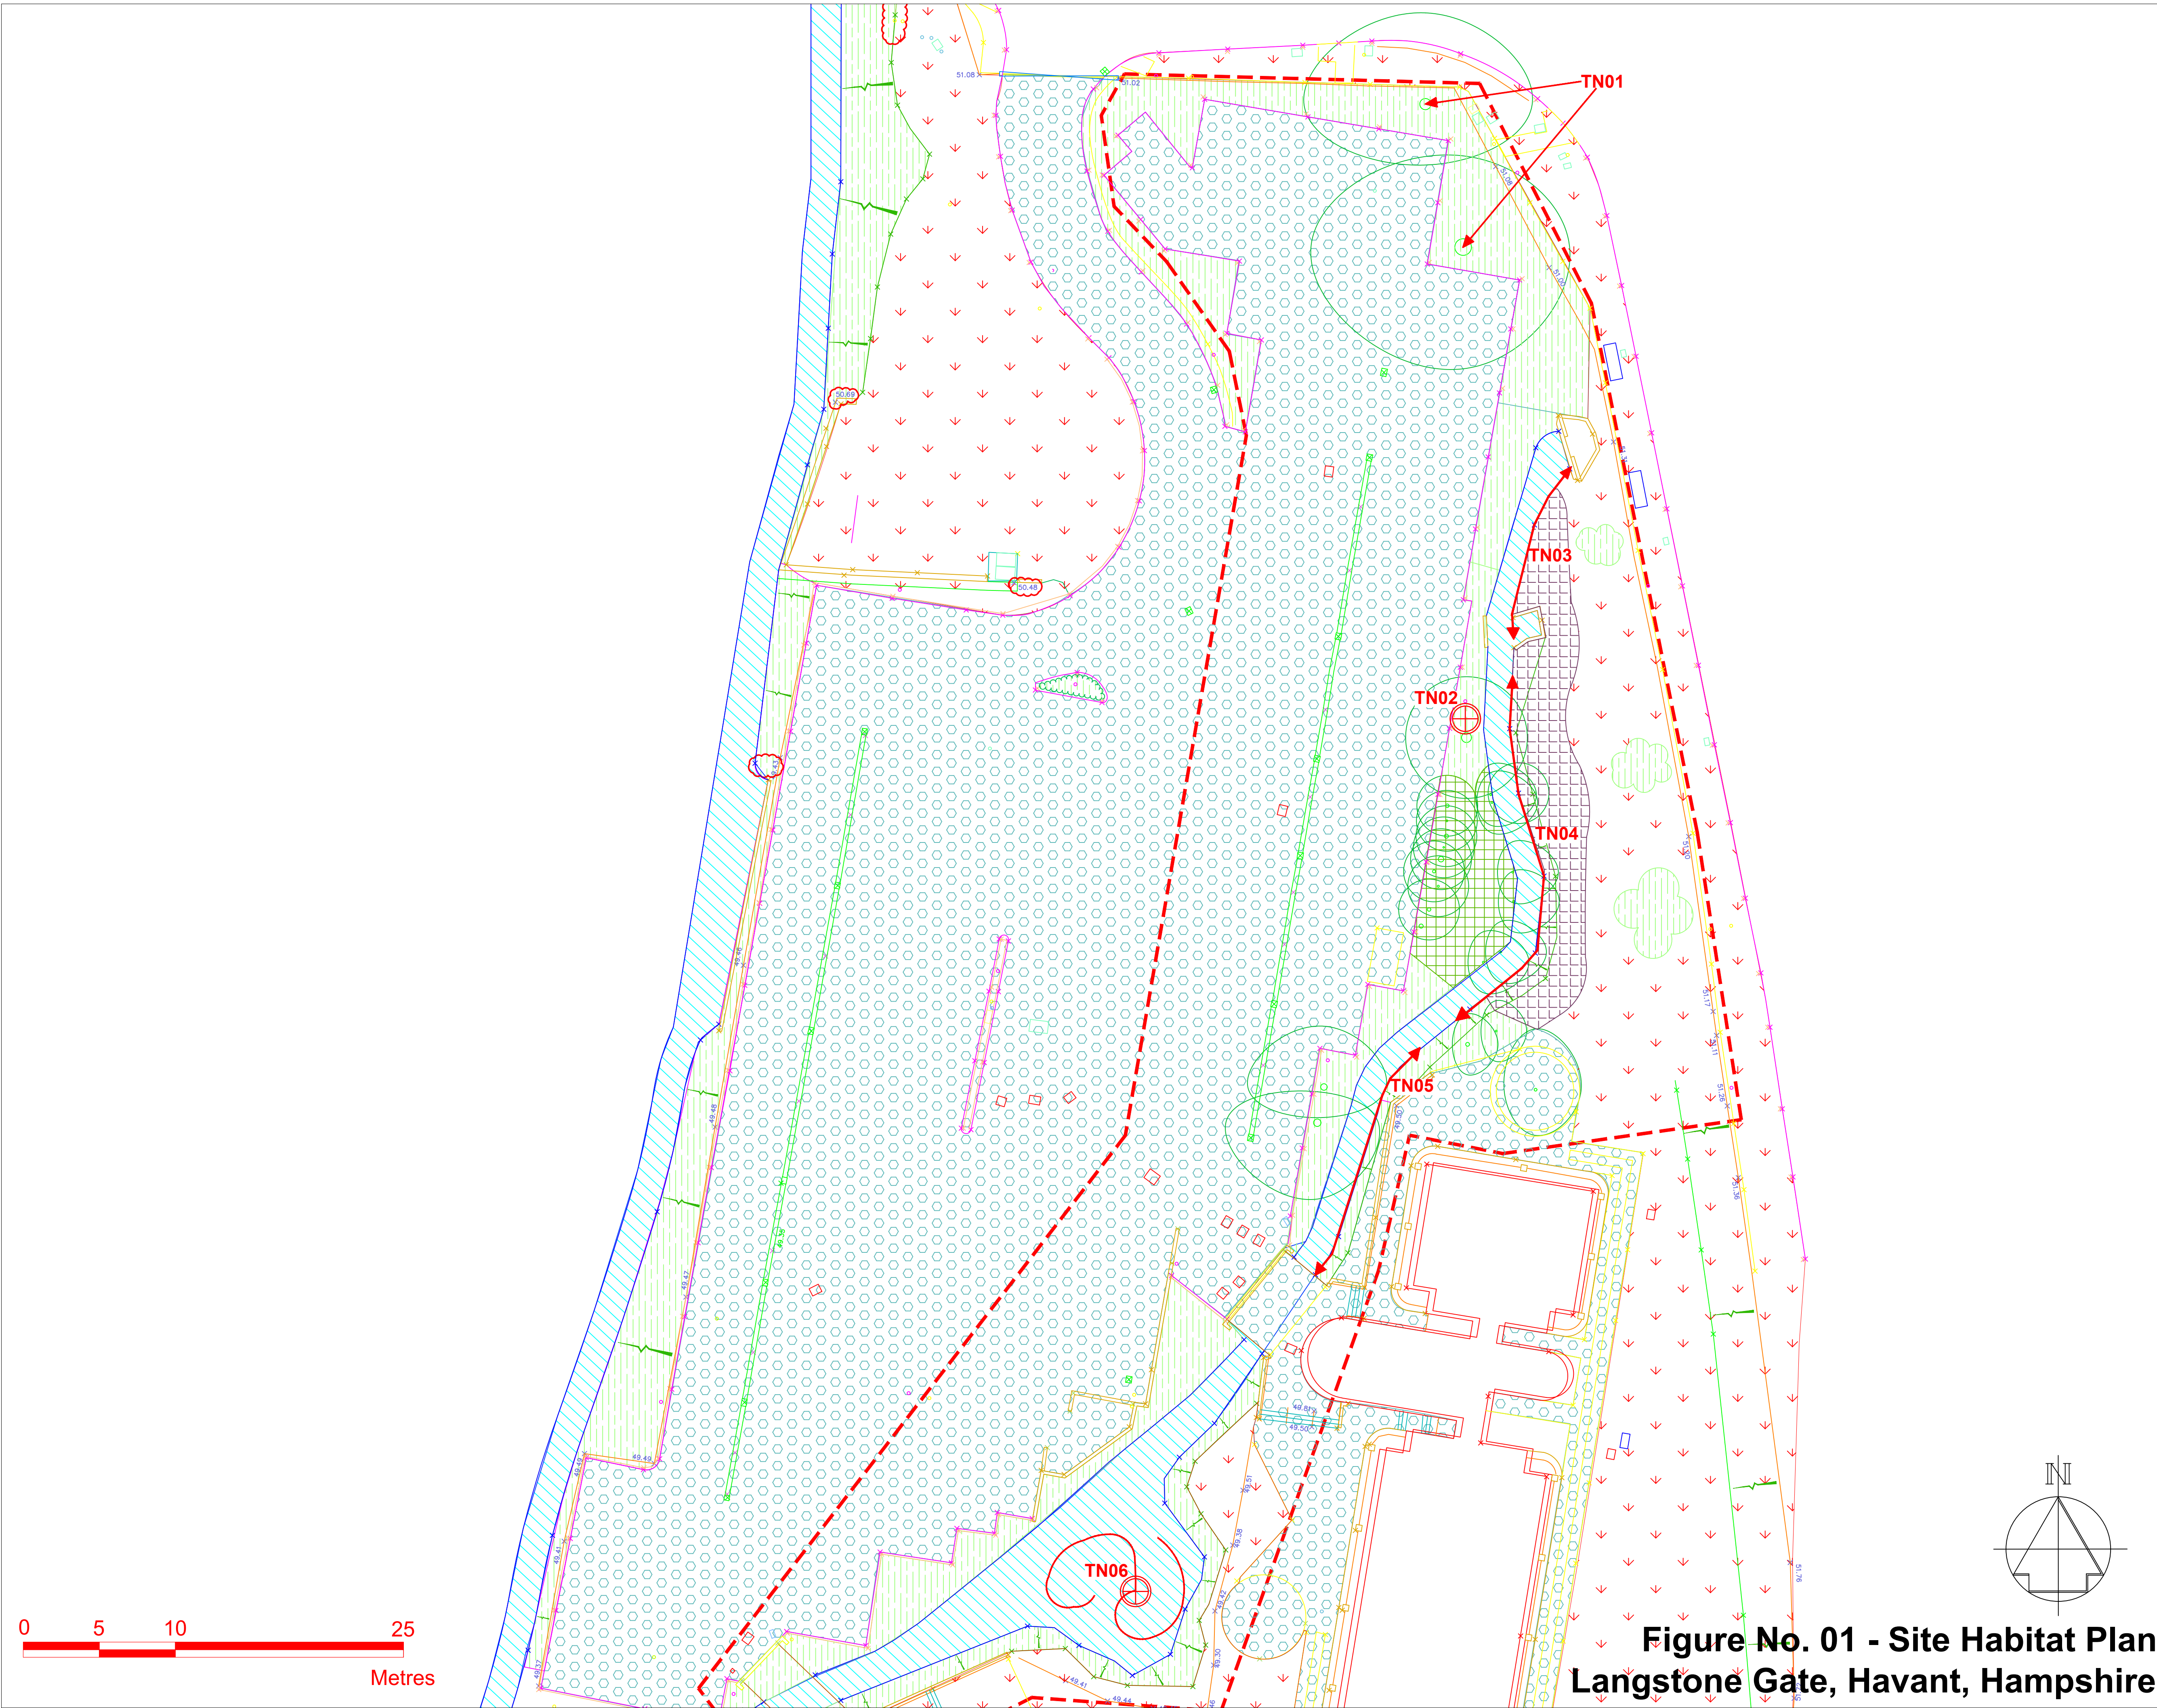


Figure No. 01 - Site Habitat Plan
Langstone Gate, Havant, Hampshire

Legend

Scattered Trees.

Hard / Bare Ground.

Target Notes.

Dense Scrub.

Site Survey Boundary.

Stream.

Improved Amenity Grassland.

Recently Cleared Ground.

Dense Scrub.

Introduced shrub planting.

Notes: The original of this drawing was produced in colour - a monochrome copy should not be relied upon.

Rev	Description	Date	Initials
01	Draft Planning Issue	12.09.16	GS
00	Draft Planning Issue	23.03.16	GS
--	--	--	--

Lizard Landscape Design

Lizard Landscape Design
34 South Street
Tarring
Worthing
West Sussex
BN14 7LH
Tel: 01903 216033
Email: lizard.landscape@btconnect.com

Project title

Langstone Gate
Havant, Hampshire

Drawing title

Site Habitat Plan
Seaward Properties Ltd

Scale

1:200@A1

Drawn

GS

Approved

Date

23.03.16

Drawing No

Figure No. 01

CAD Filename

LLD970/CAD

Revision

01