


Elevations are for illustrative purposes only.

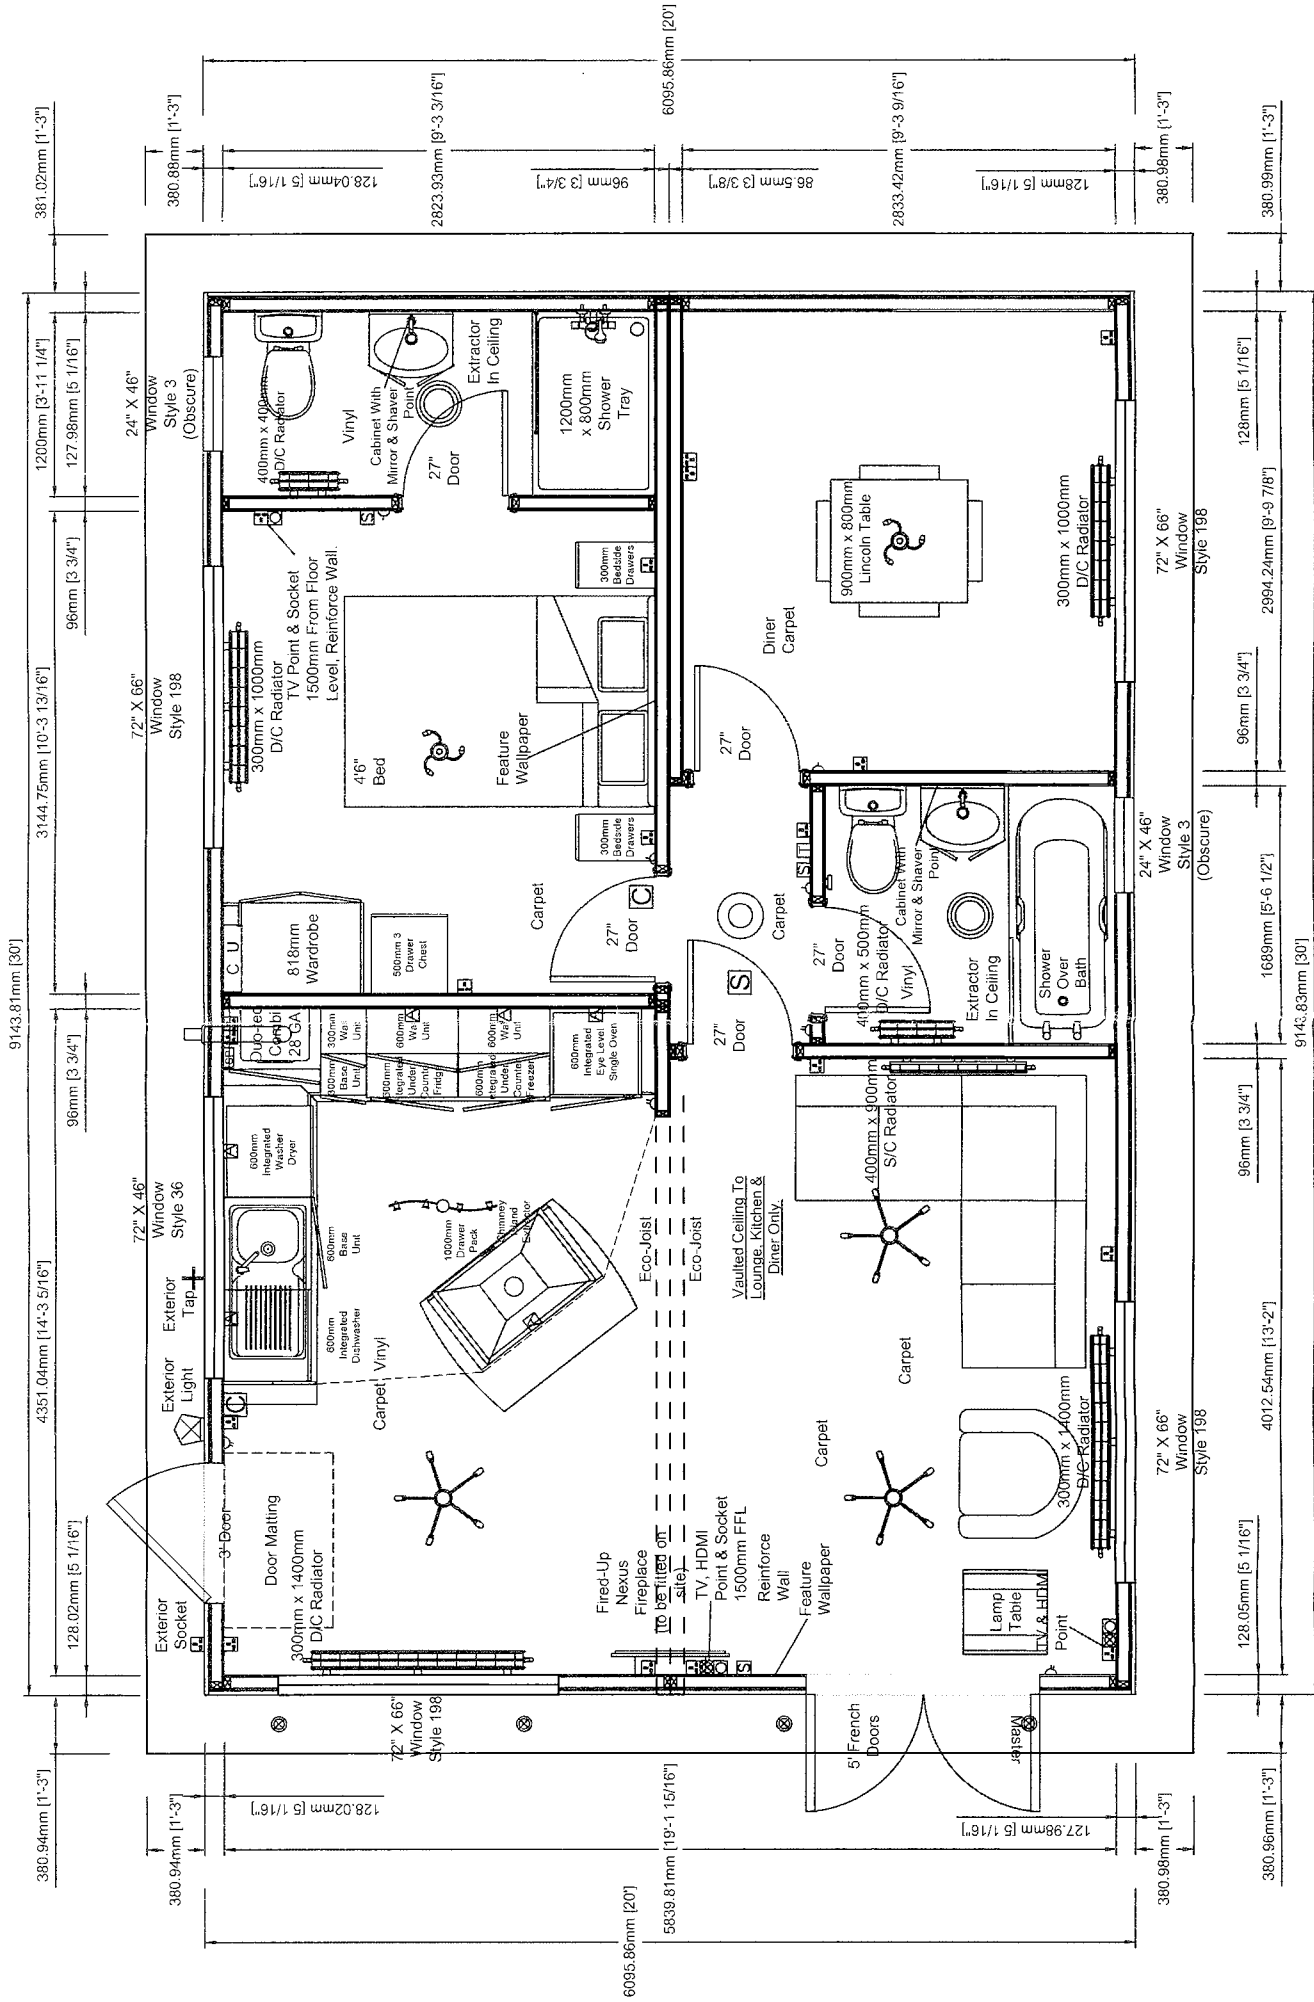

HAVANT BOROUGH COUNCIL
DEVELOPMENT CONTROL
26 JUN 2015
RECEIVED

 Unit 4, Pychley Lodge Road Industrial Estate, Kettering, Northants NN15 6JQ Tel: 01536 518513 Fax: 01536 523438 Email: sales@prestigeparkandleisurehomes.com Visit our website: www.prestigeparkandleisurehomes.com	Buckland 30' x 20' (9.14m x 6.09m)		Date: 08/05/2015	This home is designed in accordance with BS3832		Notes:	
	2 Bed, Ensuite		Scale: Relative	Legend		Rev	Description
	Simon Nedc		Drawn: I.A. Quince	+ Light Switch Pull Card Switch Batten Holder Globe Light Exterior Light Downlight Double Socket Spur Socket Switching Plate		A 12/05/15 B 15/06/15	DC Various Updates & Boiler Added To Plan DC Bedroom 2 is Now Dining Room.
Customers Signature:		Code: 15060		TV Point Phone Point HDMI Point Thermostat CO ₂ Alarm Smoke Alarm Radiator Consumer Unit Exterior Meter Box		This plan is a guide and should be used for illustrative purposes only	
Date:		Dwg No: 15060		Serial No:			