


SUPERSEDED

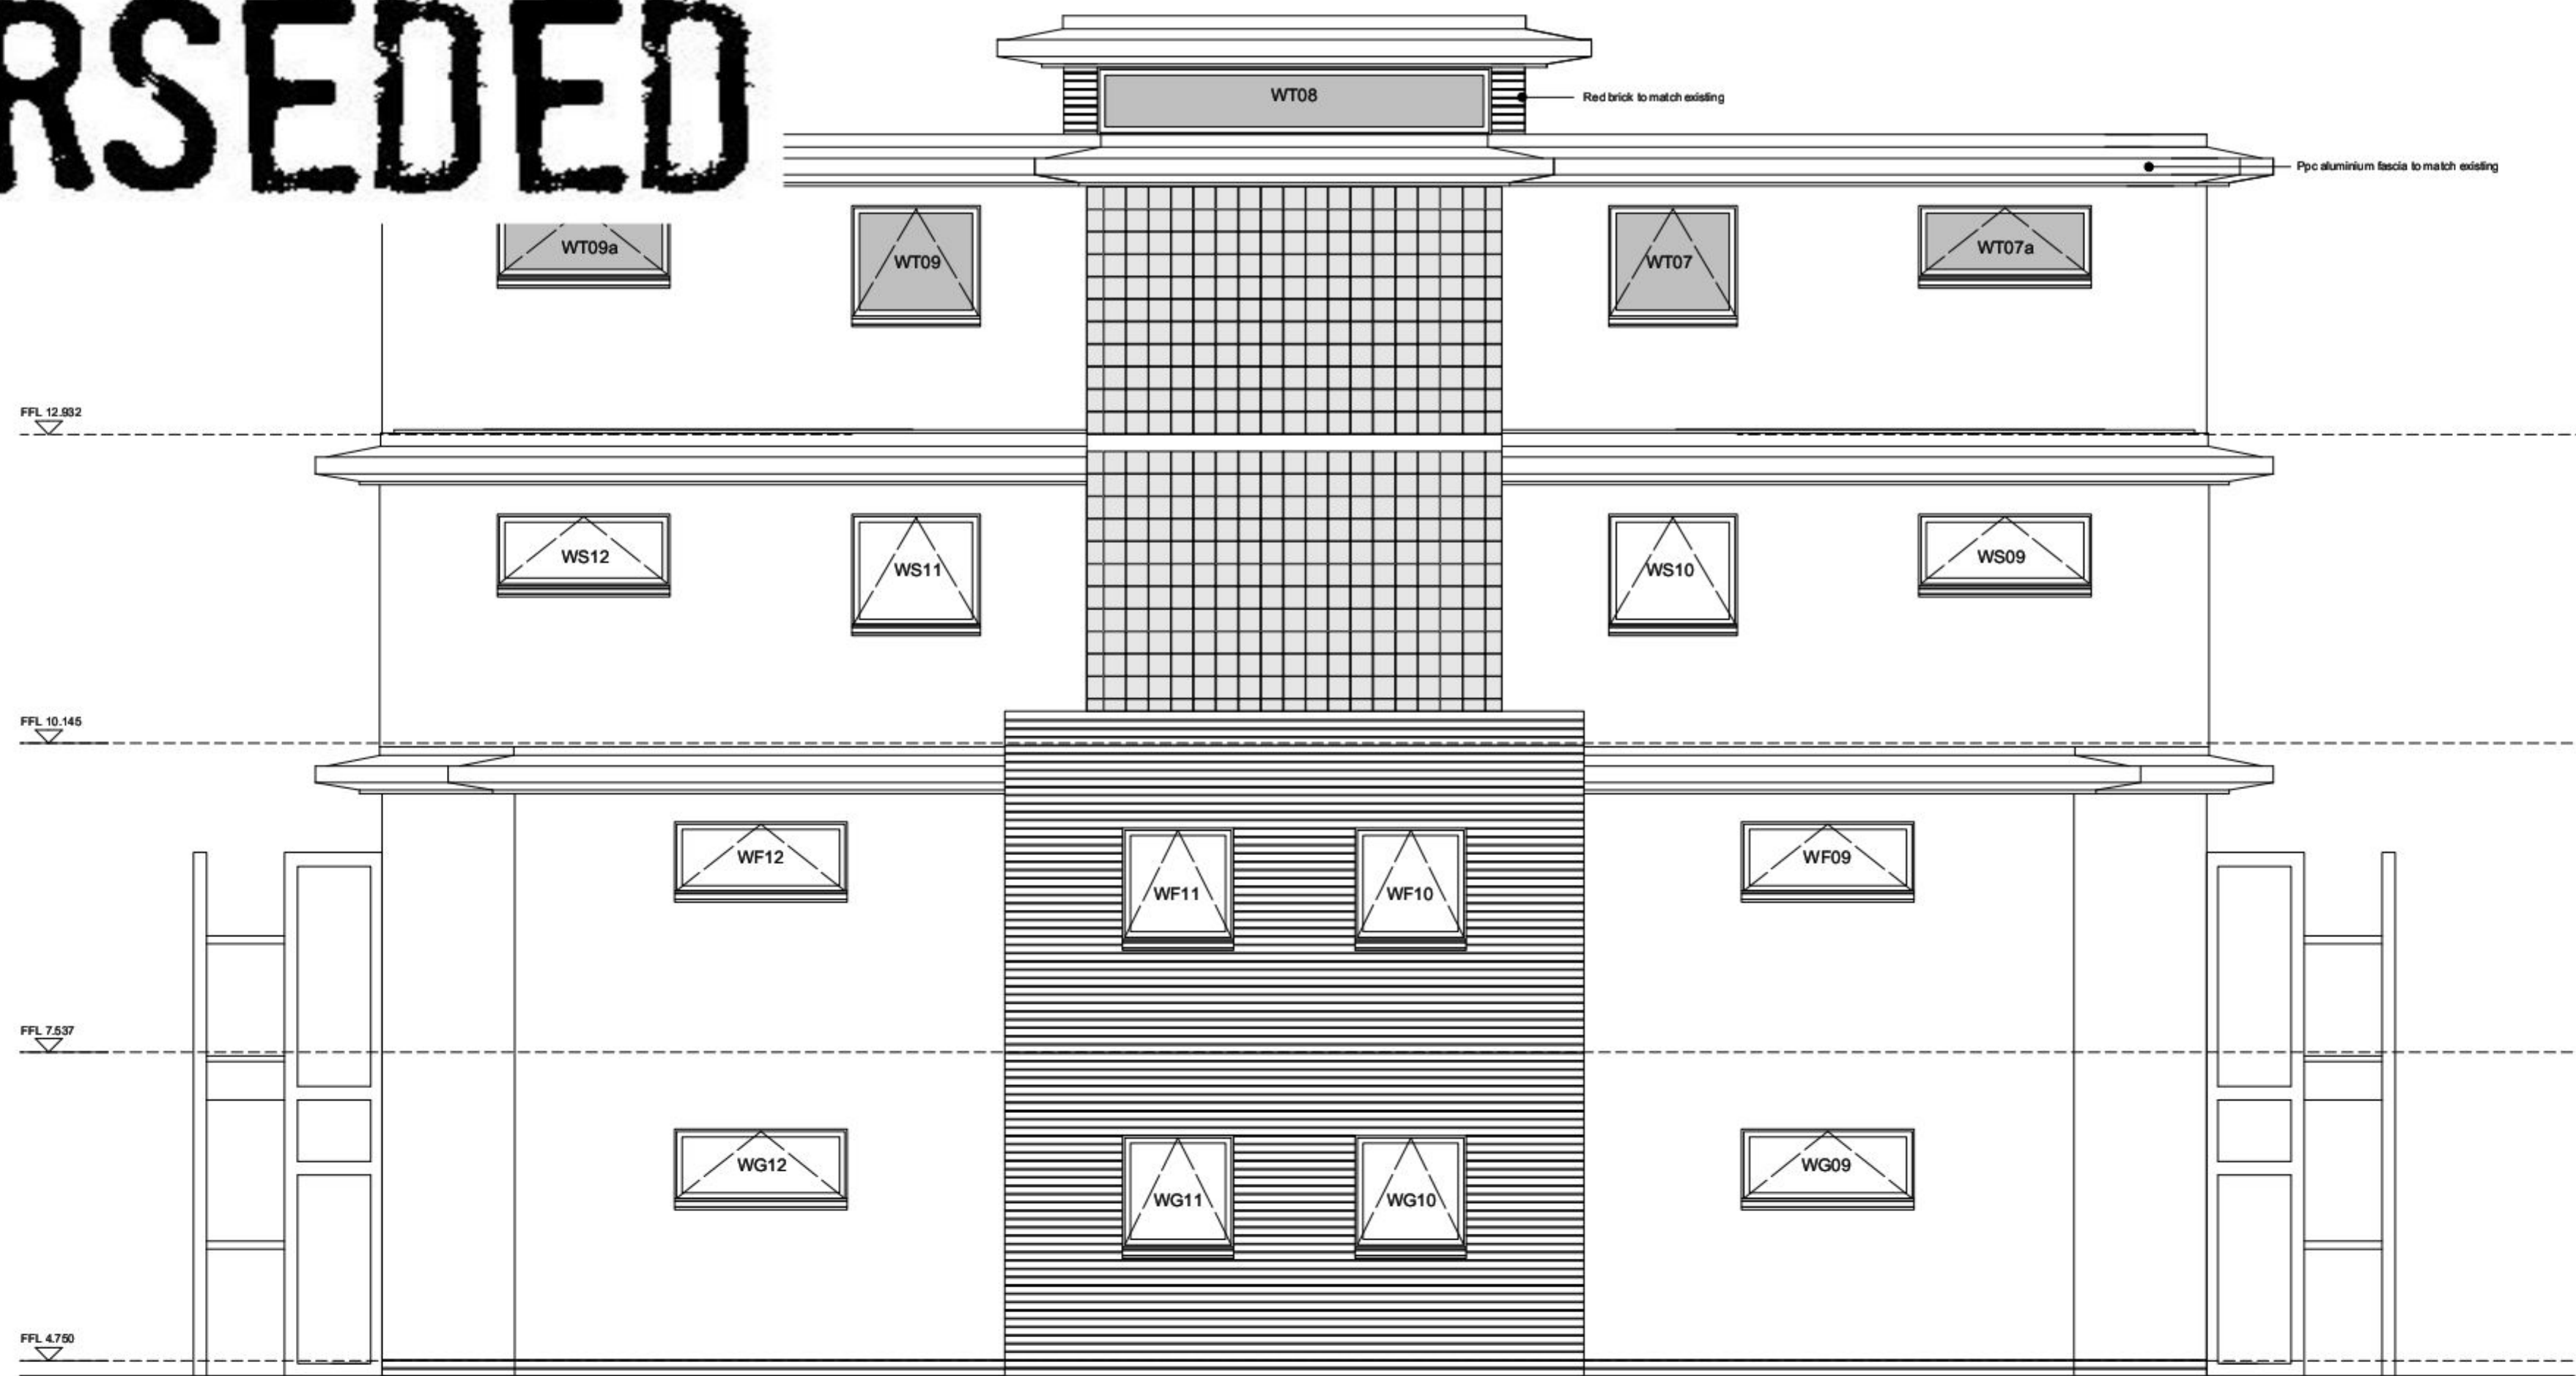

REAR (North) ELEVATION
1:50



SIDE (West) ELEVATION
1:50

Do not scale except for planning purposes. If in doubt - ASK.
All dimensions to be confirmed by site measurement and any
discrepancies noted with Architect / Client.
© This drawing and the information therein is the property of the
Architect and may not be copied without written permission.

Rev:	Date:	Amendment:
A	8 Sept 2014	ASHP added
B	24 Oct 2014	Window WT07 and 09 altered
C	19 Dec 2014	Rear external walls repositioned 200mm
D	05 Jan 2015	Rear windows revised
E	16 Jan 2015	Minor adjustment to rear side wall to avoid cold bridge

Project
Proposed Alteration to Approved Apartments
386 Sea Front, Hayling Island, PO11 0BD

Client
B & A Properties Ltd

Drawing:
GA Elevations (Rear and Side)

Scale:
1:50 @ A1

Date:
June 2013

Drawn:
RMB

Drawing no:
PA11-108:53

Rev:
E

A: 1 Victoria Square, Lee-on-the-Solent, Hants PO13 9NS
T: 023302 55 66 69
E: studio@plumarchitects.co.uk

plum
architects