

Front Wall


Job Title: High Towers Guest House
14 Portsdown Hill Road
Bedhampton
Havant

Client: Brady Drain


Scale: 1:100 @ A1
1:200 @ A3

Rev: A

Date: January 2016

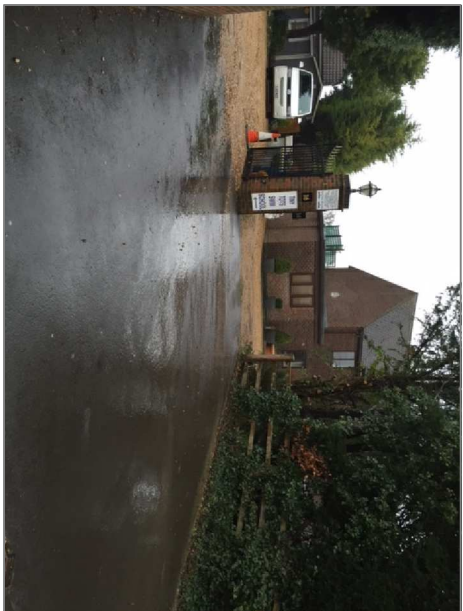


EXISTING FRONT ENTRANCE

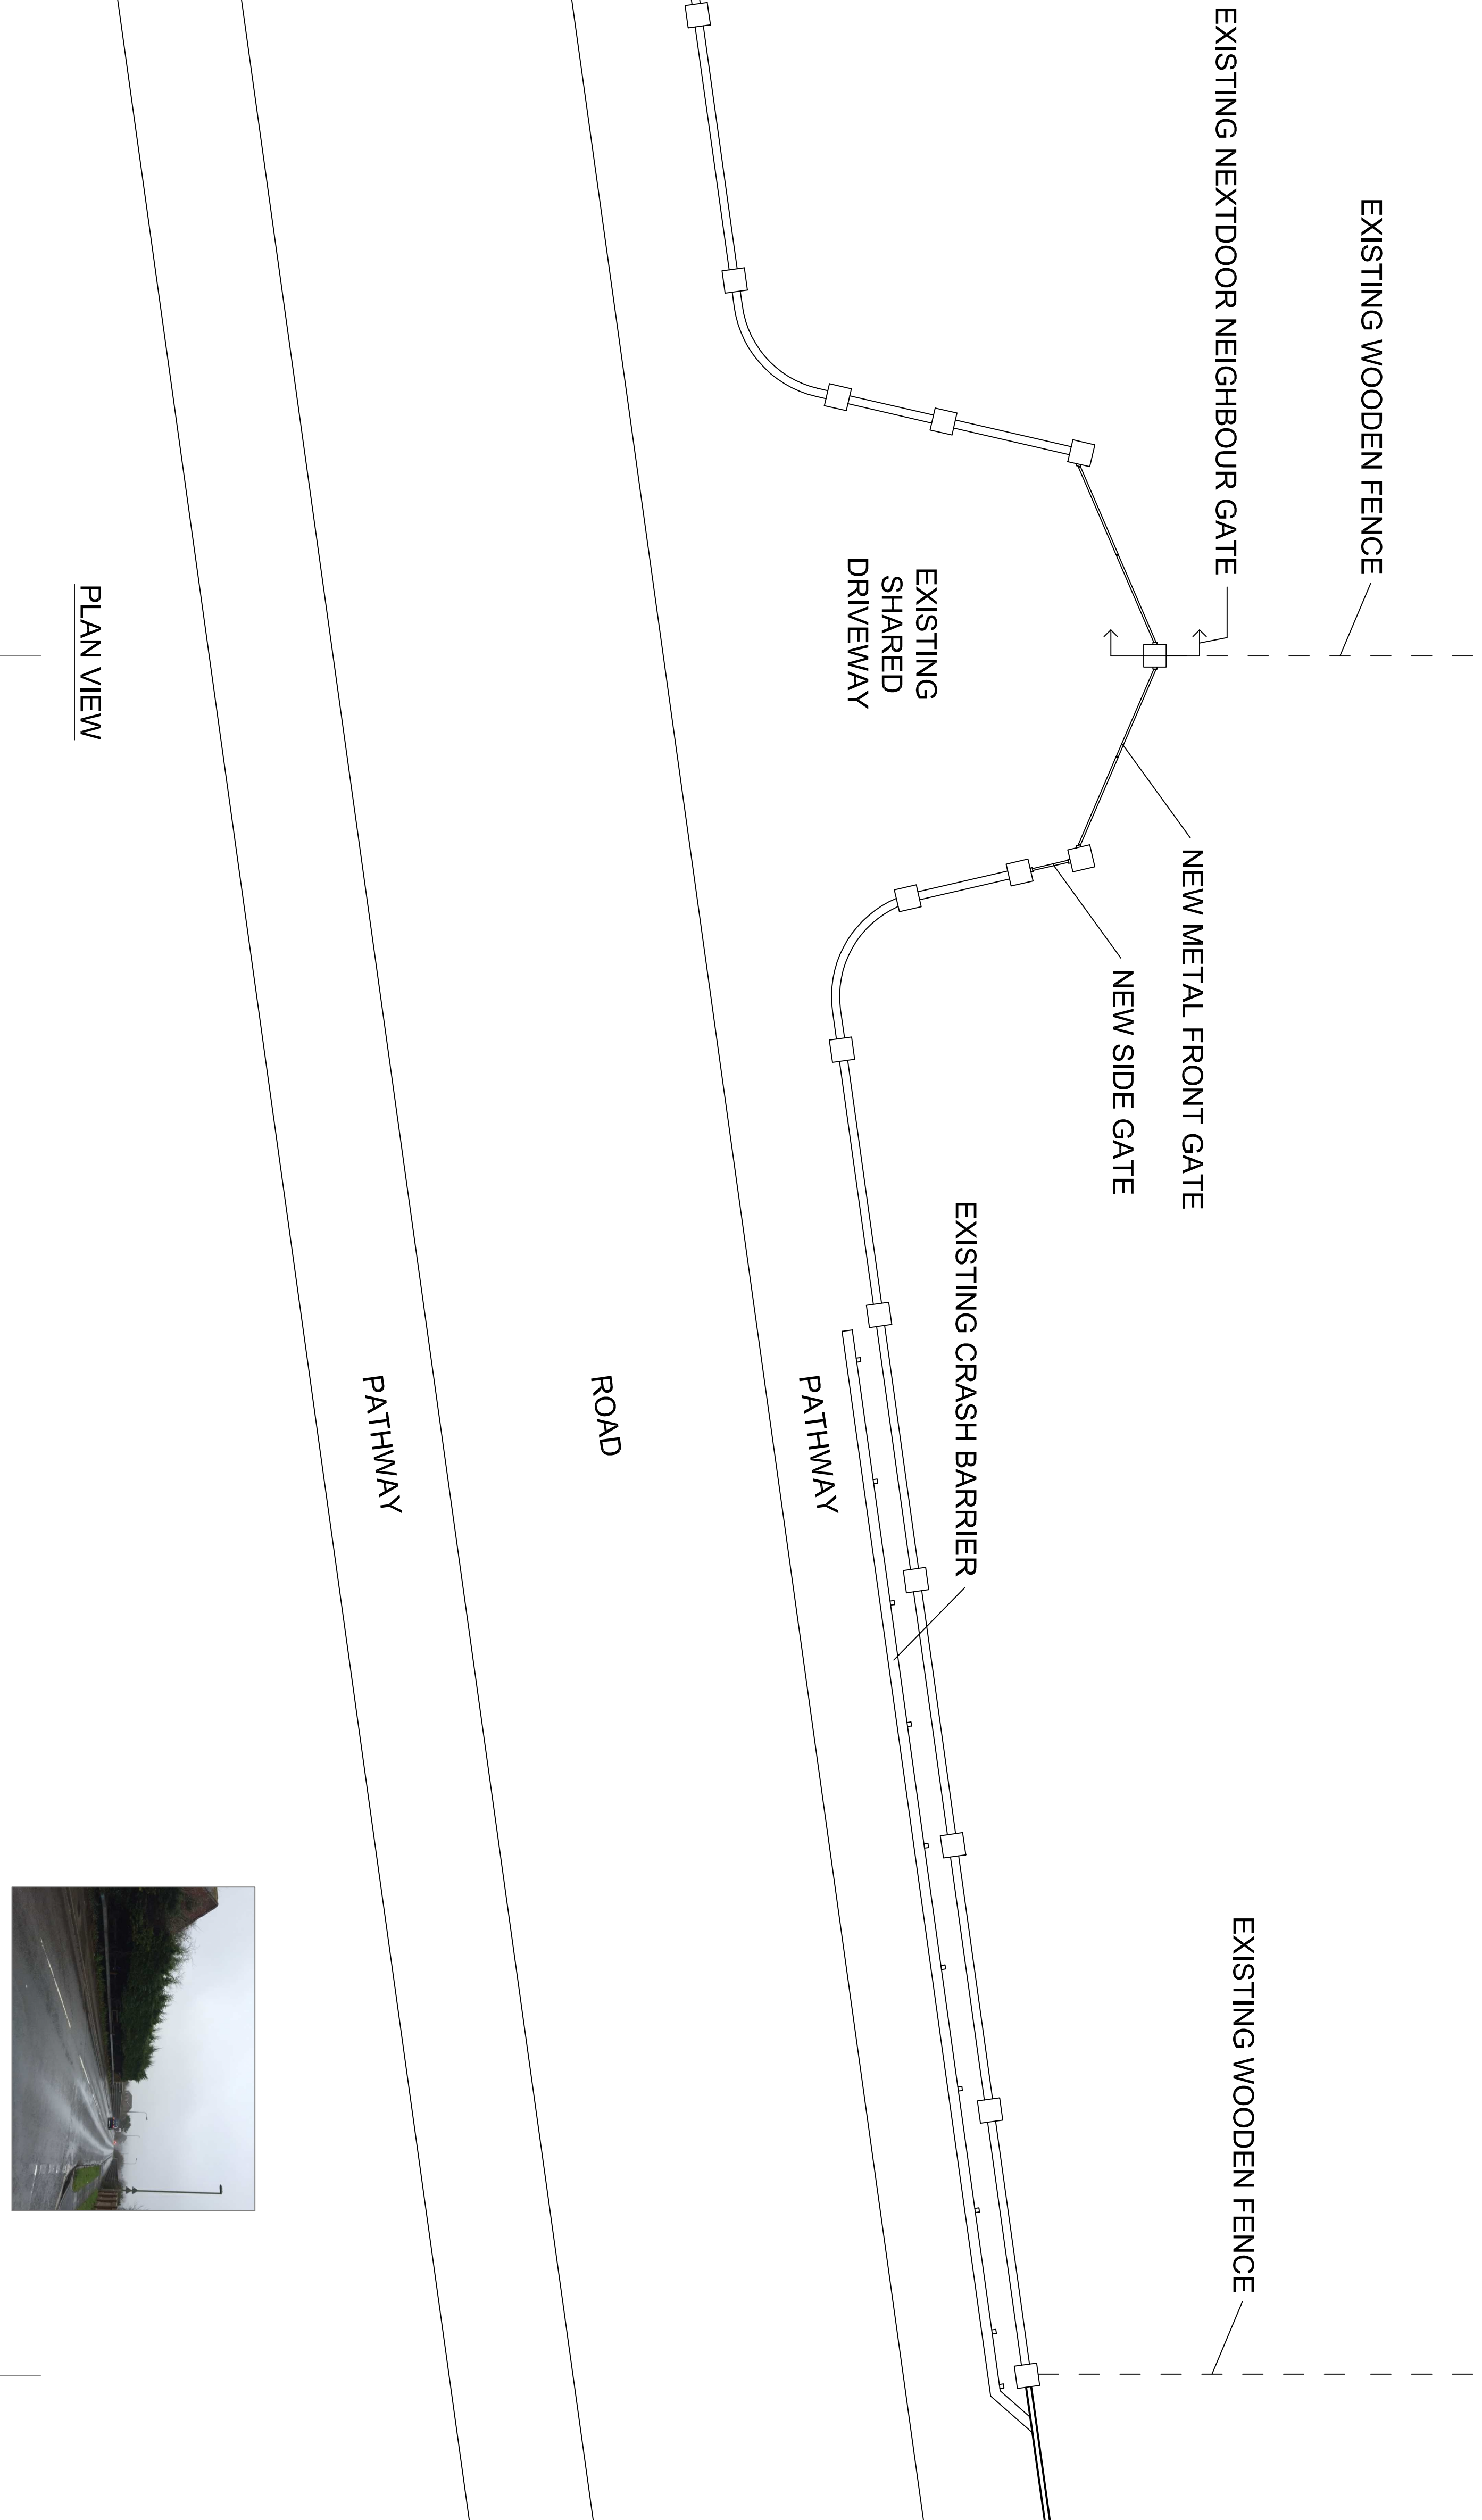

EXISTING FRONT VIEW



EXISTING FRONT VIEW

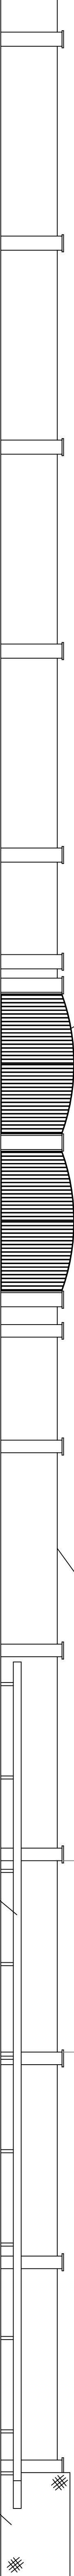

EXISTING NEXTDOOR NEIGHBOR GATE

FRONT VIEW

EXISTING CRASH BARRIER

EXISTING 2.2M HIGH FENCE