

Hargreaves

Solent Retail Park



St Peters Place
Western Road
Lancing
West Sussex BN15 8SB
Tel: 01903 750710
email: sales@tarasigns.com





Quantity 2.

60° triangular totem sign.

Two faces of the sign to have individual lightboxes with acrylic face panels, set in to display tenant logos.

Visible face size of tenant logo panels is 2340 x 495mm.

Header panel to be aluminium, with back illuminated lettering and domed logo device at the top. text appears black when unlit and white when lit. Dome logo to be back illuminated.

All illumination to be by LED modules (Tridonic or similar)

Internal structure to be formed in galvanised steel.


Rear of sign is left as a blank panel.

Tara Signs will drill and bolt into existing concrete base, or supply ground cages to be set into concrete base.


Concrete base to be installed by others.

Access to update tenant names/logos is from the front of the sign.


Colour suggestions

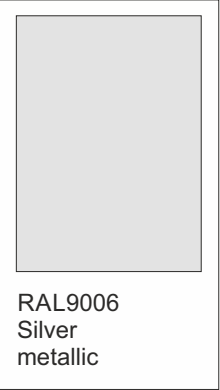


Side View

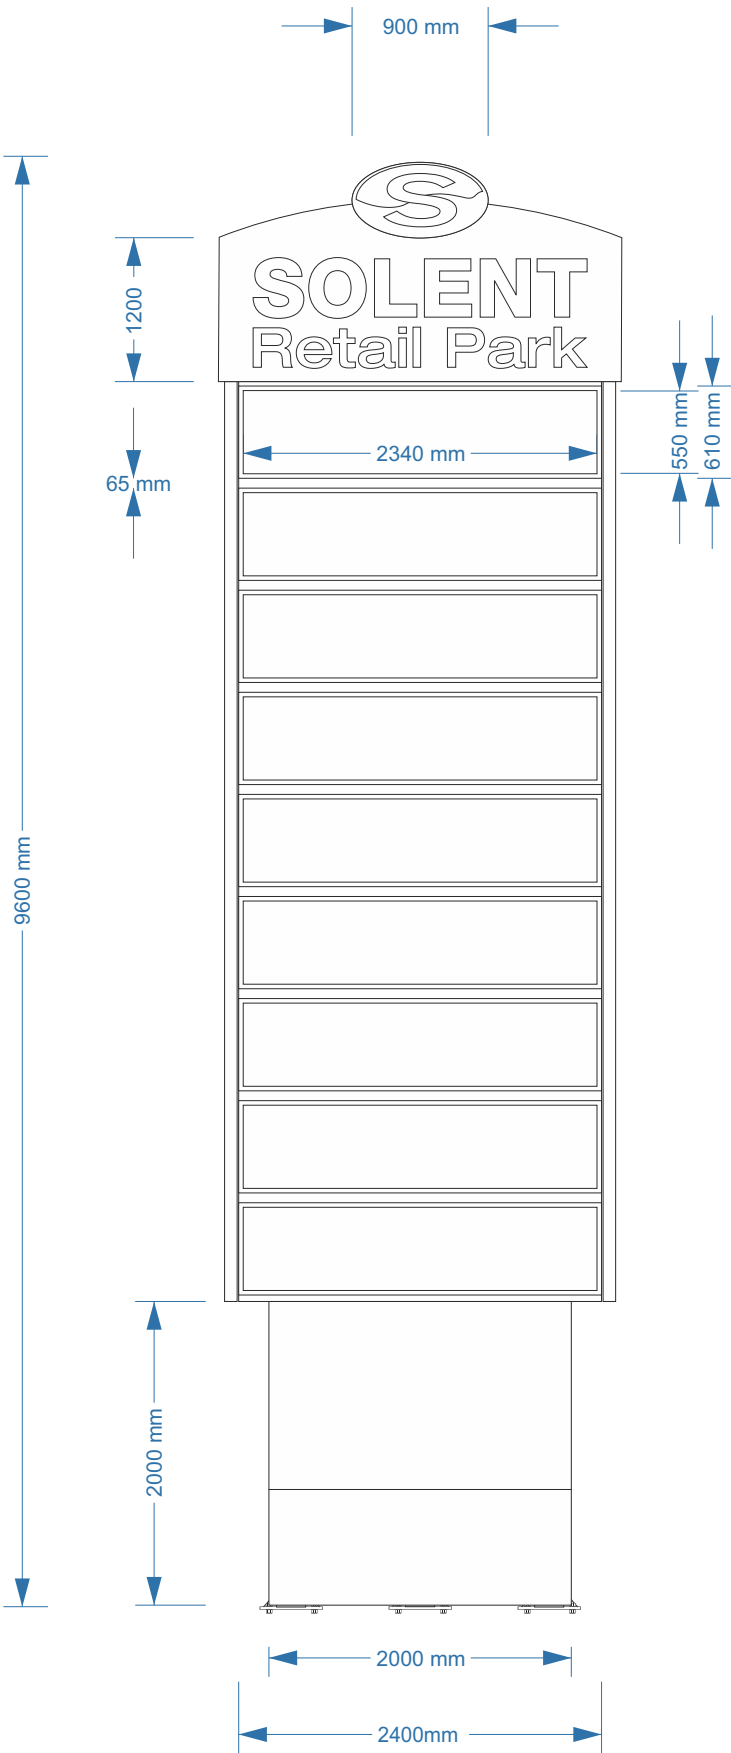


Front View

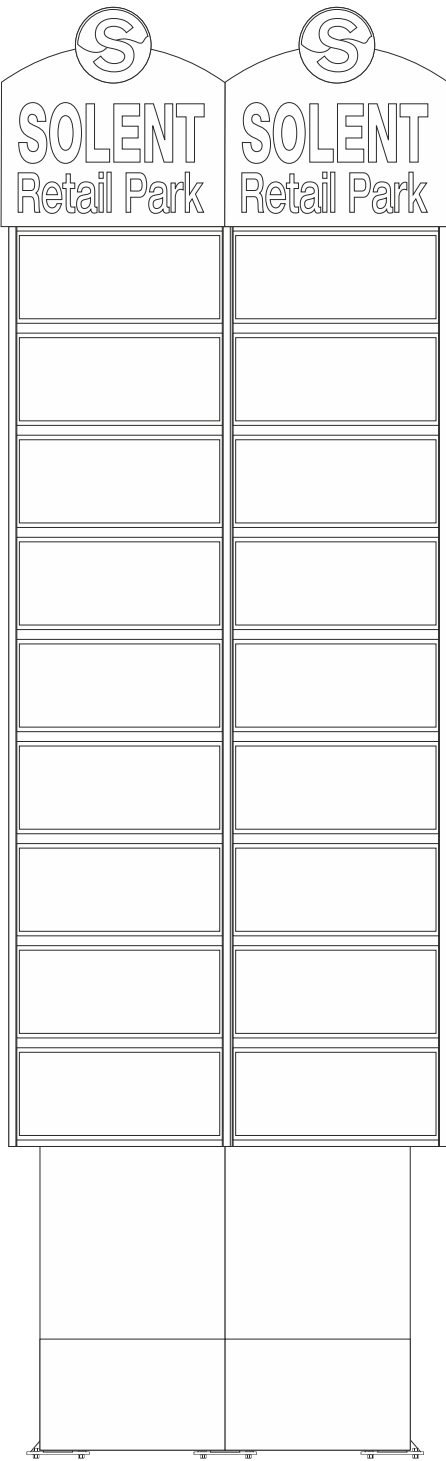


Top View

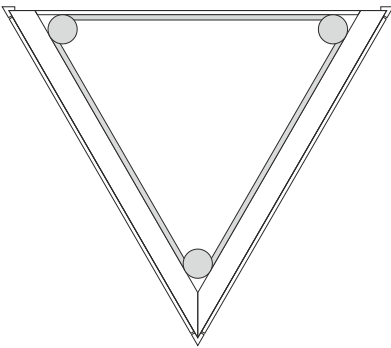


Enlarged detail showing post capping covers to provide an elegant transition from the post to the panels.

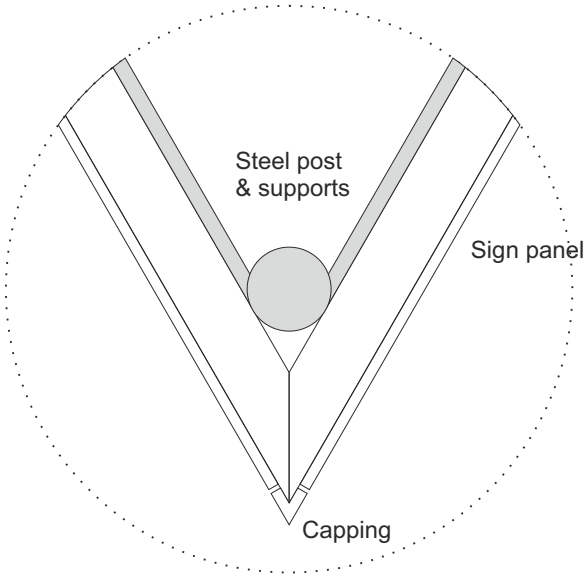


Provisional dimension details.
Provisional cross section through centre of sign.

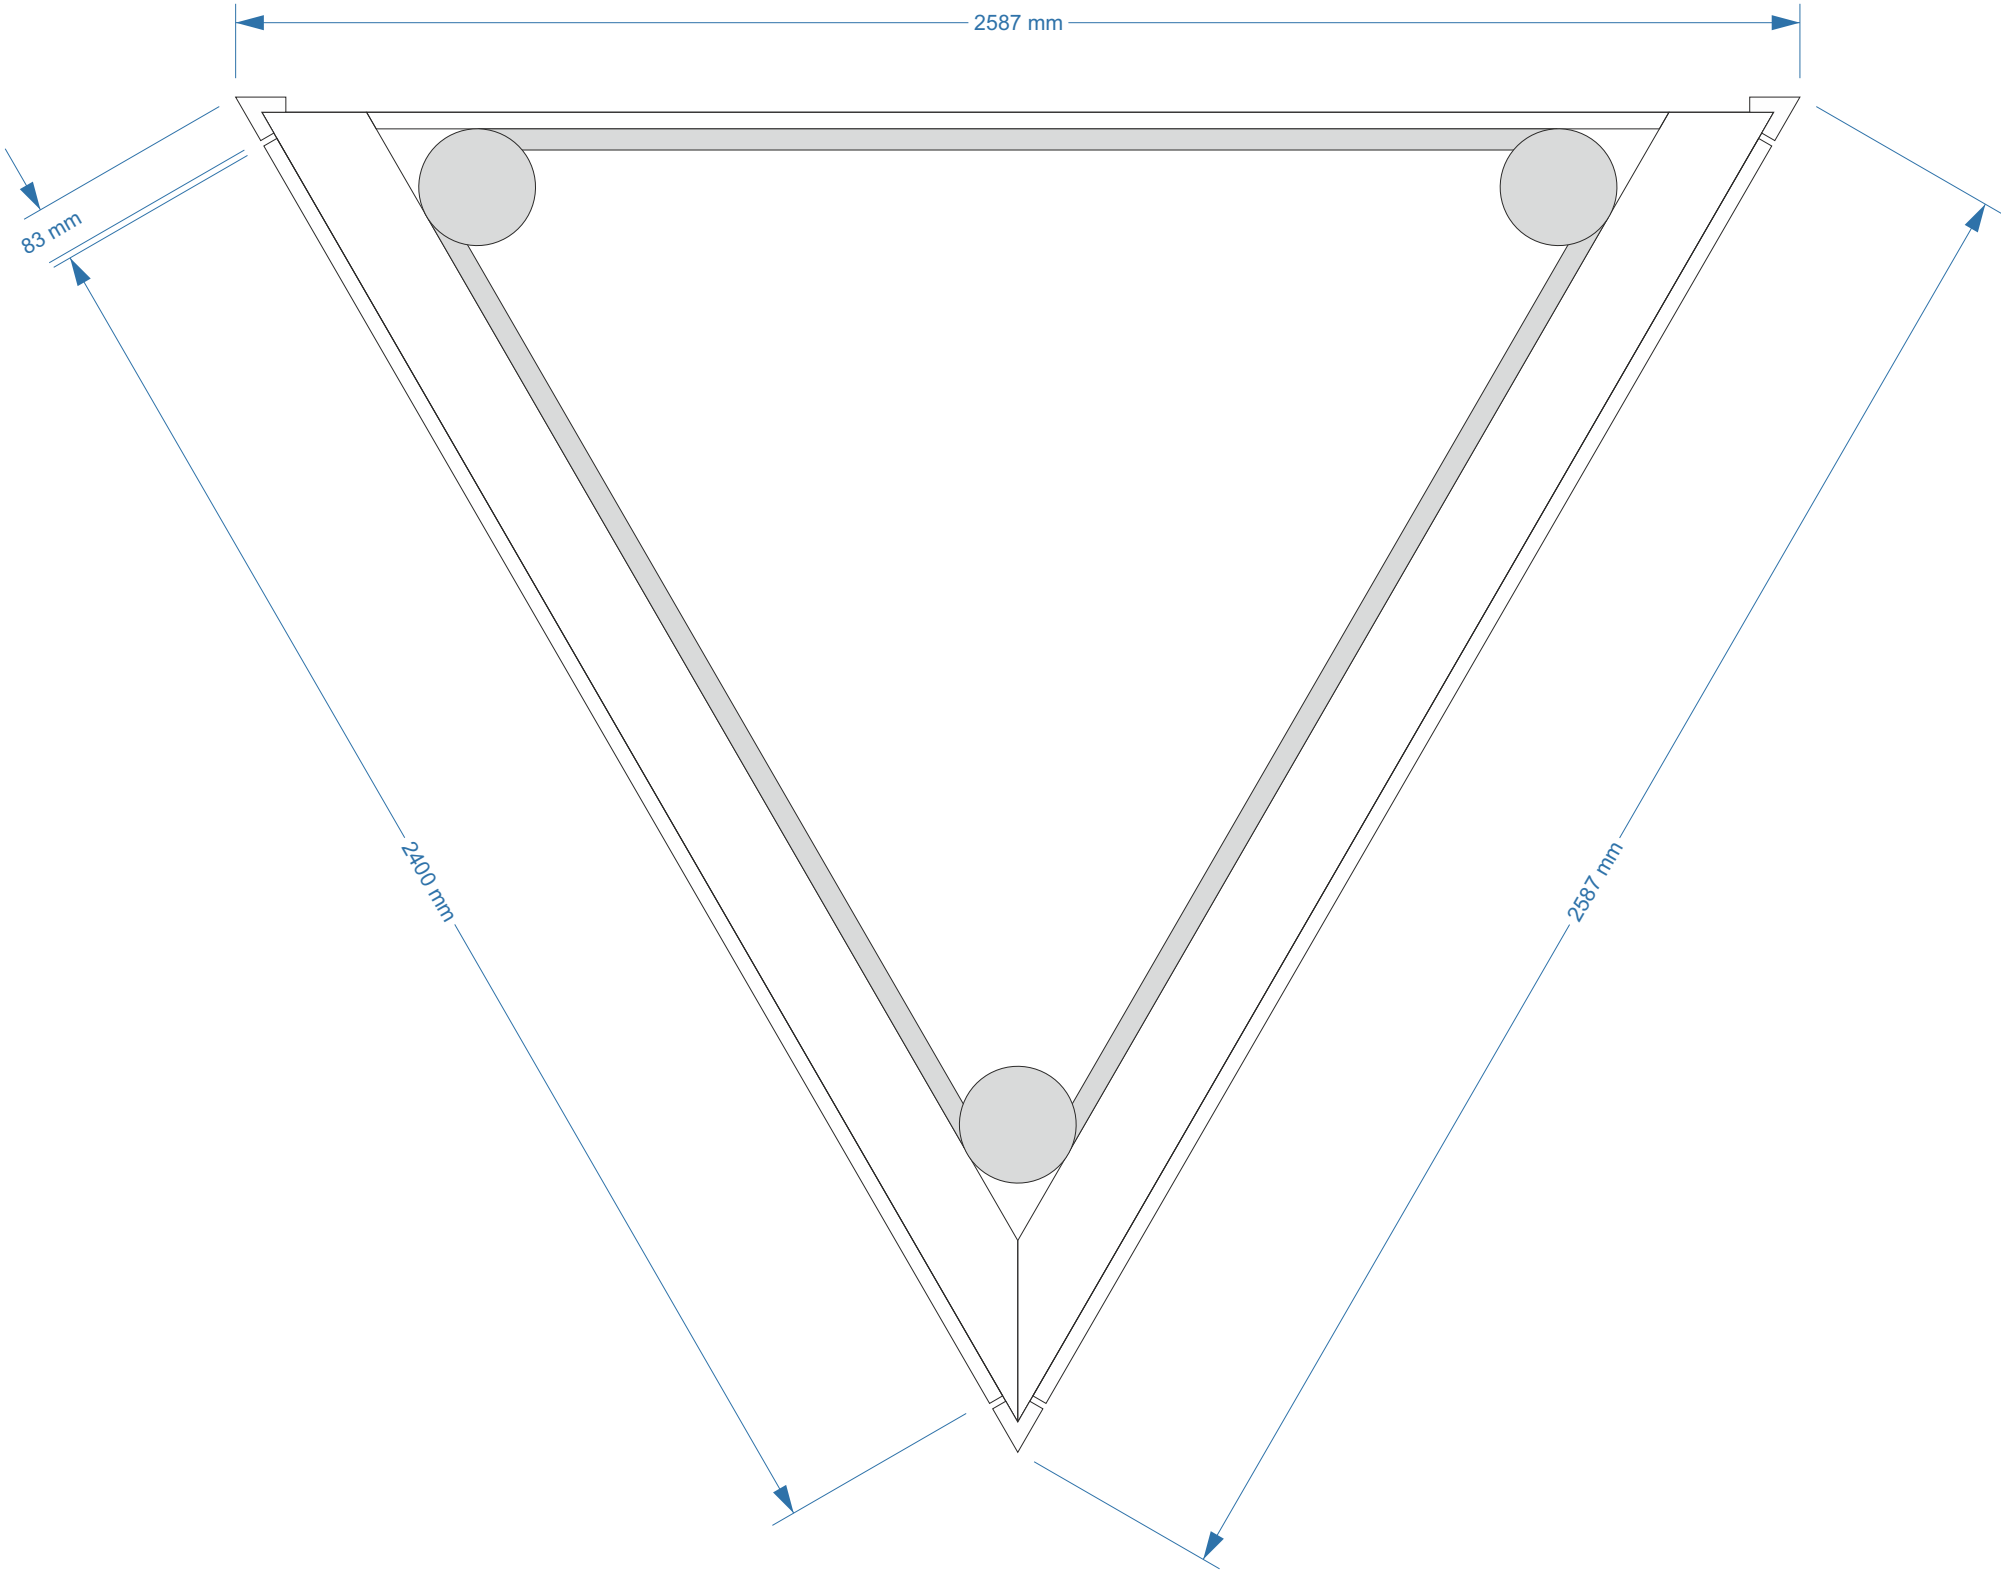

Provisional details of header badge.

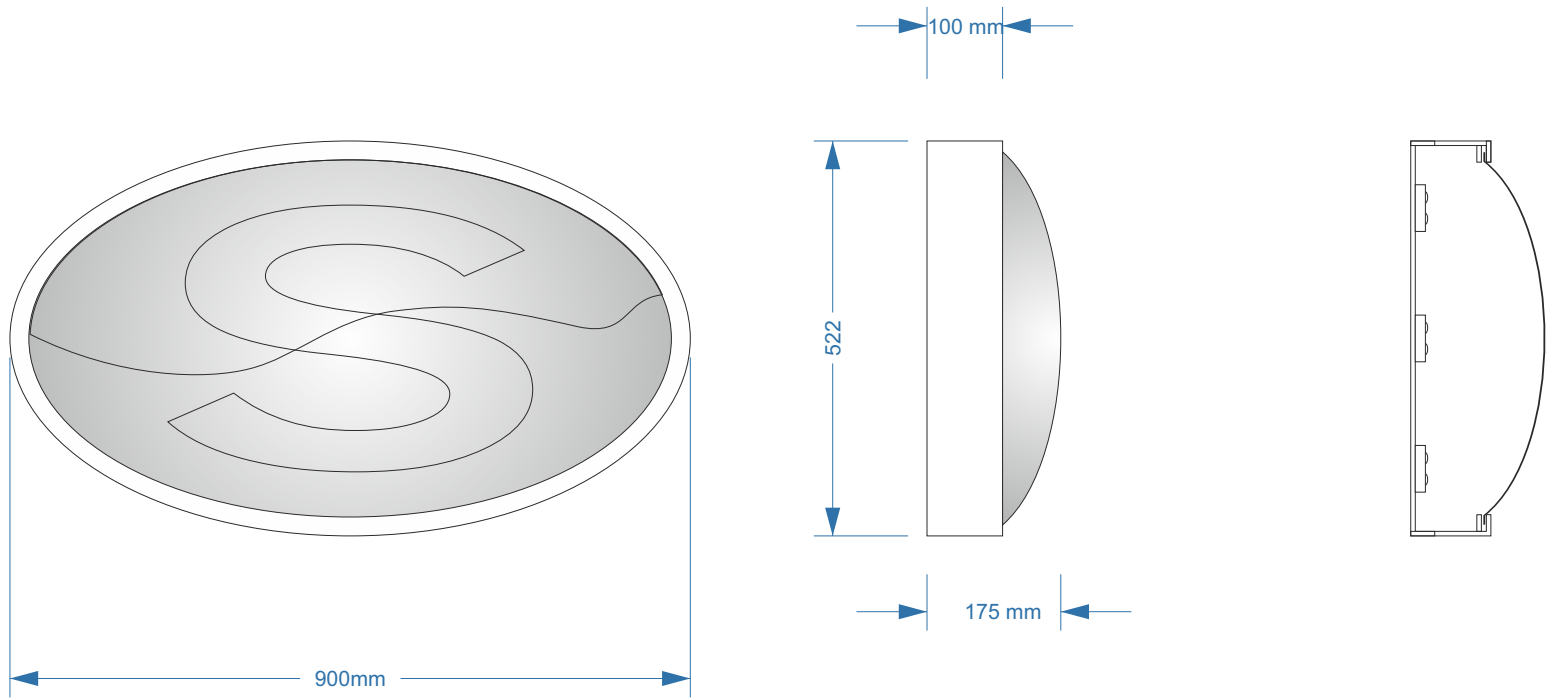

Aluminium body construction powder coated to colour.
Moulded acrylic sign face with applied graphics.
Back illuminated with LED modules.

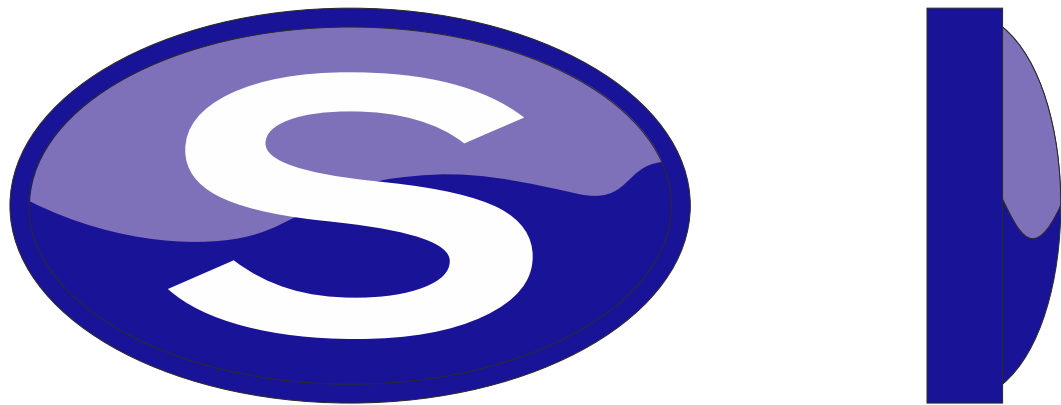

Colour suggestions

