


Road Names


Billy Road

Signal way

Terriers Lane

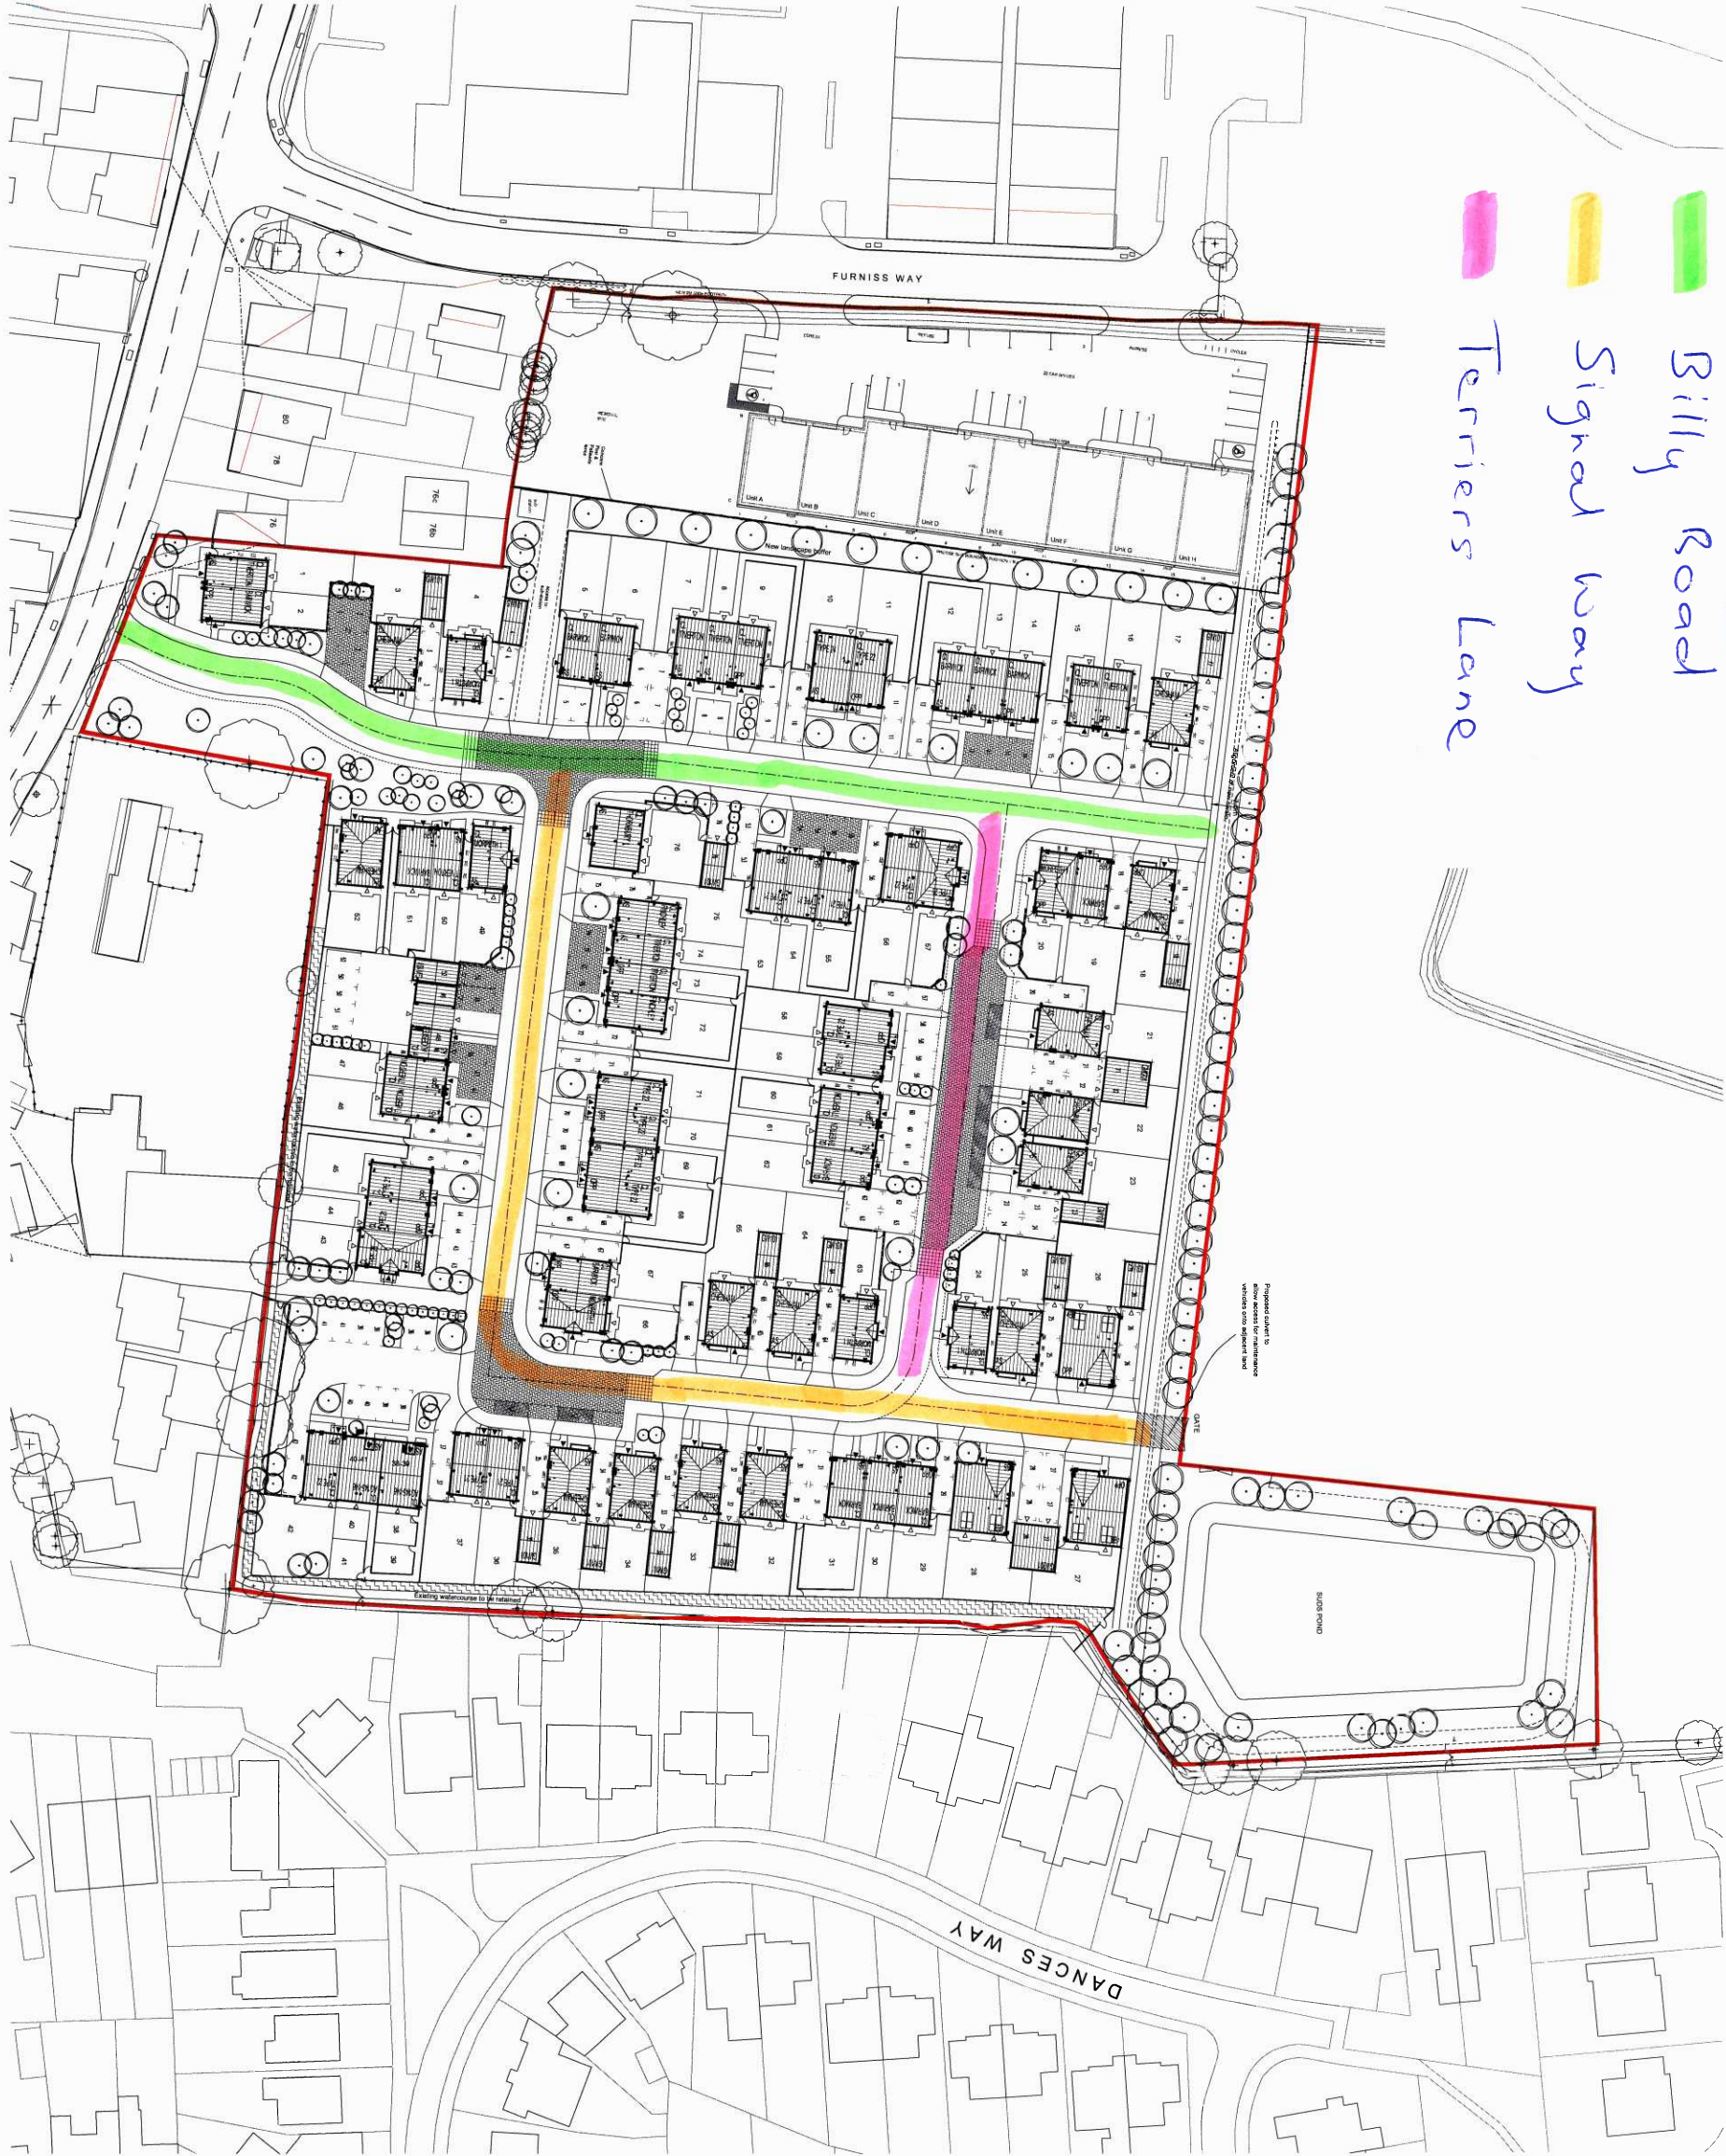

| Station Road - Hayling Island |             |     |         |               | 14.10.15 |
|-------------------------------|-------------|-----|---------|---------------|----------|
| House Type - Private          | No. of Beds | No. | Sq. Ft. | Total Sq. Ft. |          |
| Alcester                      | 2           | 1   | 687     | 687           |          |
| Tiverton                      | 2           | 13  | 731     | 9503          |          |
| Barwick                       | 3           | 13  | 831     | 10803         |          |
| Finchley                      | 2           | 6   | 831     | 1662          |          |
| Morpeth                       | 3           | 6   | 956     | 5736          |          |
| Chestam                       | 4           | 14  | 1149    | 16086         |          |
| Thornbury                     | 4           | 1   | 1203    | 1203          |          |
| 488                           | 4           | 3   | 1409    | 4227          |          |
| Total                         |             | 53  |         | 49907         |          |
| House Type - Affordable (30%) |             |     |         |               |          |
| AG45 (Maisonette)             | 1           | 2   | 489     | 978           |          |
| AG46 (Maisonette)             | 1           | 2   | 489     | 978           |          |
| T21                           | 2           | 8   | 842     | 6736          |          |
| T22                           | 3           | 8   | 926     | 7408          |          |
| T24                           | 4           | 1   | 1104    | 1104          |          |
| T28                           | 3           | 2   | 1052    | 2104          |          |
| Total                         |             | 23  |         | 19408         |          |
| Totals                        |             | 76  |         | 69215         |          |

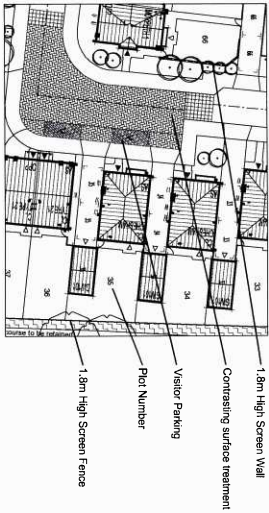

KEY:  
Ecological receptor  
comprising of  
grassland habitat

| REV | DESCRIPTION    | DATE     | DRAWN | CHECKED |
|-----|----------------|----------|-------|---------|
| A   | Initial design | 14.07.15 |       |         |
| B   | Final design   | 14.07.15 |       |         |
| C   | Final design   | 14.07.15 |       |         |
| D   | Final design   | 14.07.15 |       |         |
| E   | Final design   | 14.07.15 |       |         |
| F   | Final design   | 14.07.15 |       |         |
| G   | Final design   | 14.07.15 |       |         |
| H   | Final design   | 14.07.15 |       |         |
| I   | Final design   | 14.07.15 |       |         |
| J   | Final design   | 14.07.15 |       |         |
| K   | Final design   | 14.07.15 |       |         |
| L   | Final design   | 14.07.15 |       |         |
| M   | Final design   | 14.07.15 |       |         |

Urban Design  
Barrett Homes  
Forest Business Park  
Leicester  
LE5 1UB  
01530 276276

Hayling Island  
Land off Station Road  
Hayling Island

Drawing Title  
Planning Layout  
Scale  
1:500 @ A1  
Date  
10.06.15  
Drawn By  
SW