


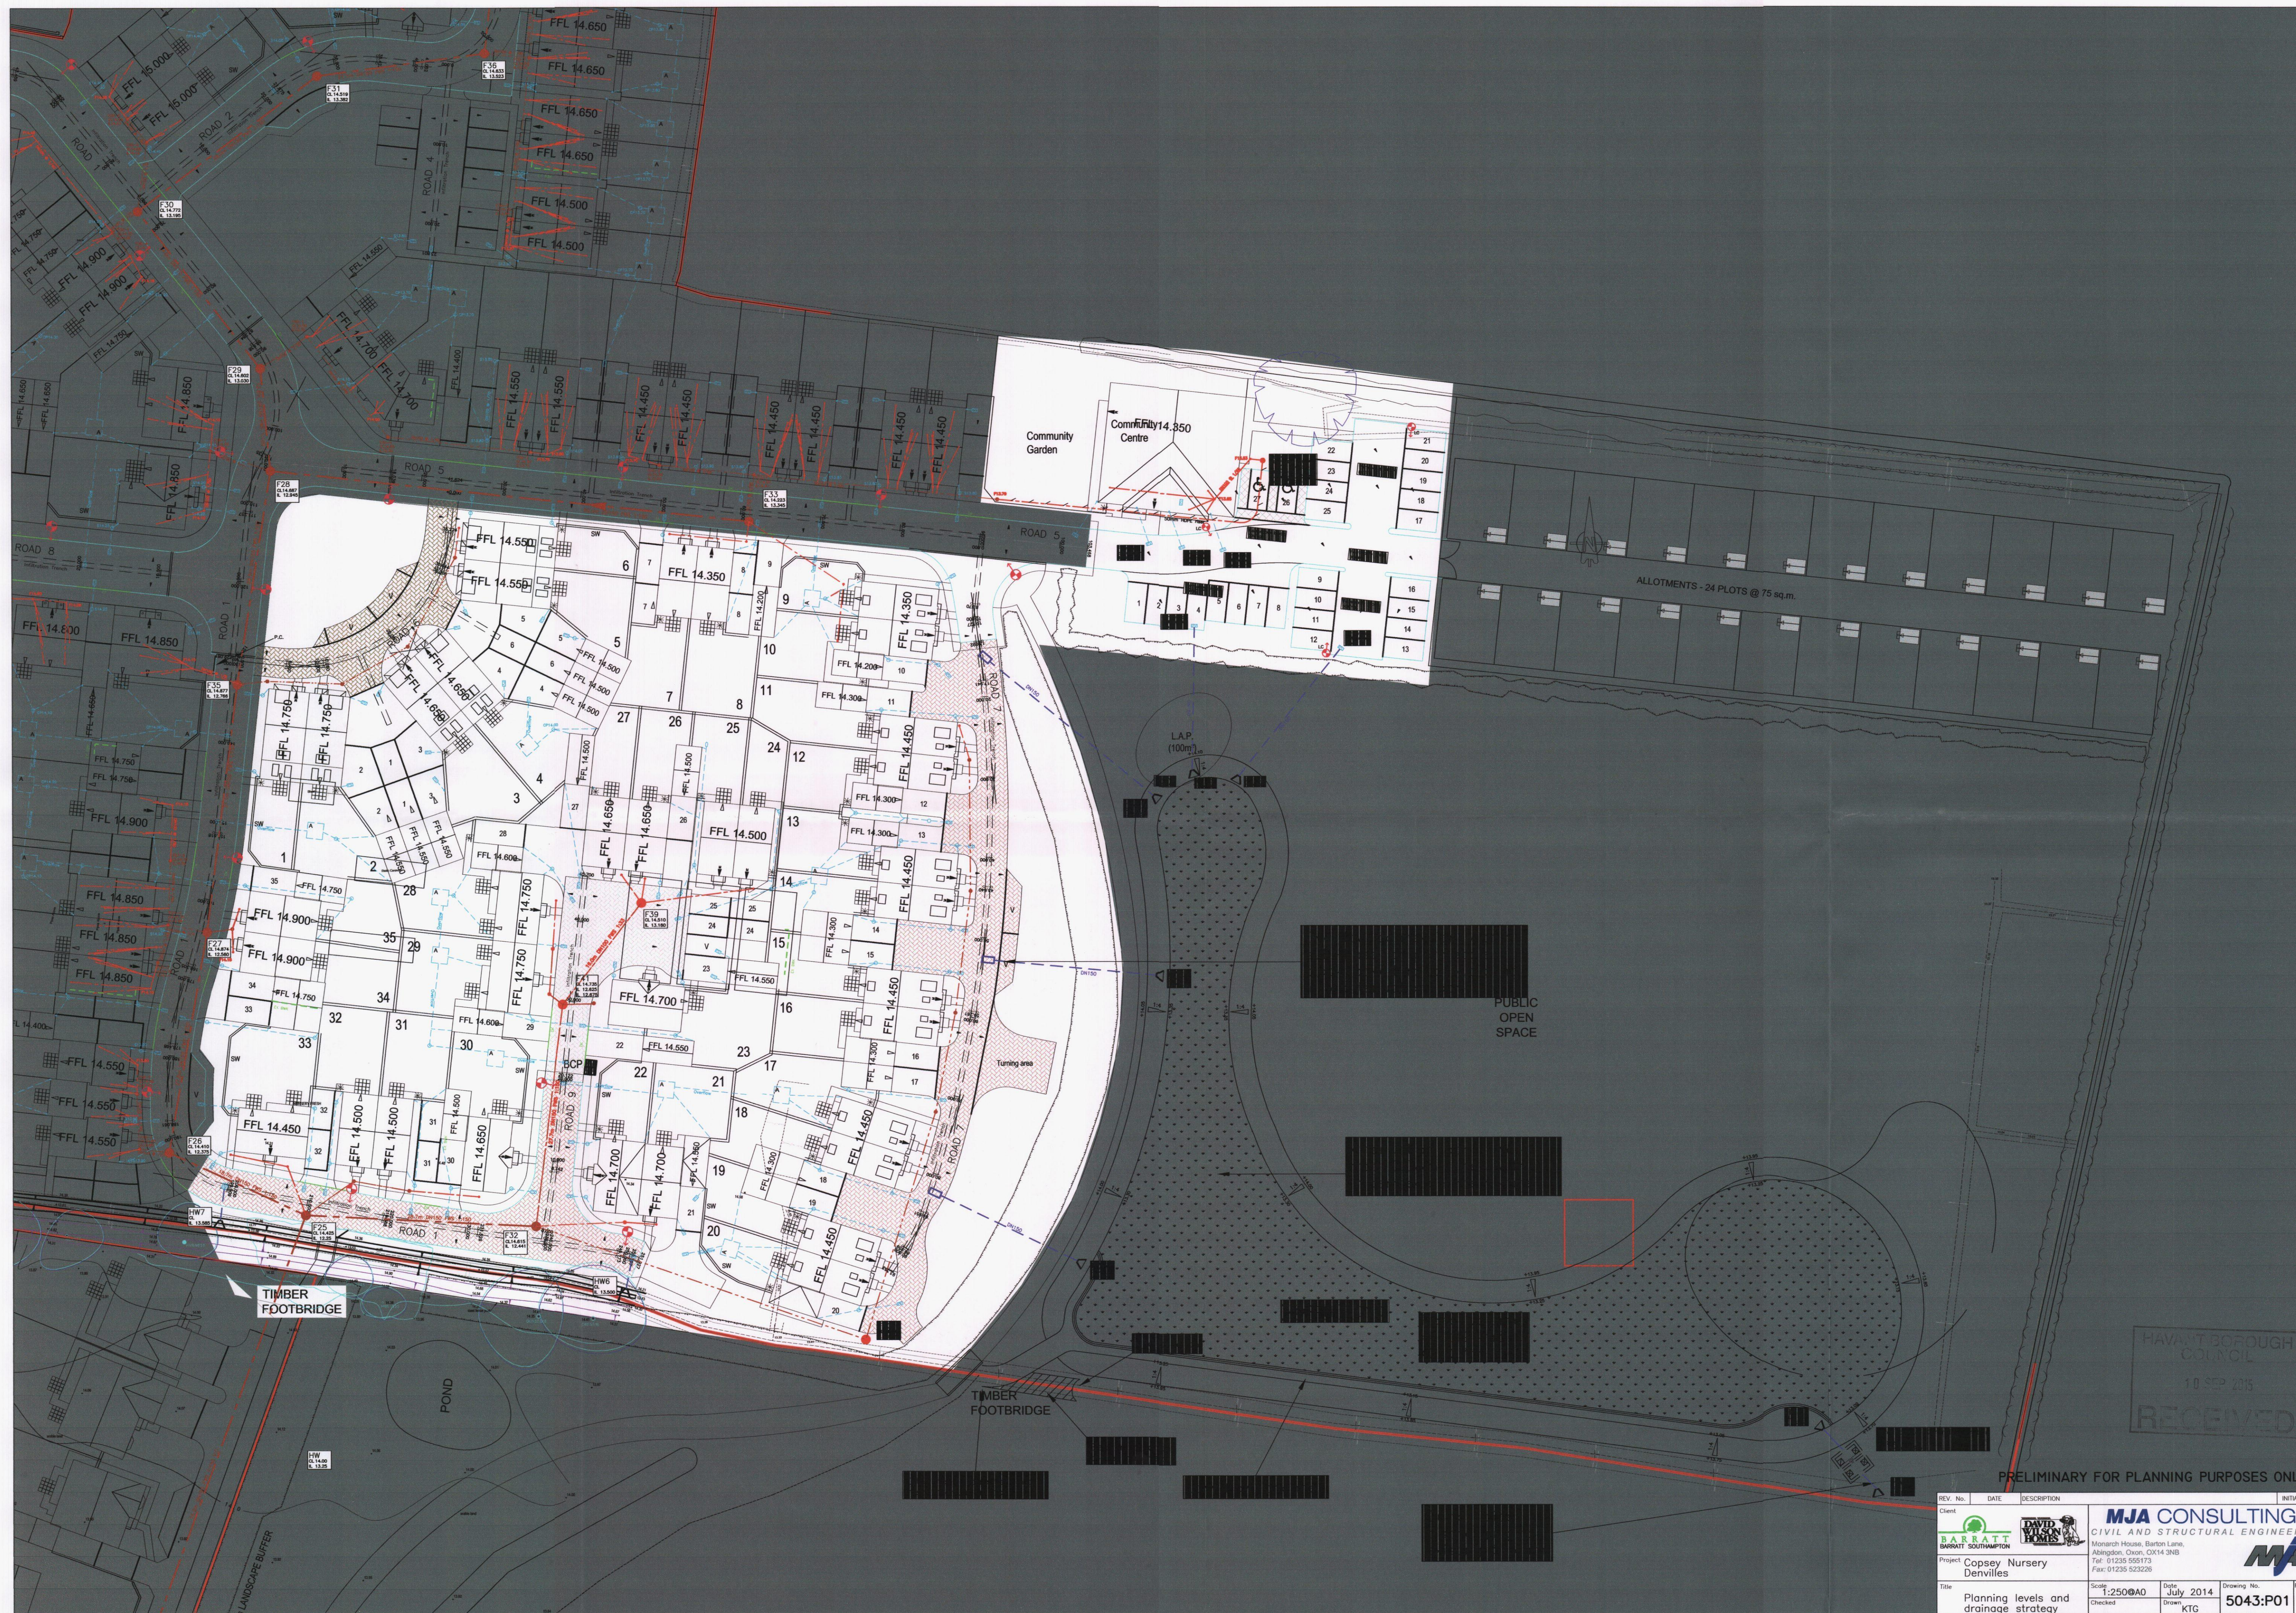

REV. No.	DATE	DESCRIPTION	INITIALS
1	12/07/14	Planning levels and drainage strategy	KTG
2	10/09/15		

BARRATT SOUTHAMPTONS
Copey Nursery
Denvilles

MJA CONSULTING
CIVIL AND STRUCTURAL ENGINEERS
Monsieur House, Barton Lane,
Abingdon, Oxon, OX14 3NB
Tel: 01235 555173
Fax: 01235 525228

Scale: 1:250 @ A0

Drawn: July 2014

Checked: KTG

Drawing No: 5043:PO1