


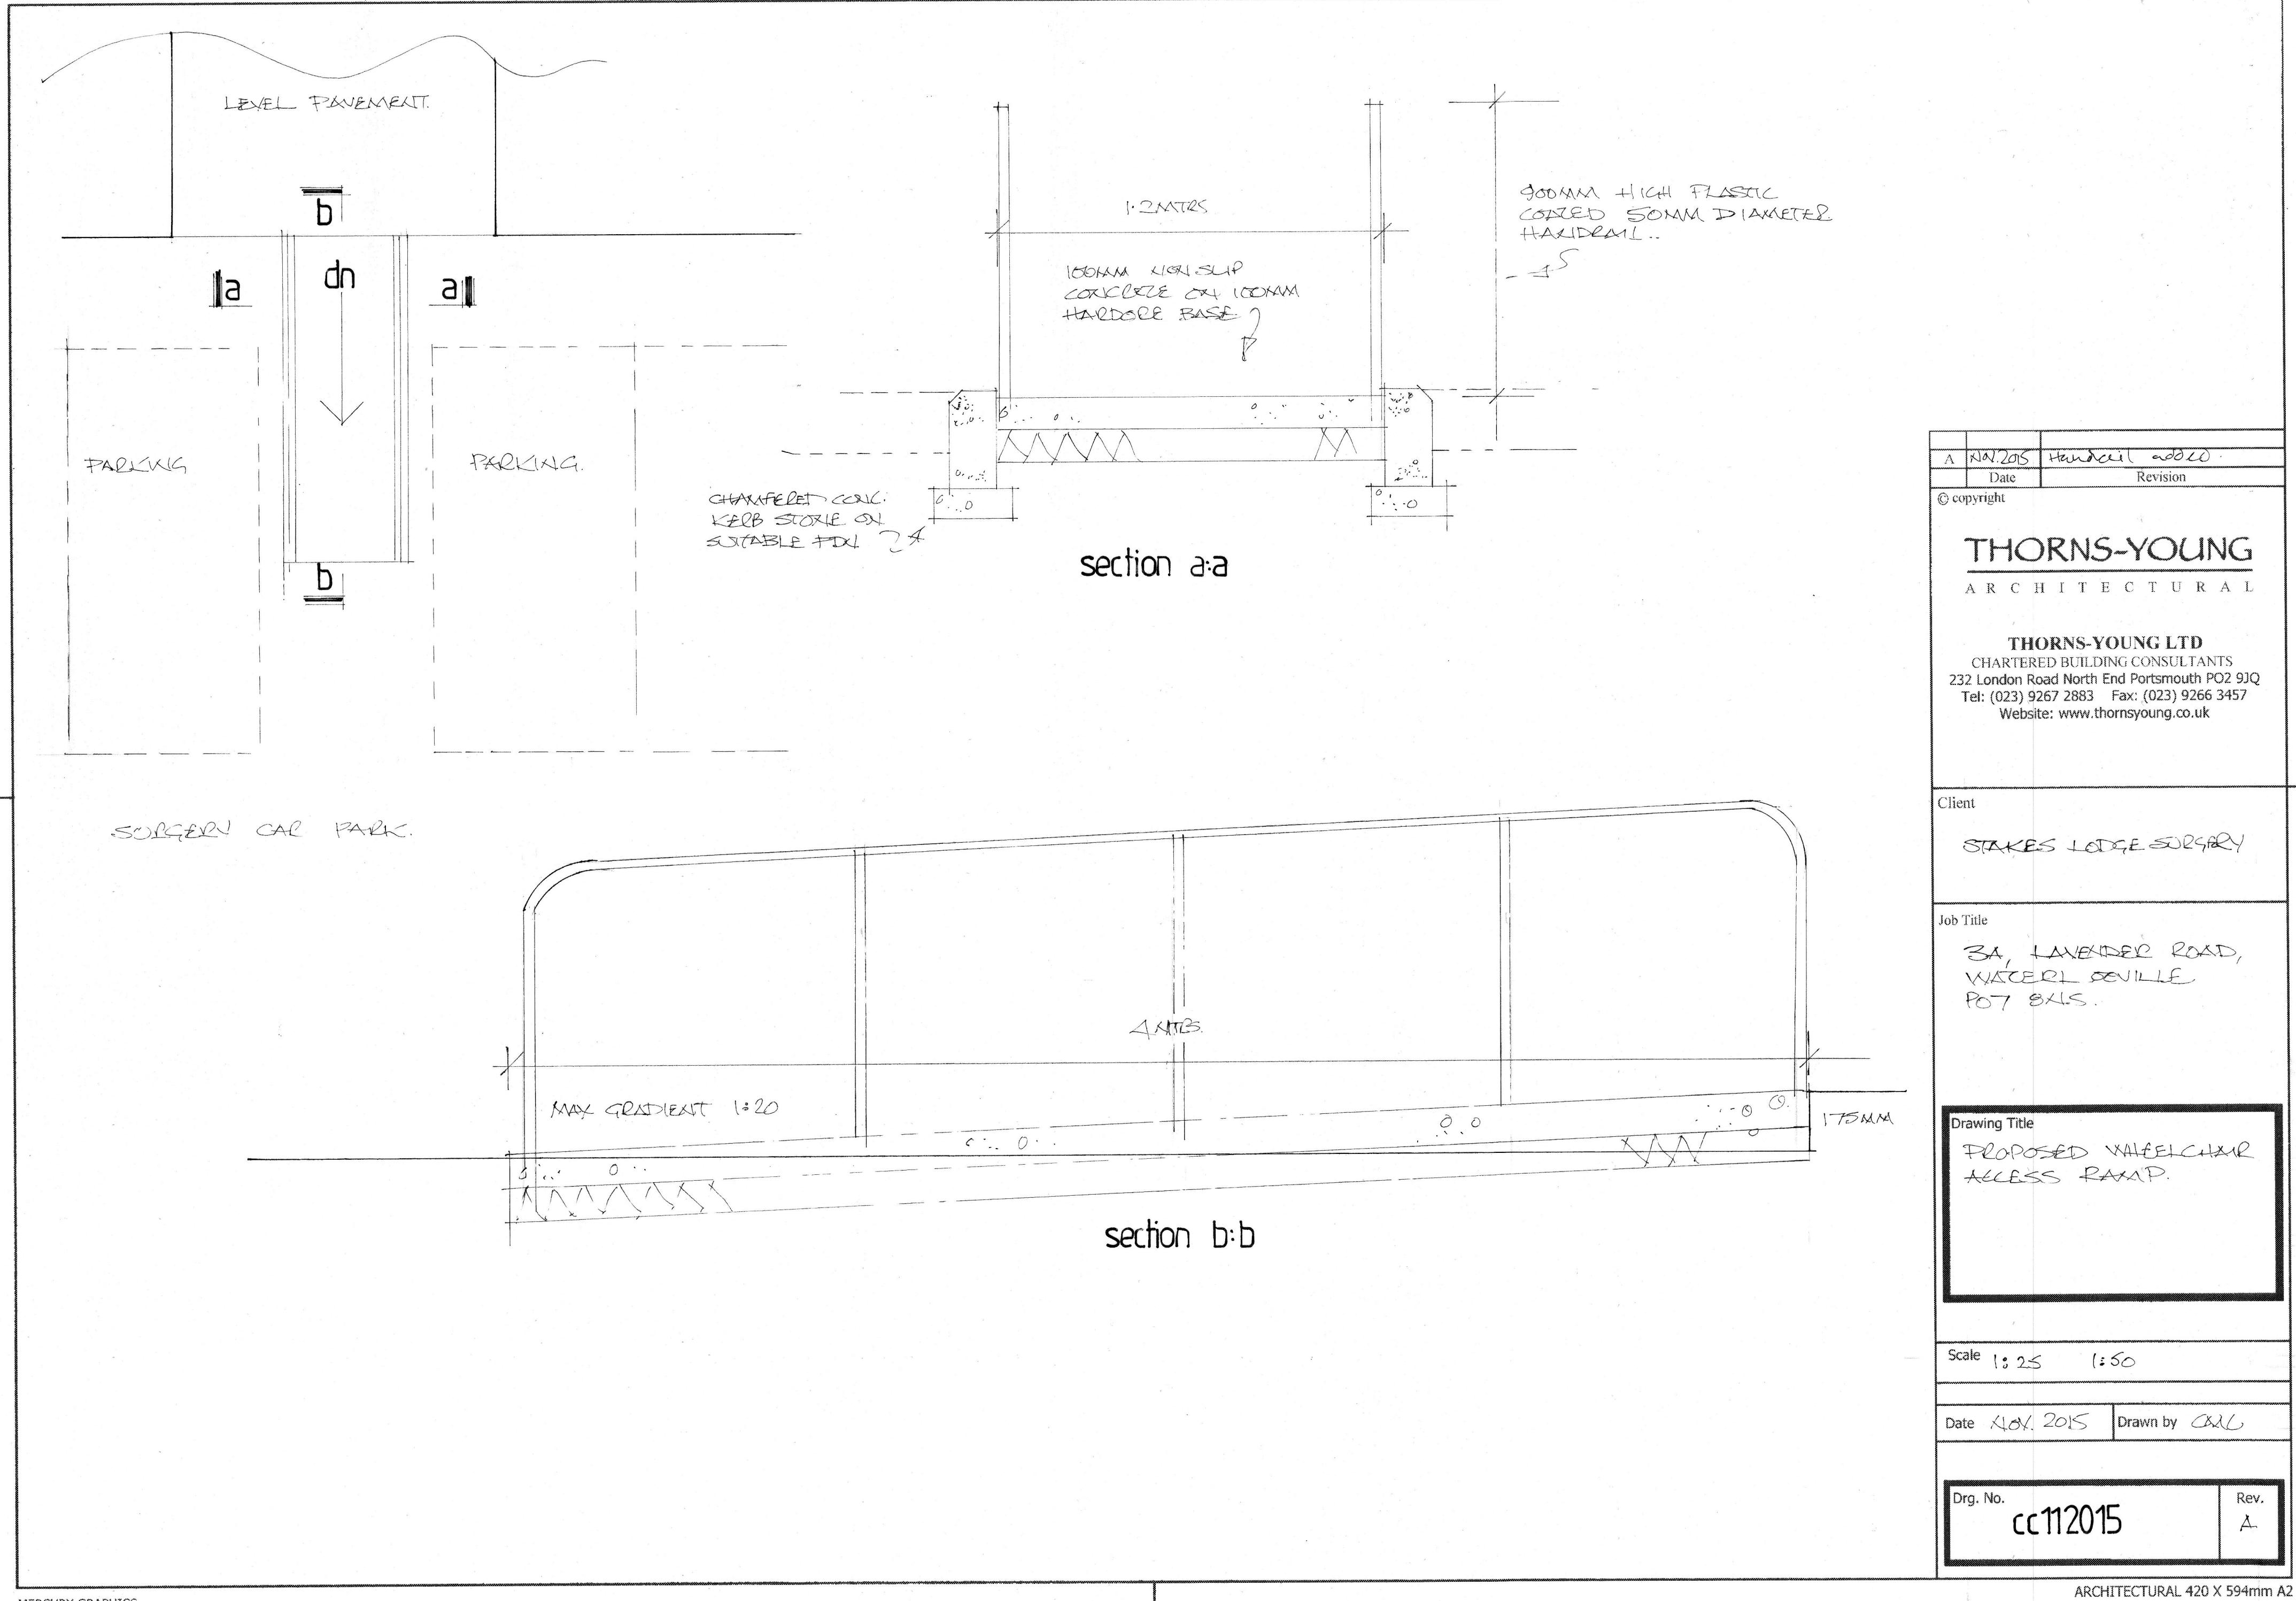

A	11/11/2015	Handwritten	2015
	Date	Revision	
© copyright			
THORNS-YOUNG ARCHITECTURAL			
THORNS-YOUNG LTD CHARTERED BUILDING CONSULTANTS 232 London Road North End Portsmouth PO2 9JQ Tel: (023) 9267 2883 Fax: (023) 9266 3457 Website: www.thornsyong.co.uk			
Client			
STAKES LODGE SURGERY			
Job Title			
3A, LAMBERT ROAD, WATERLOO DENNIS, PO7 8AL.			
Drawing Title			
PROPOSED WHEELCHAIR ACCESS RAMP.			
Scale 1:25 1:50			
Date 11/11/2015		Drawn by CHL	
Drg. No. cc112015		Rev. A	