



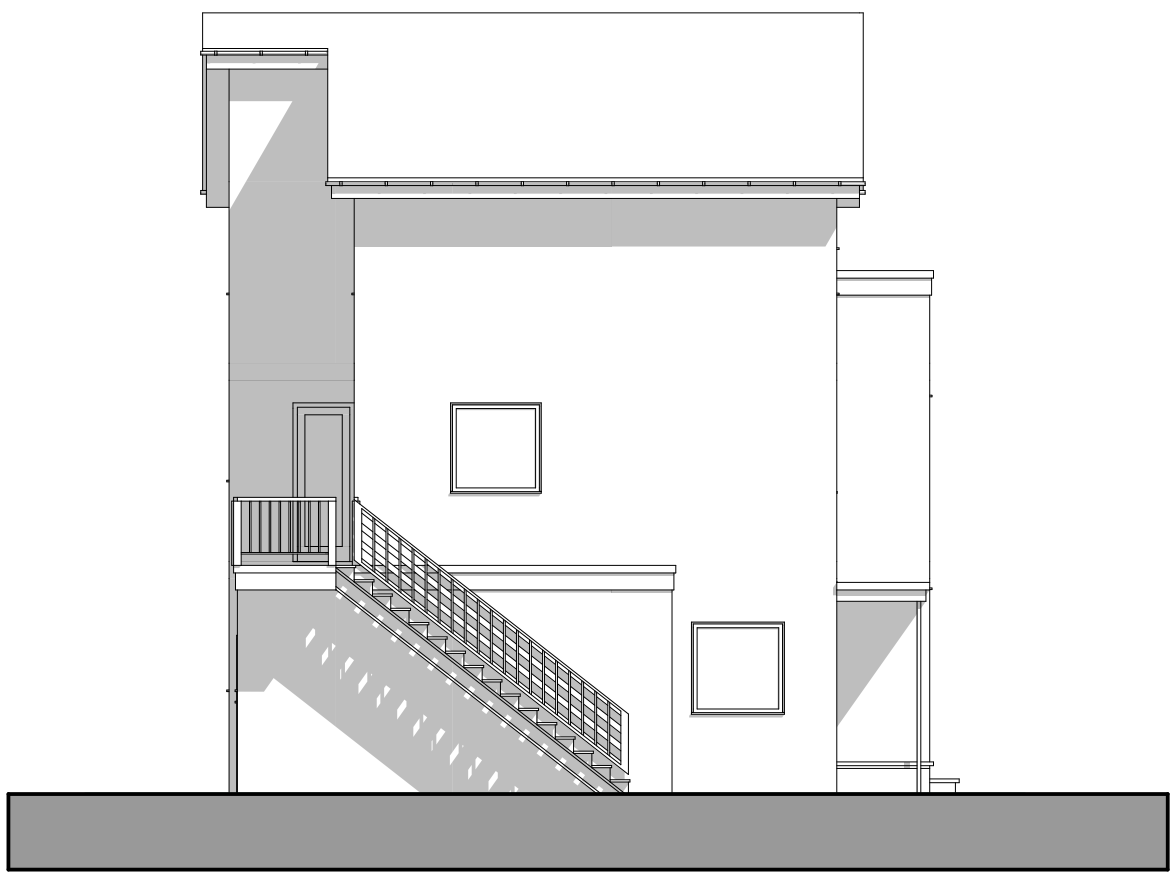

Existing South Elevation 1:100

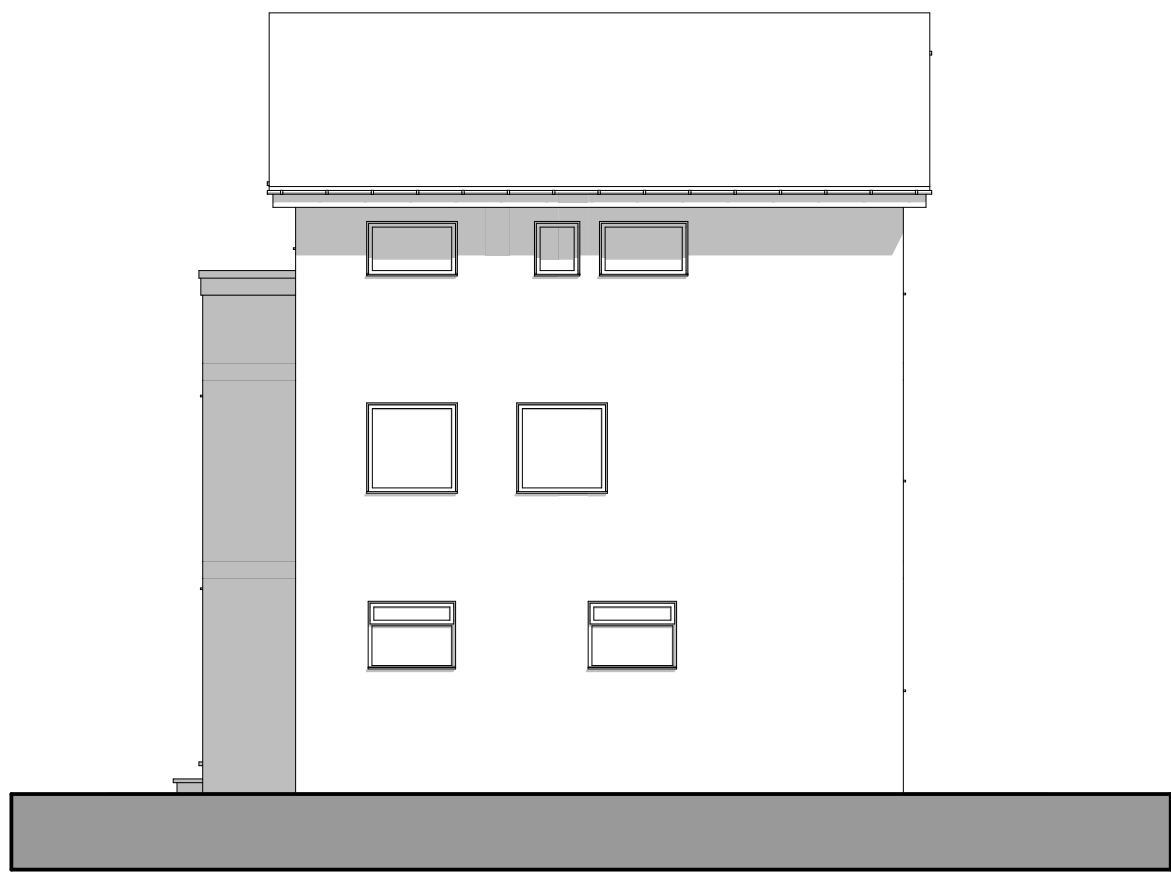

Existing West Elevation 1:100




Existing East Elevation 1:100




Existing North Elevation 1:100




Existing Section S-1 1:100

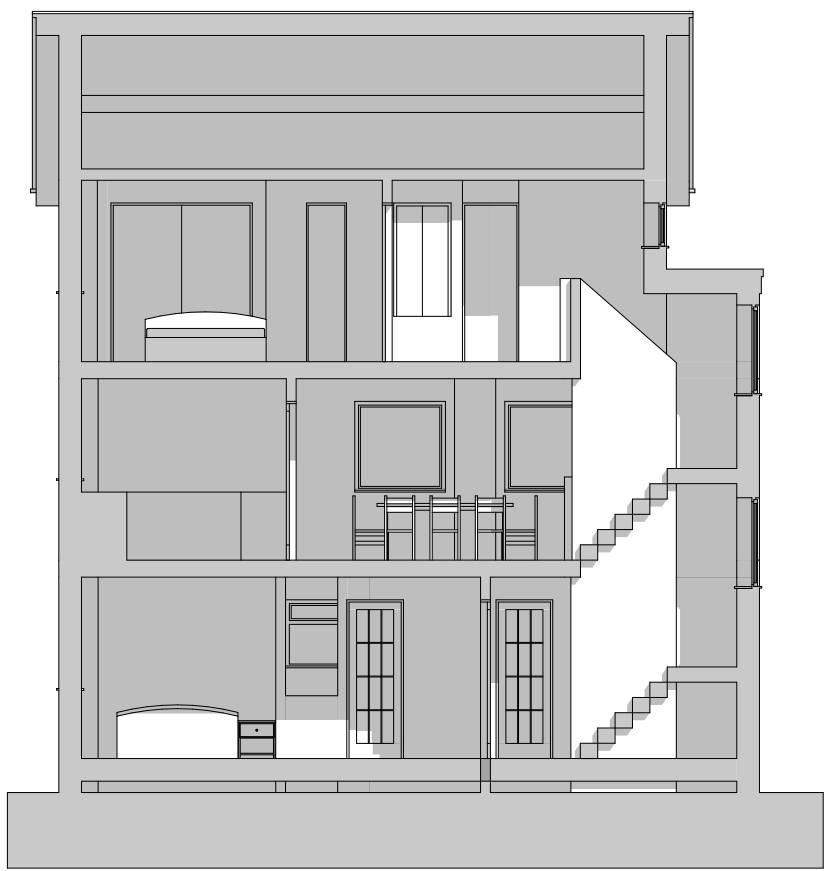


Existing Section S-2 1:100

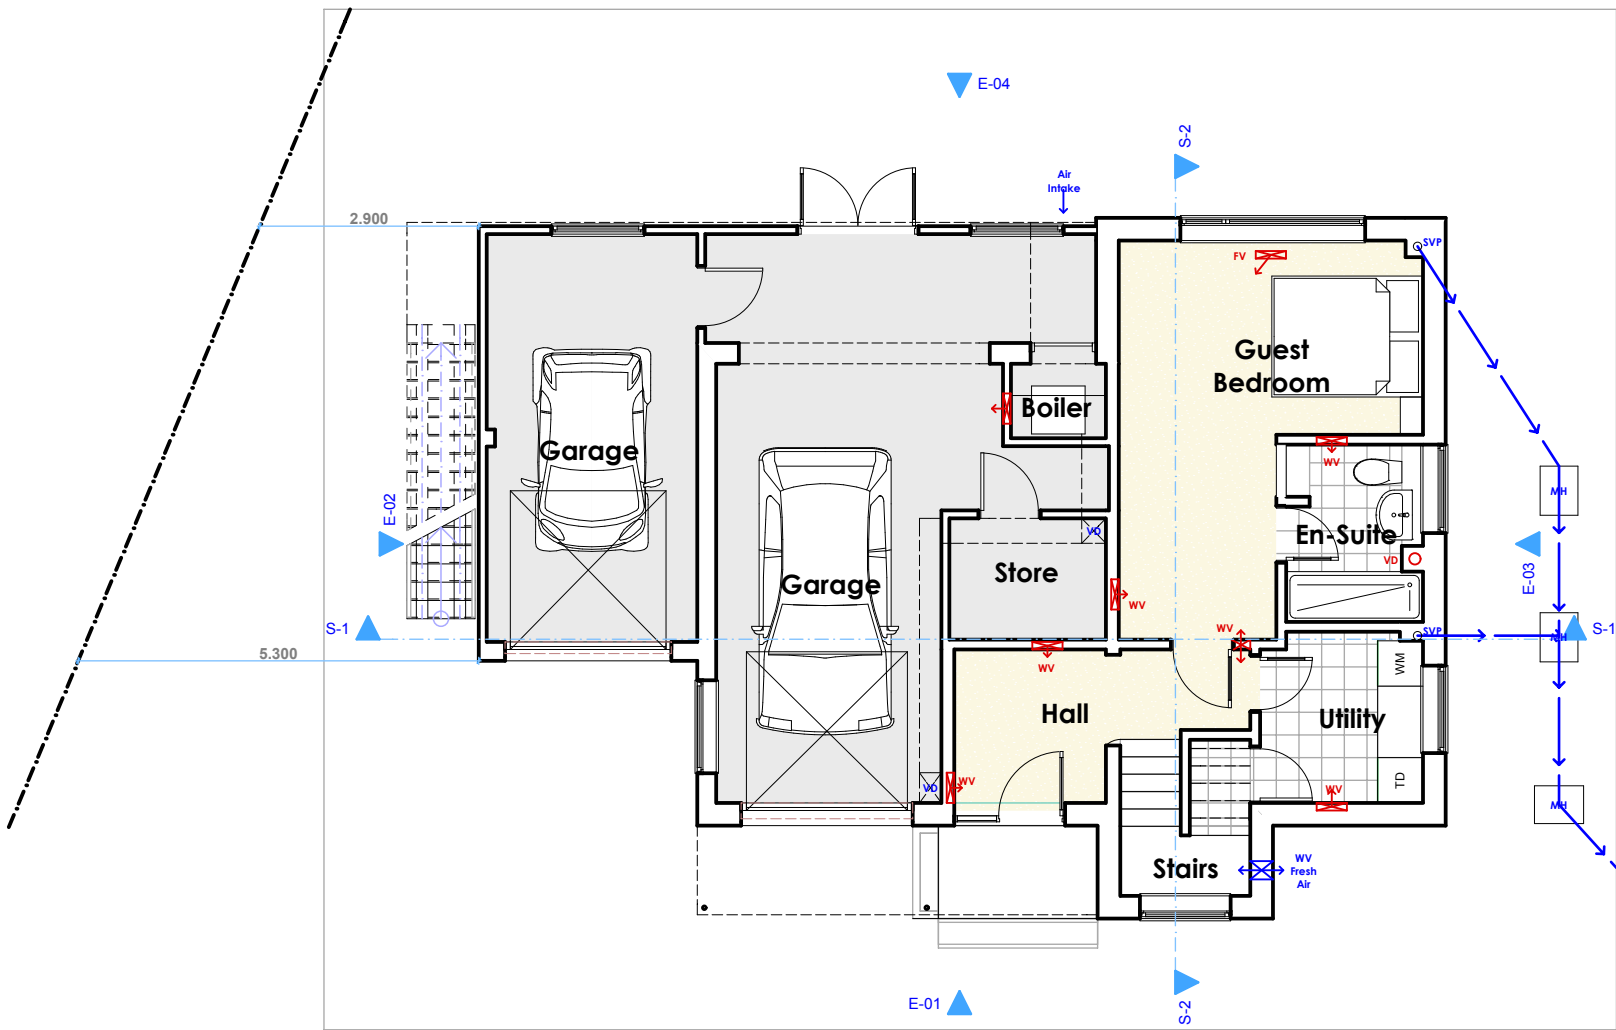

Existing Ground Floor Plan 1:100

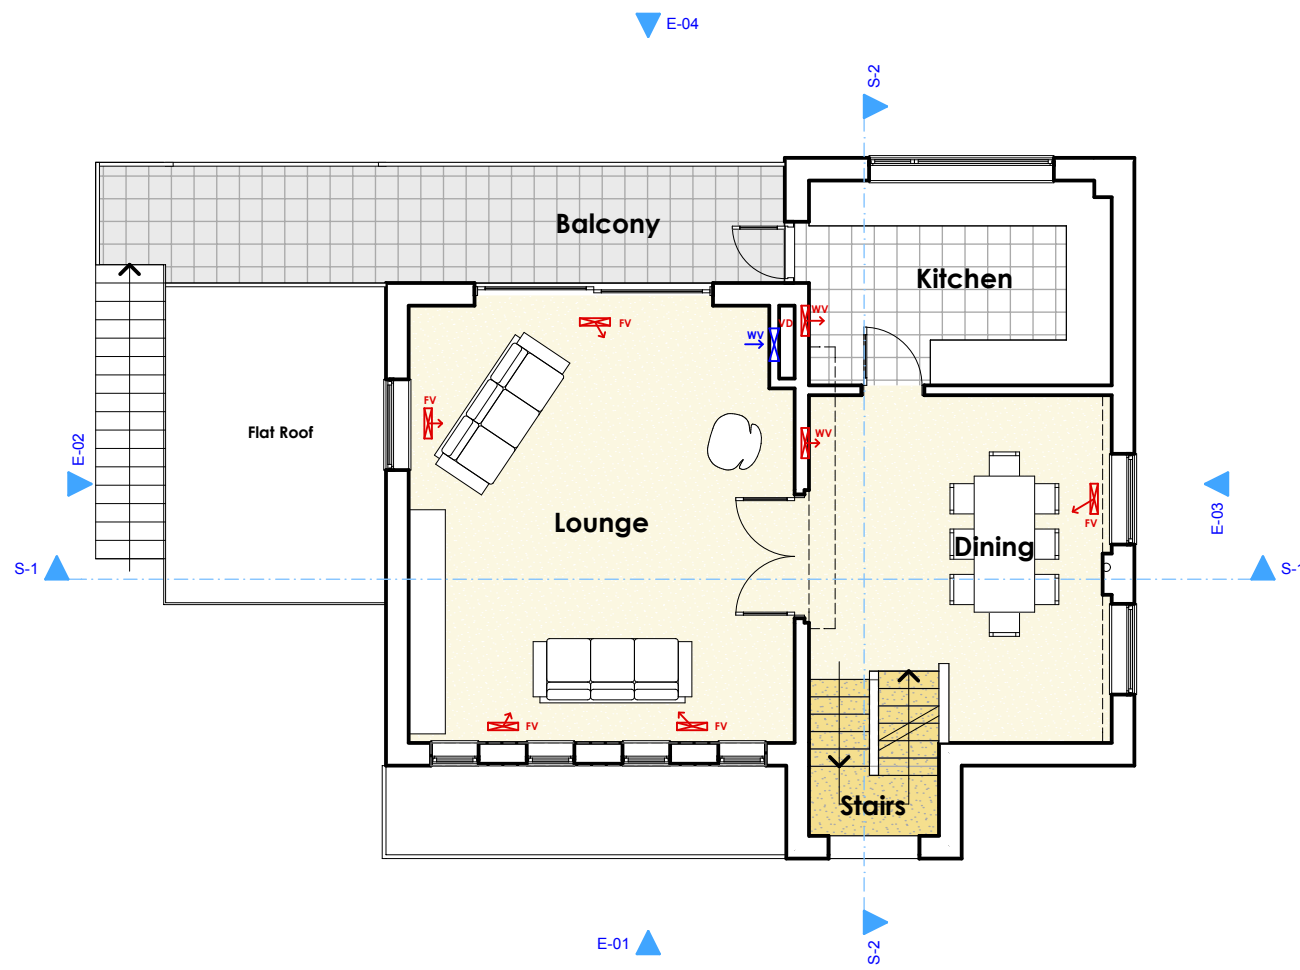

Existing First Floor Plan 1:100

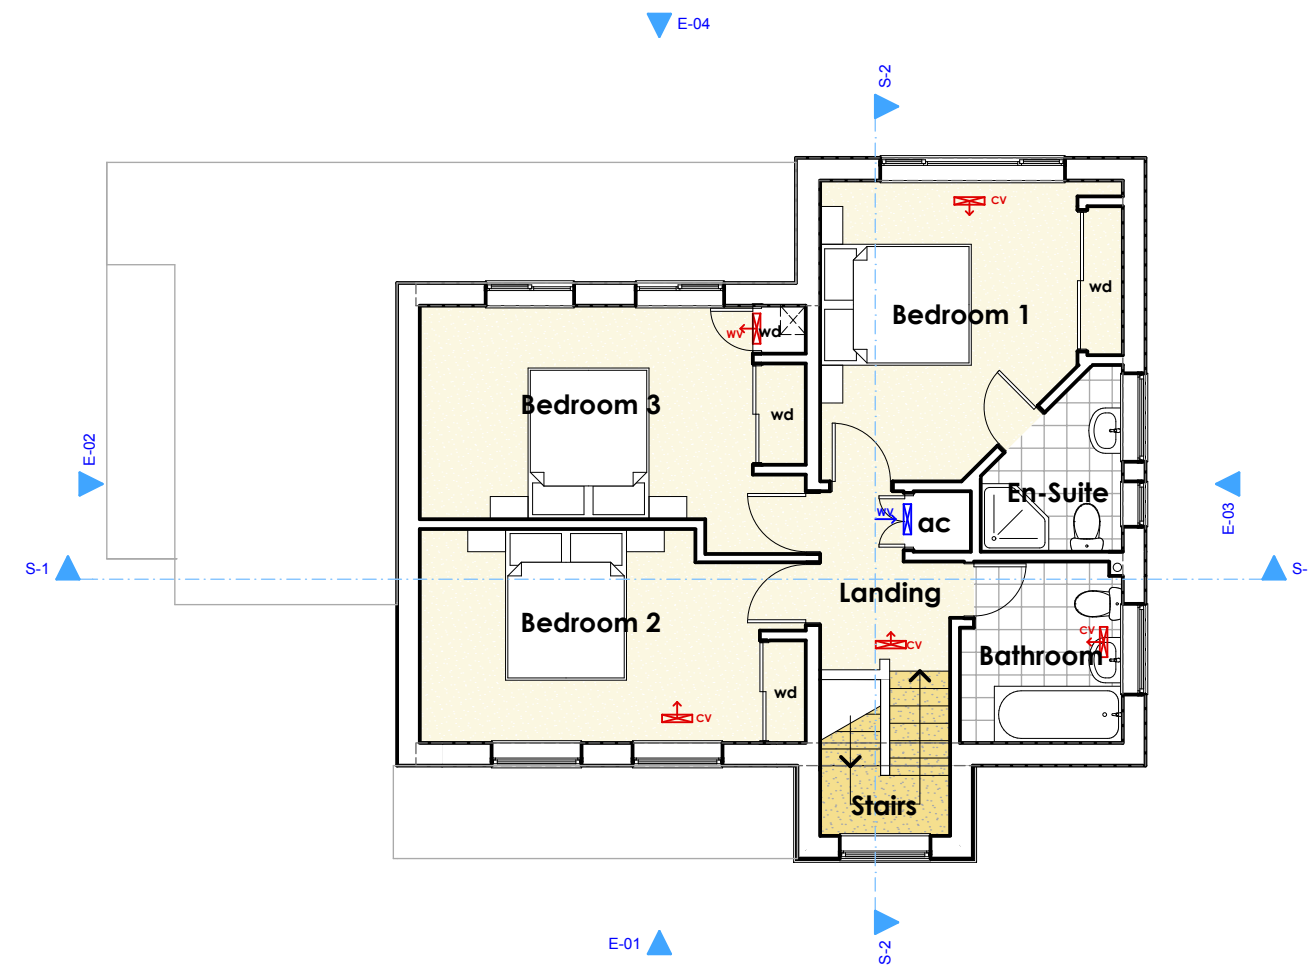

Existing Second Floor Plan 1:100