




NOTES:  
Not to scale  
Not accurate at time of the Ordnance. Do not scale from printed drawings.  
Although this is a digital survey the accuracy and amount of detail shown is dependent on the scale of the survey and the scale of mapping as specified. Care should be exercised when working to larger scales.  
Visible features in the vicinity of the boundaries as shown above, may not represent the extent of legally conveyed ownership.  
While every effort has been made to achieve accuracy on the plan, CRITICAL clearance dimension, level and position, may not represent the extent of legally conveyed ownership.  
ORDNANCE SURVEY  
Ordnance Survey, (c) Crown Copyright 2012. All rights reserved. Licence number 10002647

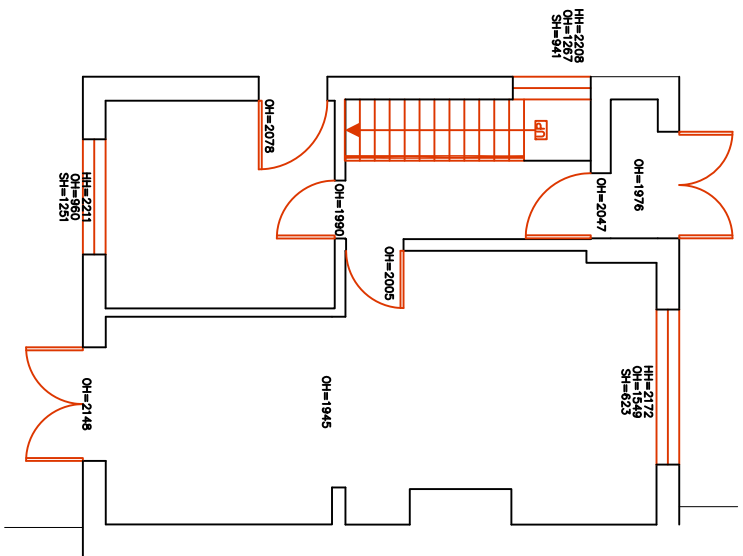


Existing ground floor plan 1:100

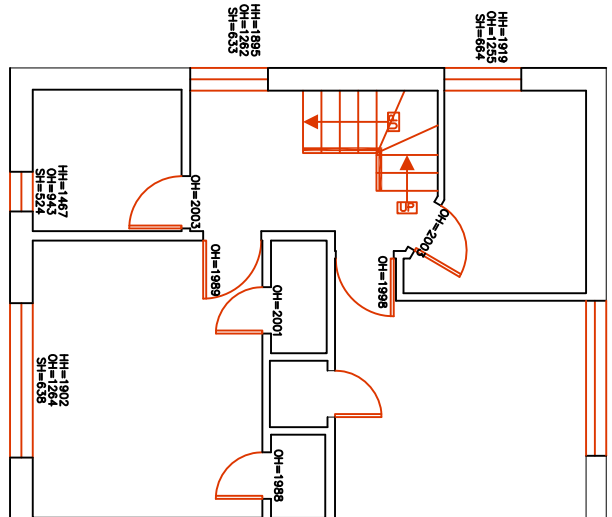


Existing first floor plan 1:100

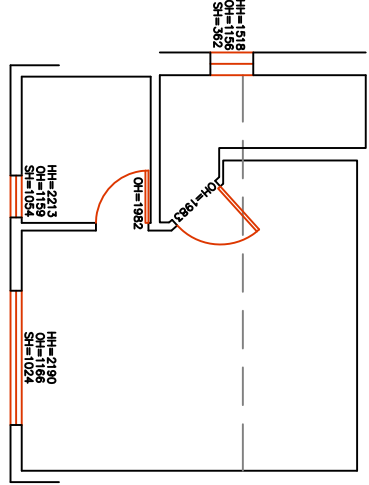


Existing second floor plan 1:100

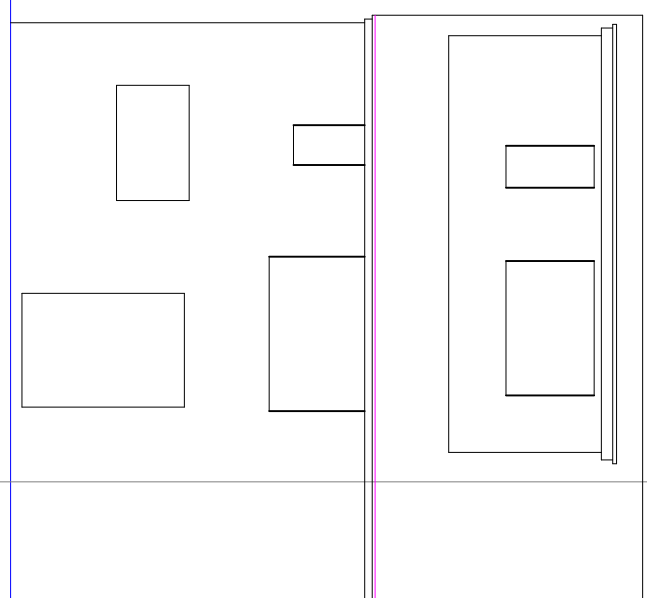


Existing north elevation 1:100

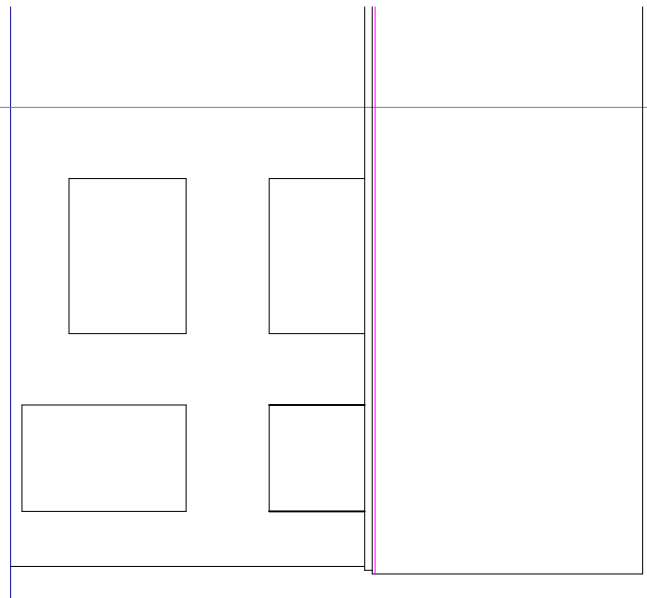


Existing south elevation 1:100

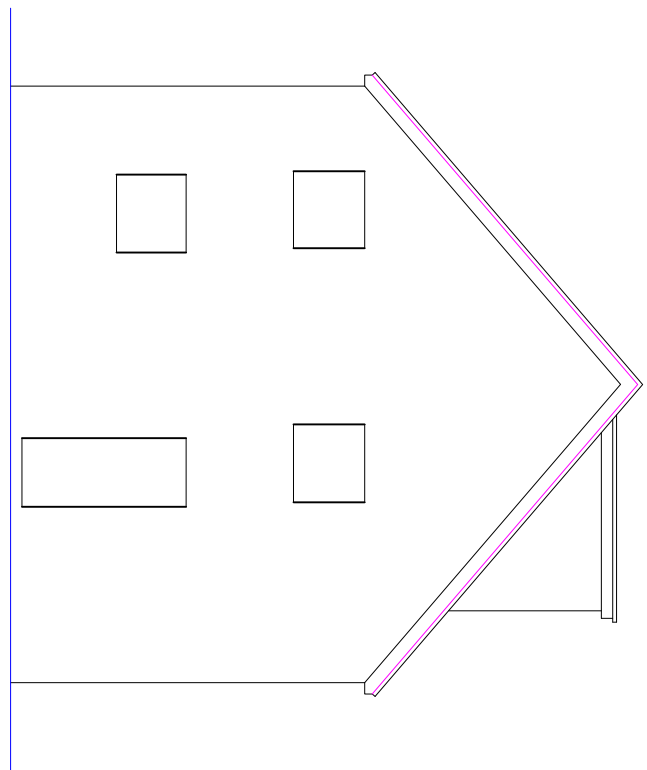


Existing east elevation 1:100

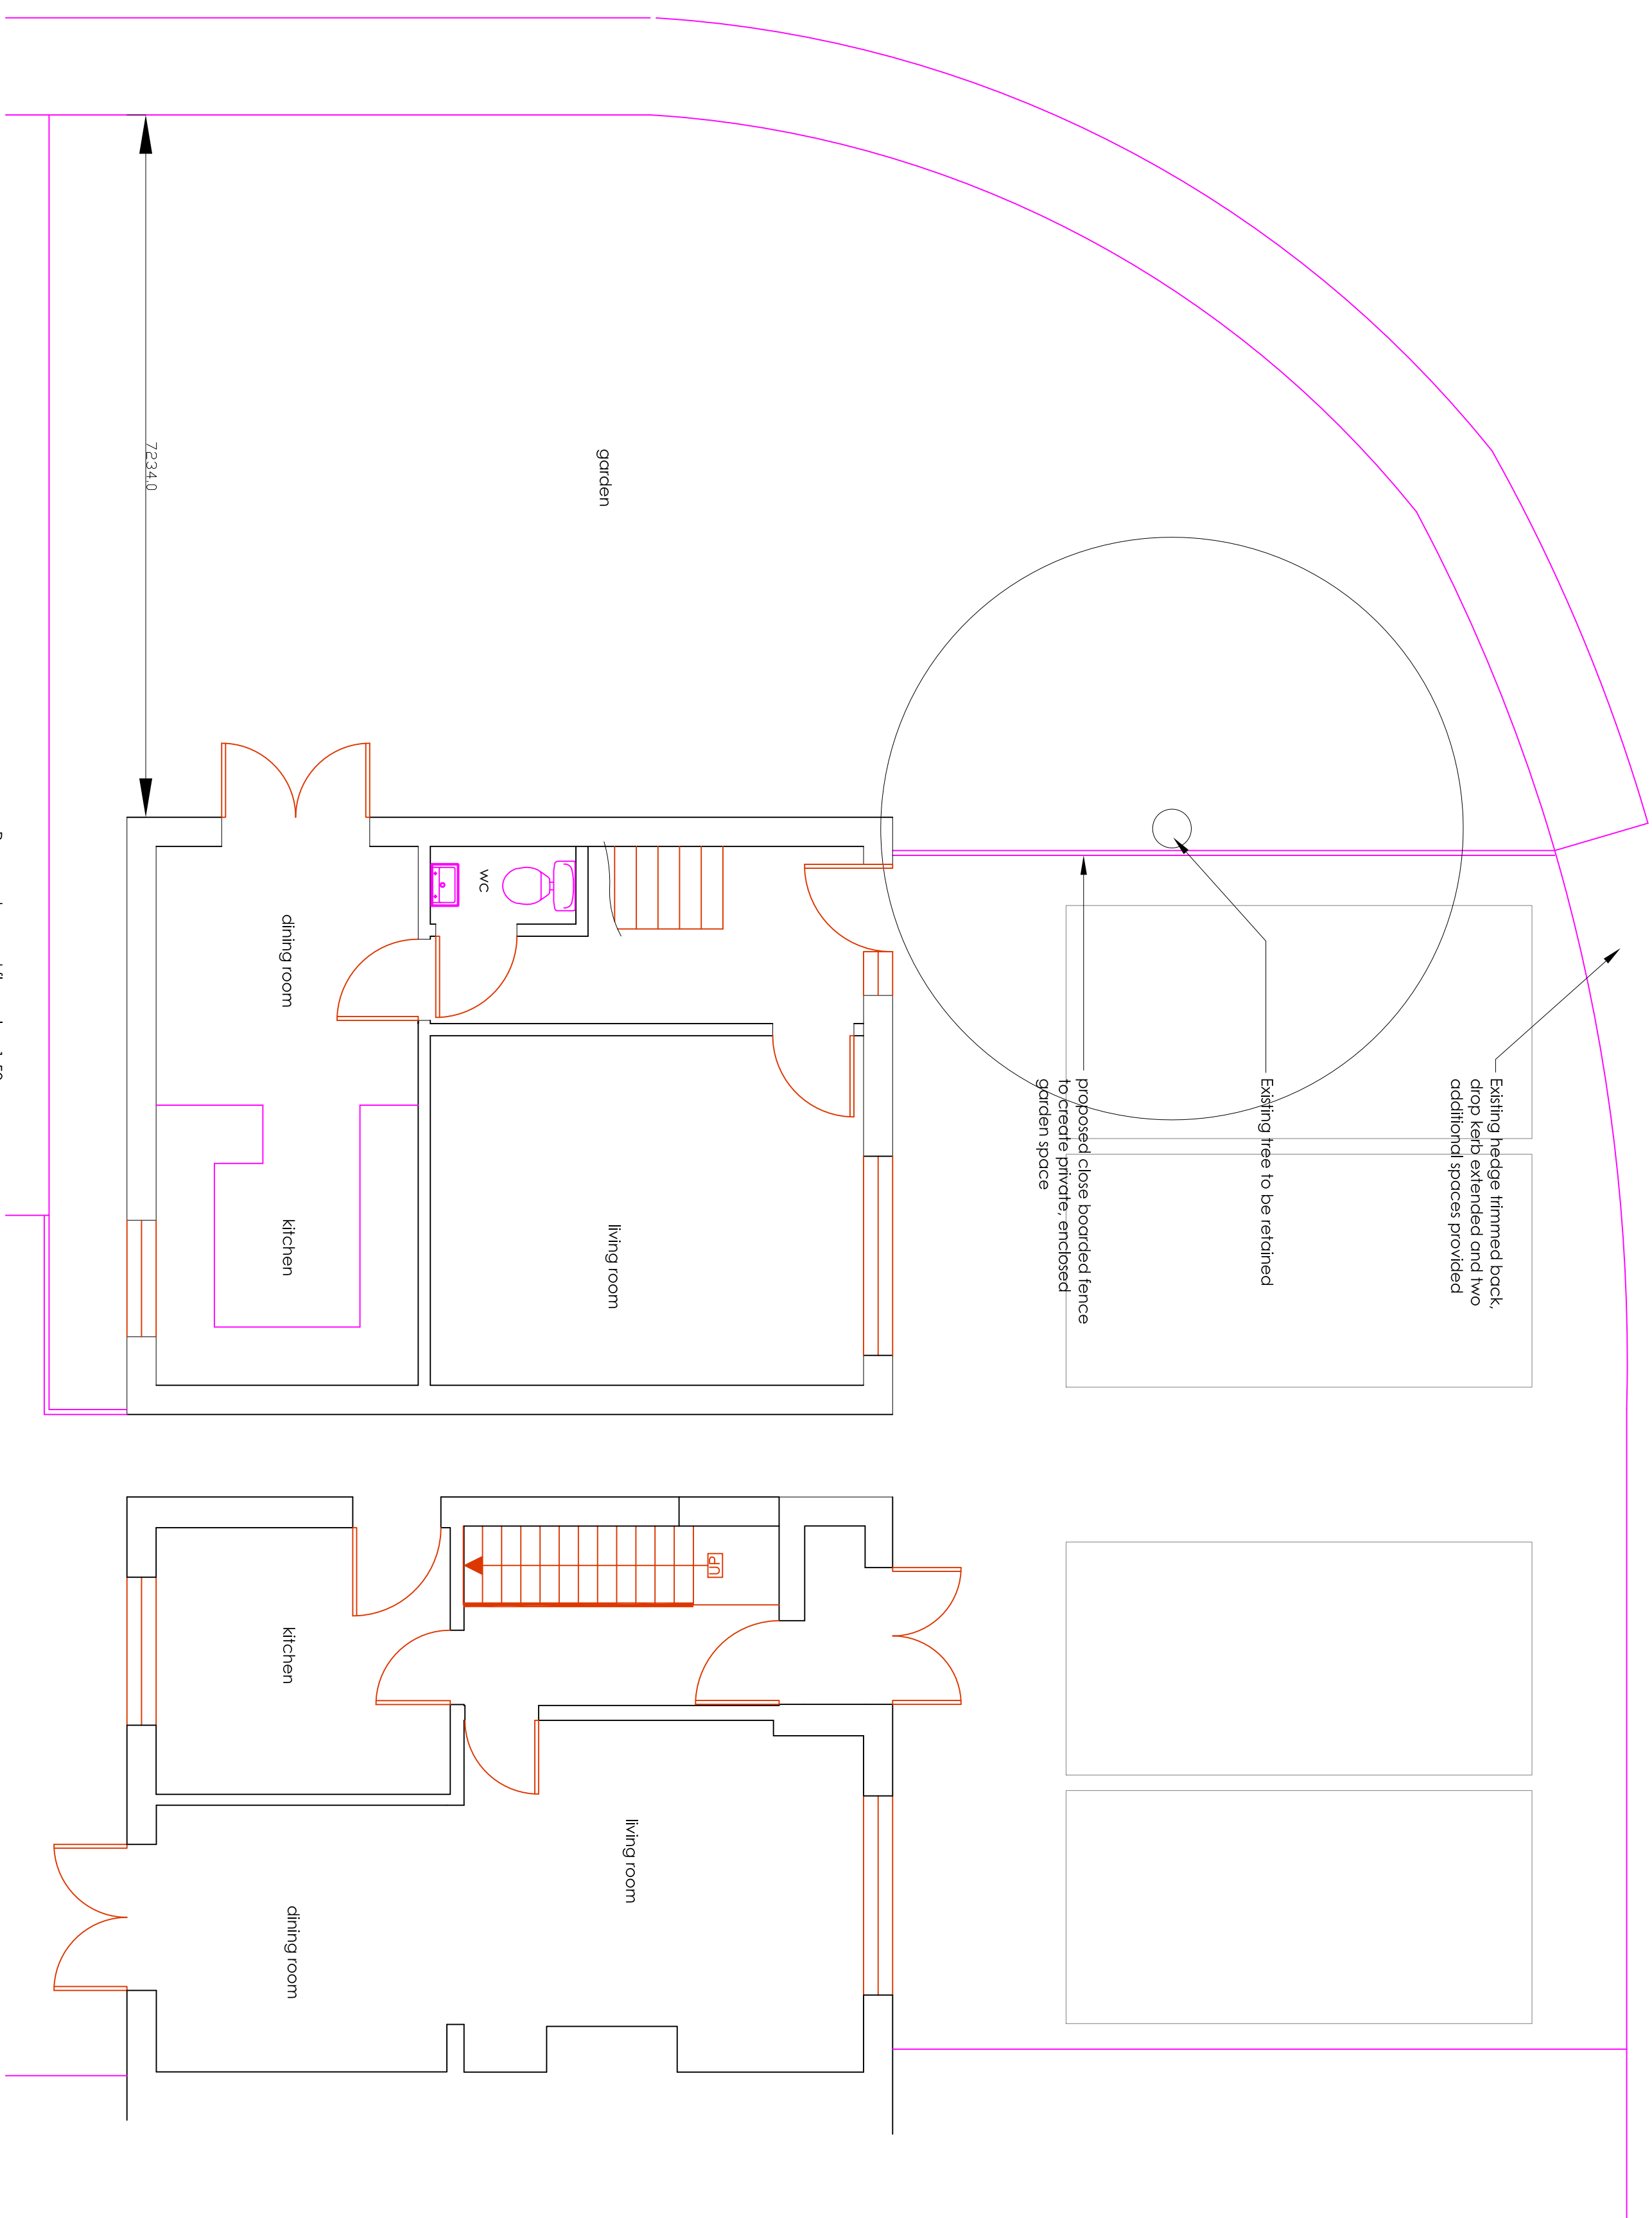


Proposed ground floor plan 1:50

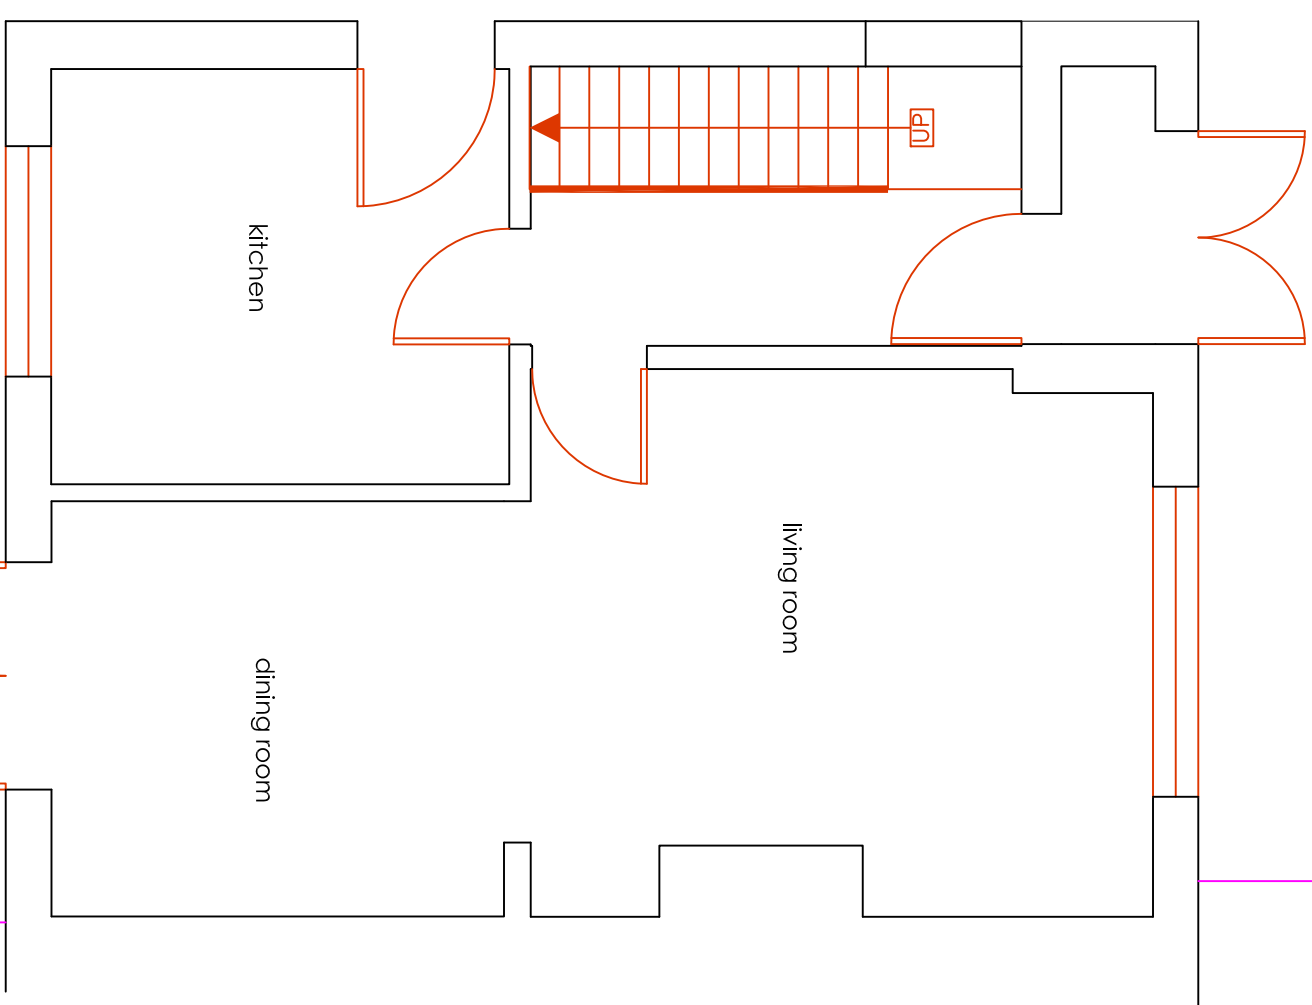


Proposed first floor plan 1:50

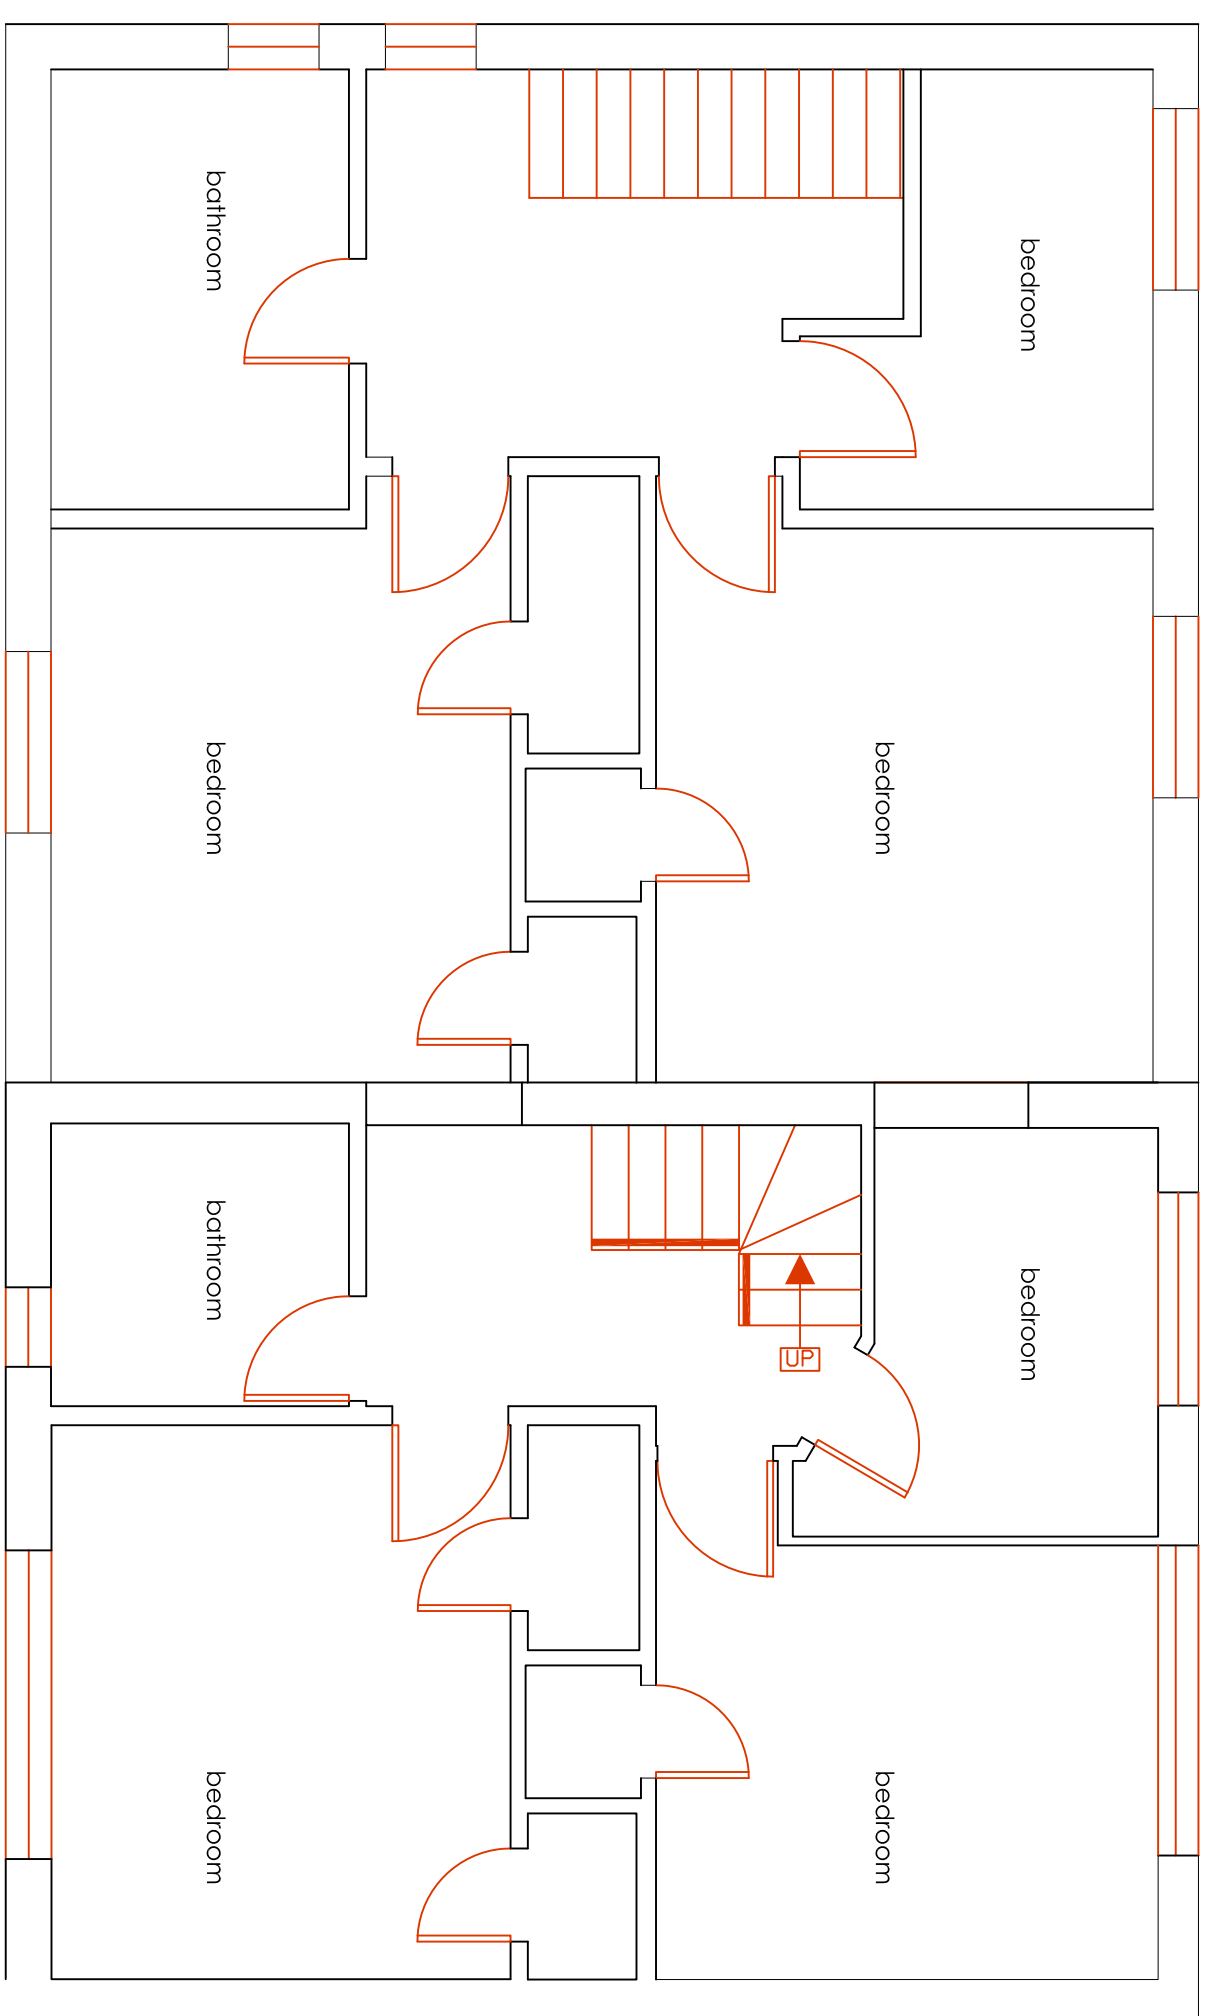


Proposed second floor plan 1:50

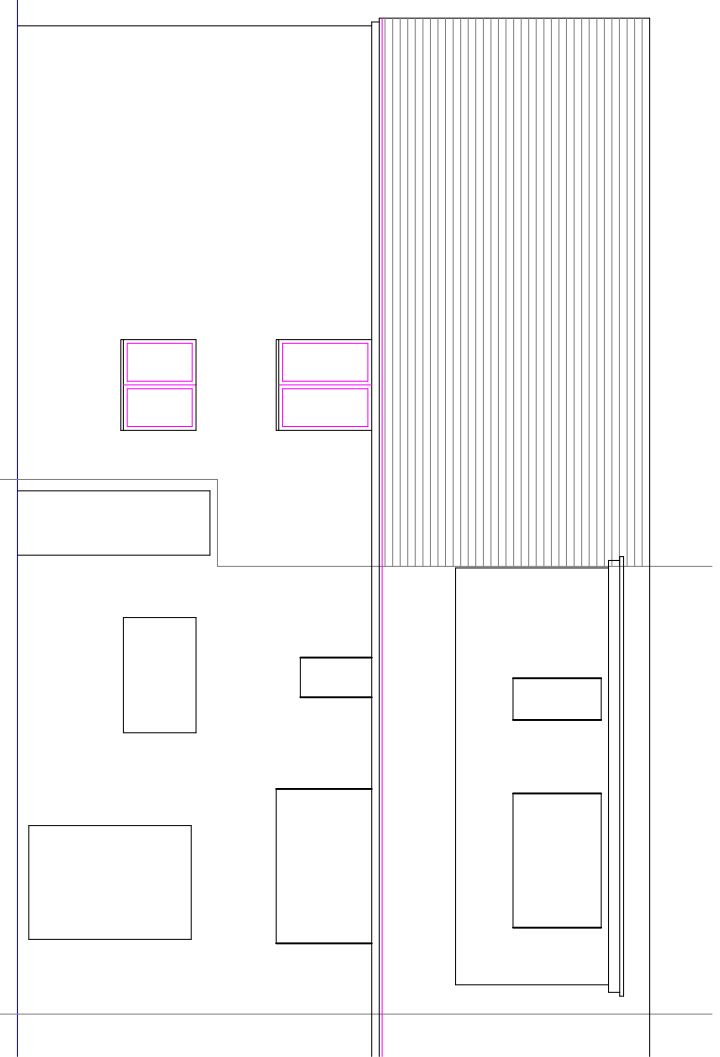

Proposed north elevation 1:100

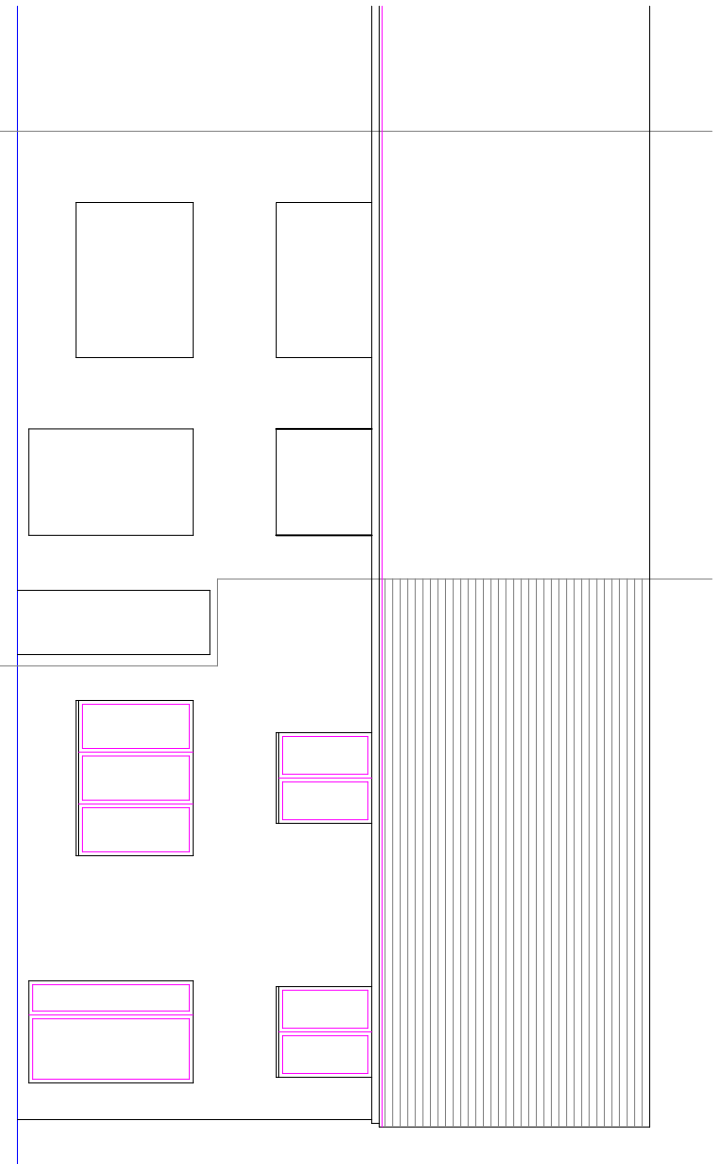


Proposed south elevation 1:100

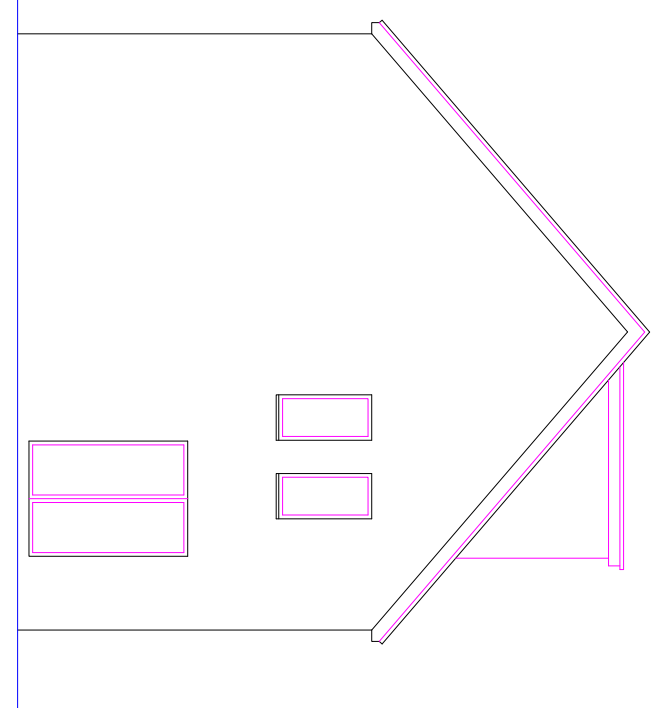

Proposed east elevation 1:100



Location plan 1:1250

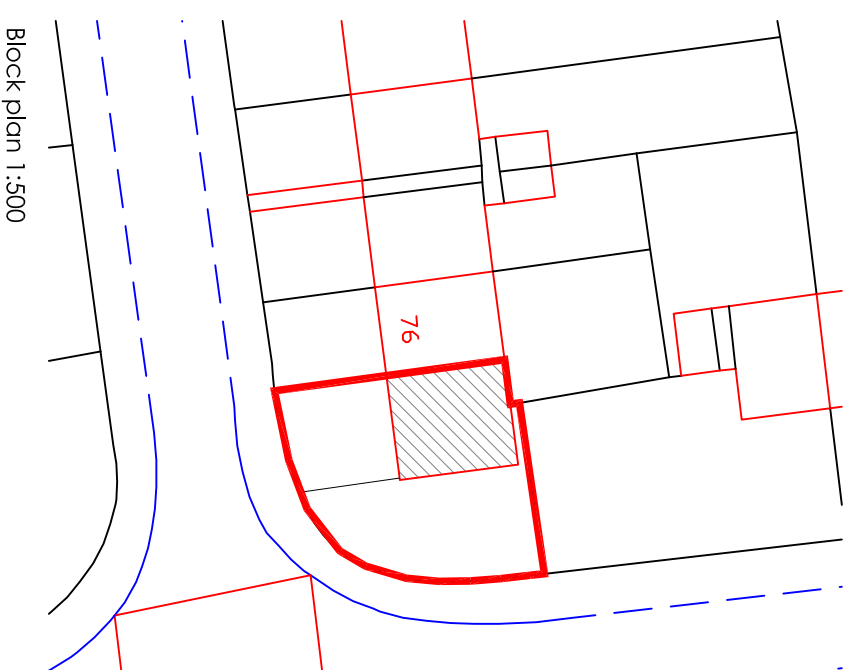

Block plan 1:500

