


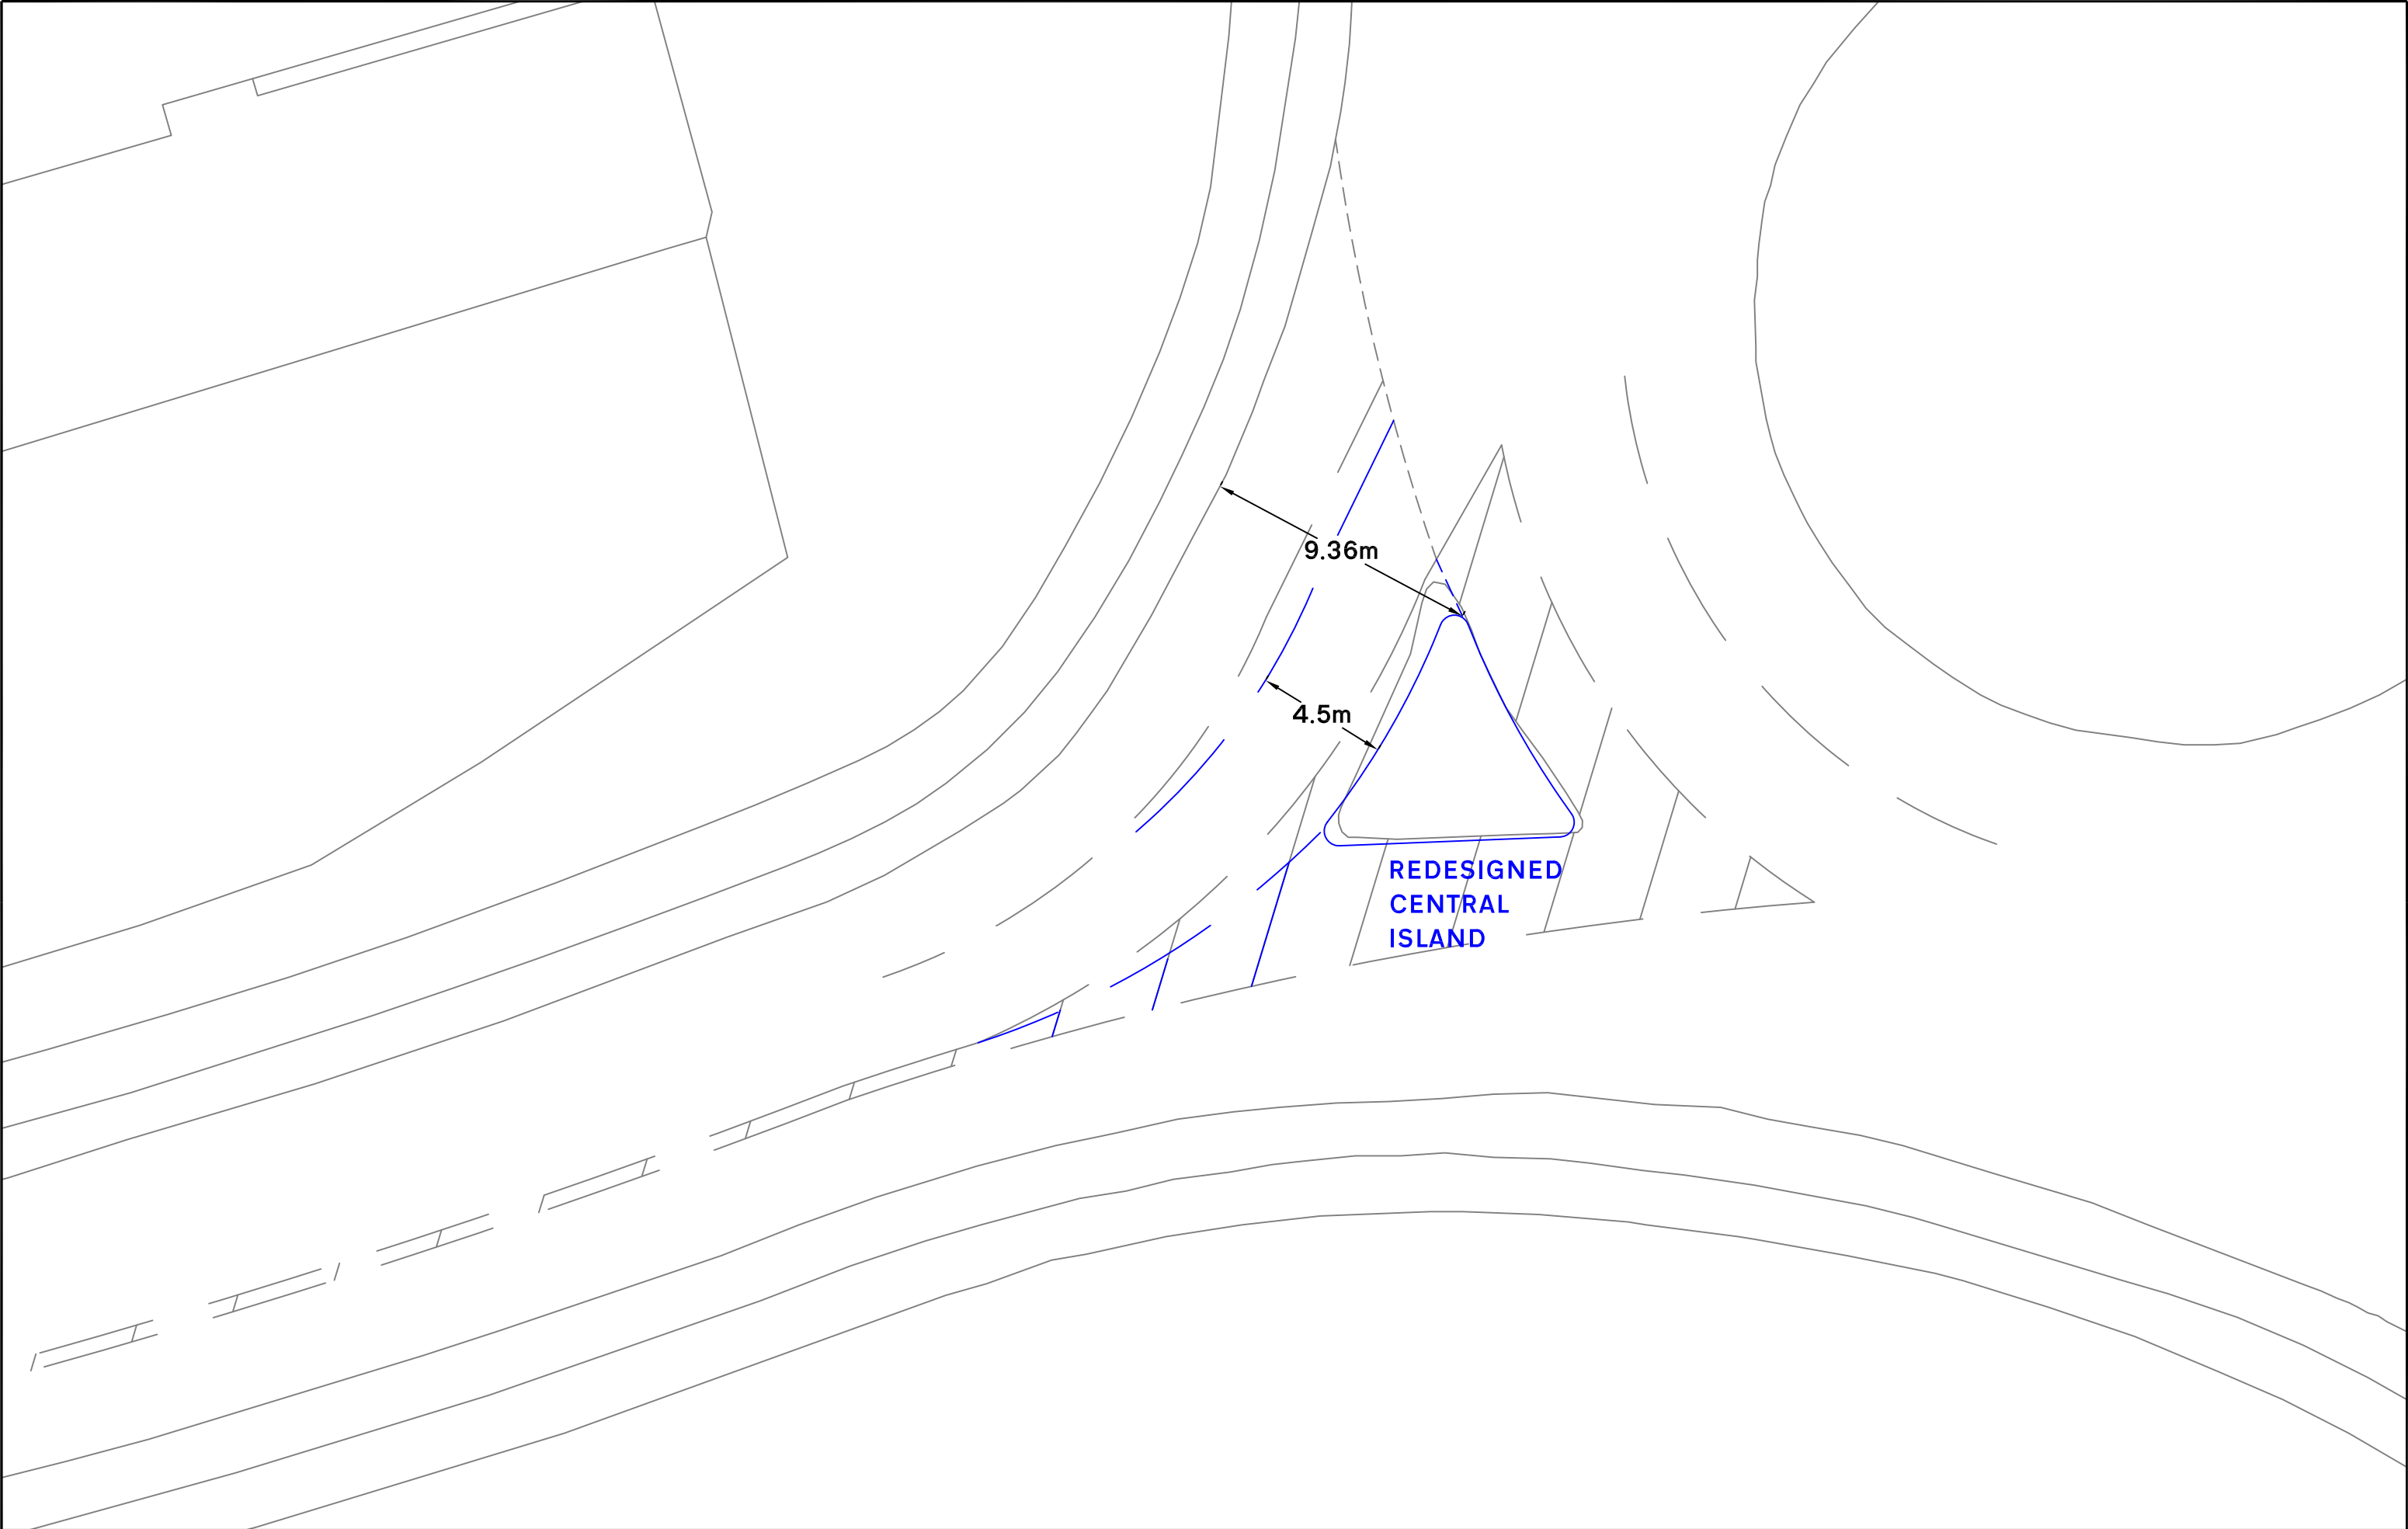

Based upon the ORDNANCE SURVEY MAPS with the permission of THE CONTROLLER OF HER MAJESTY'S STATIONERY OFFICE © Crown Copyright AL 100030412 © David Tucker Associates	REV	DESCRIPTION	DRAWN	INITIALS	DATE	DRAWING STATUS	CHECKED BY	DATE	JOB TITLE	CLIENT
									Elettra Avenue	Hargreaves Properties
									Elettra Avenue Junction Improvements	
									SCALE	DRAWN BY
									1/200@A3	BP
									DATE	DRAWING No
									Sept15	17144-03
									REVISION	



david tucker associates
transport planning consultants
Forester House, Doctors Lane,
Henley In Arden,
Warwickshire B95 5AW
Tel: +44(0)1564 793598
Fax: +44(0)1564 793983
www.dtatransportation.co.uk