



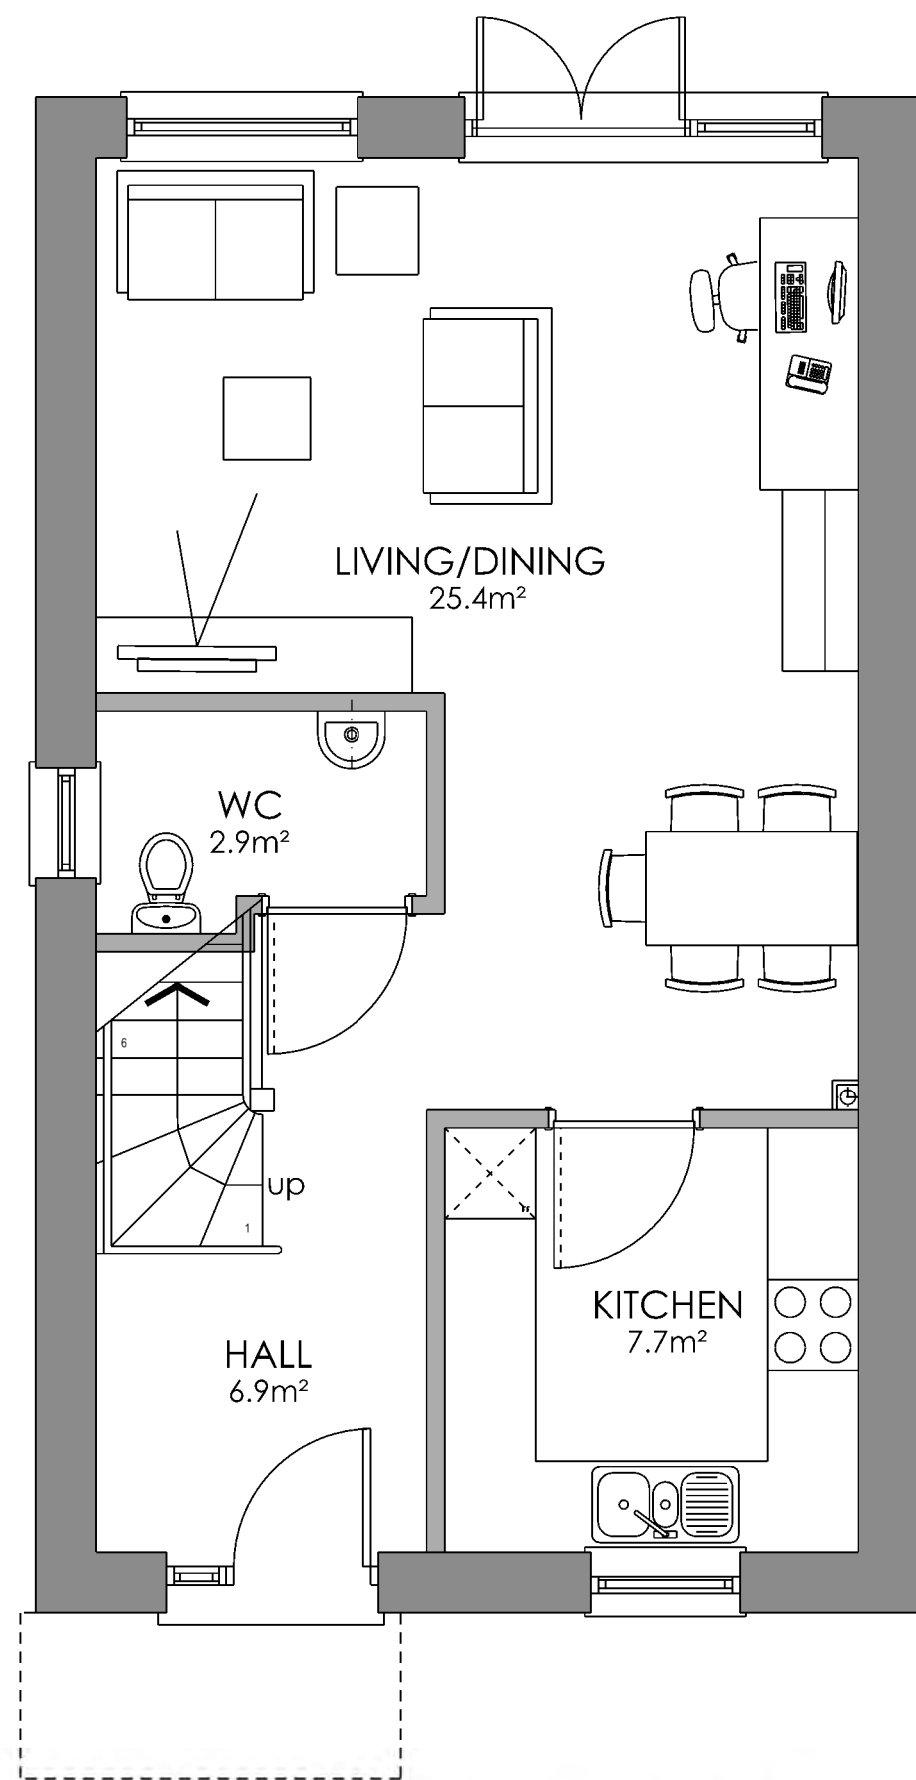

H4 - GROUND FLOOR

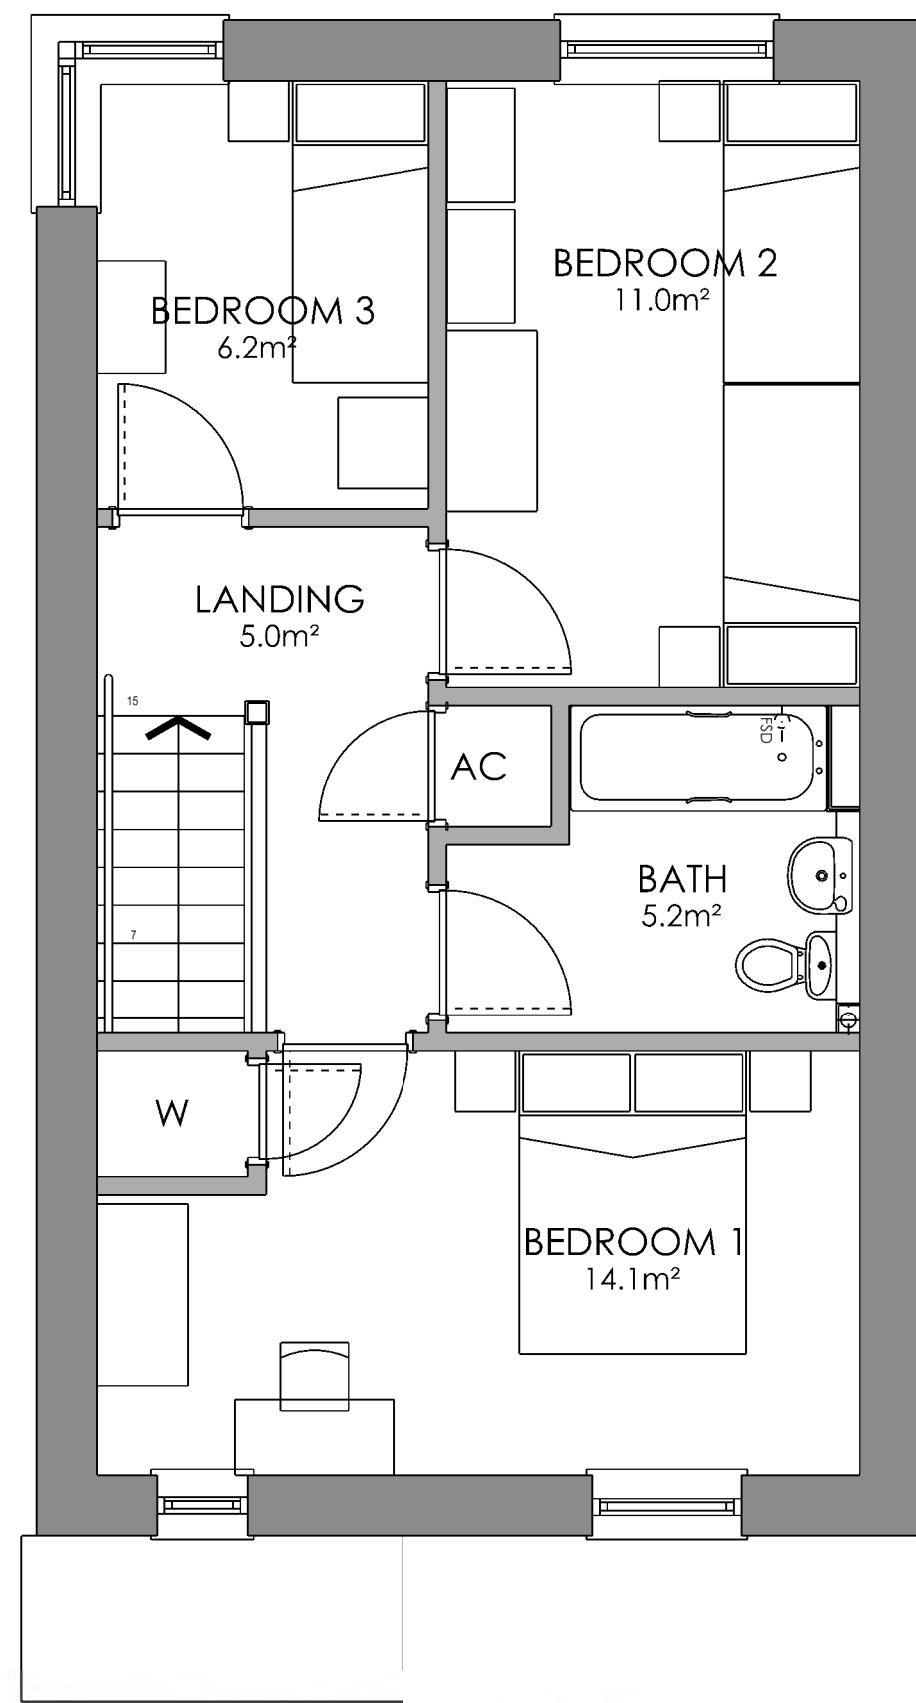

H4 - FIRST FLOOR




H4 - ROOF PLAN



PRECEDENT IMAGES



H4 - ELEVATION

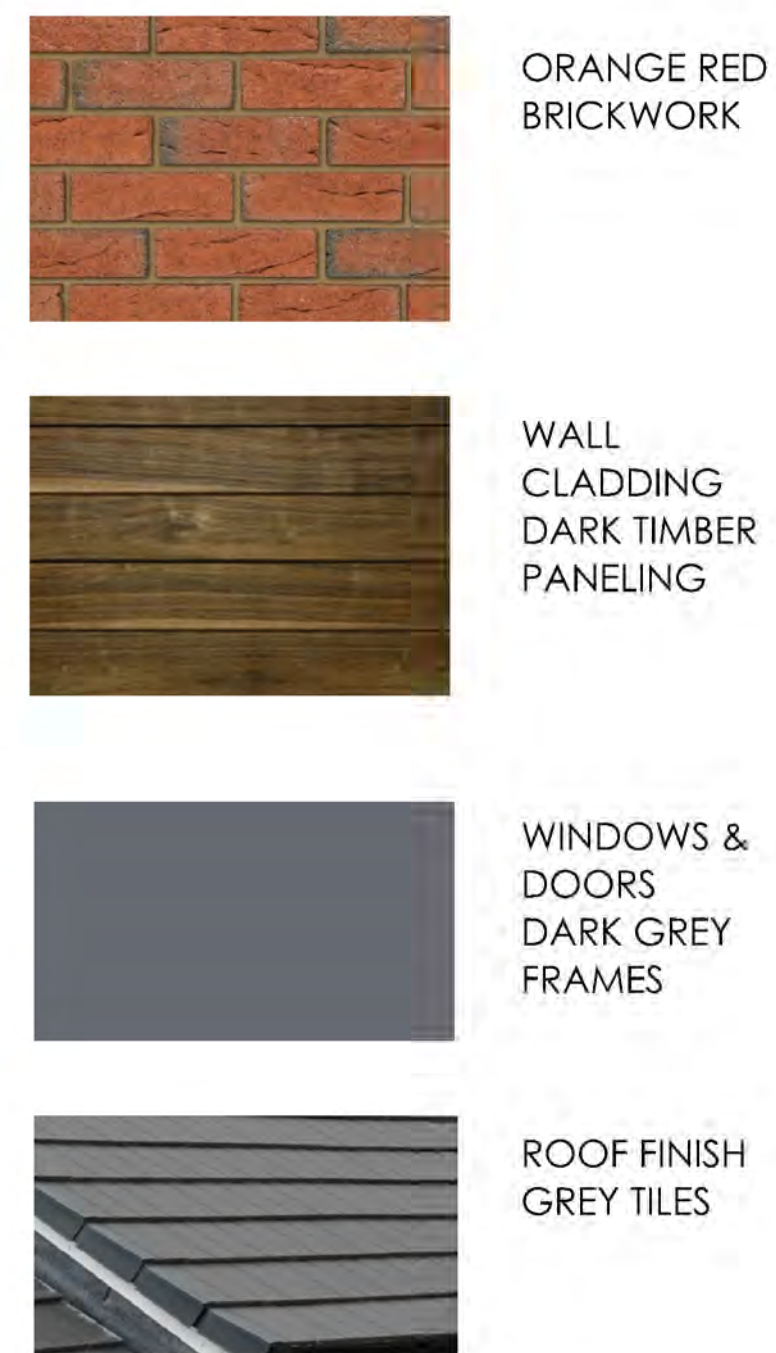

MATERIALS SCHEDULE

INDICATIVE ACCOMMODATION

H4 - 3 BED, 5 PERSON HOUSE

1 unit in total on Kingsclere Avenue.

Size of Unit 93m²

Tiled pitched roof suitable to support PV panels. Dark grey finish.

Bike store to be provided in rear garden.
Bin store to be provided in the rear garden.

KINGSCLERE AVENUE, HAVANT - HOUSE TYPE H4