


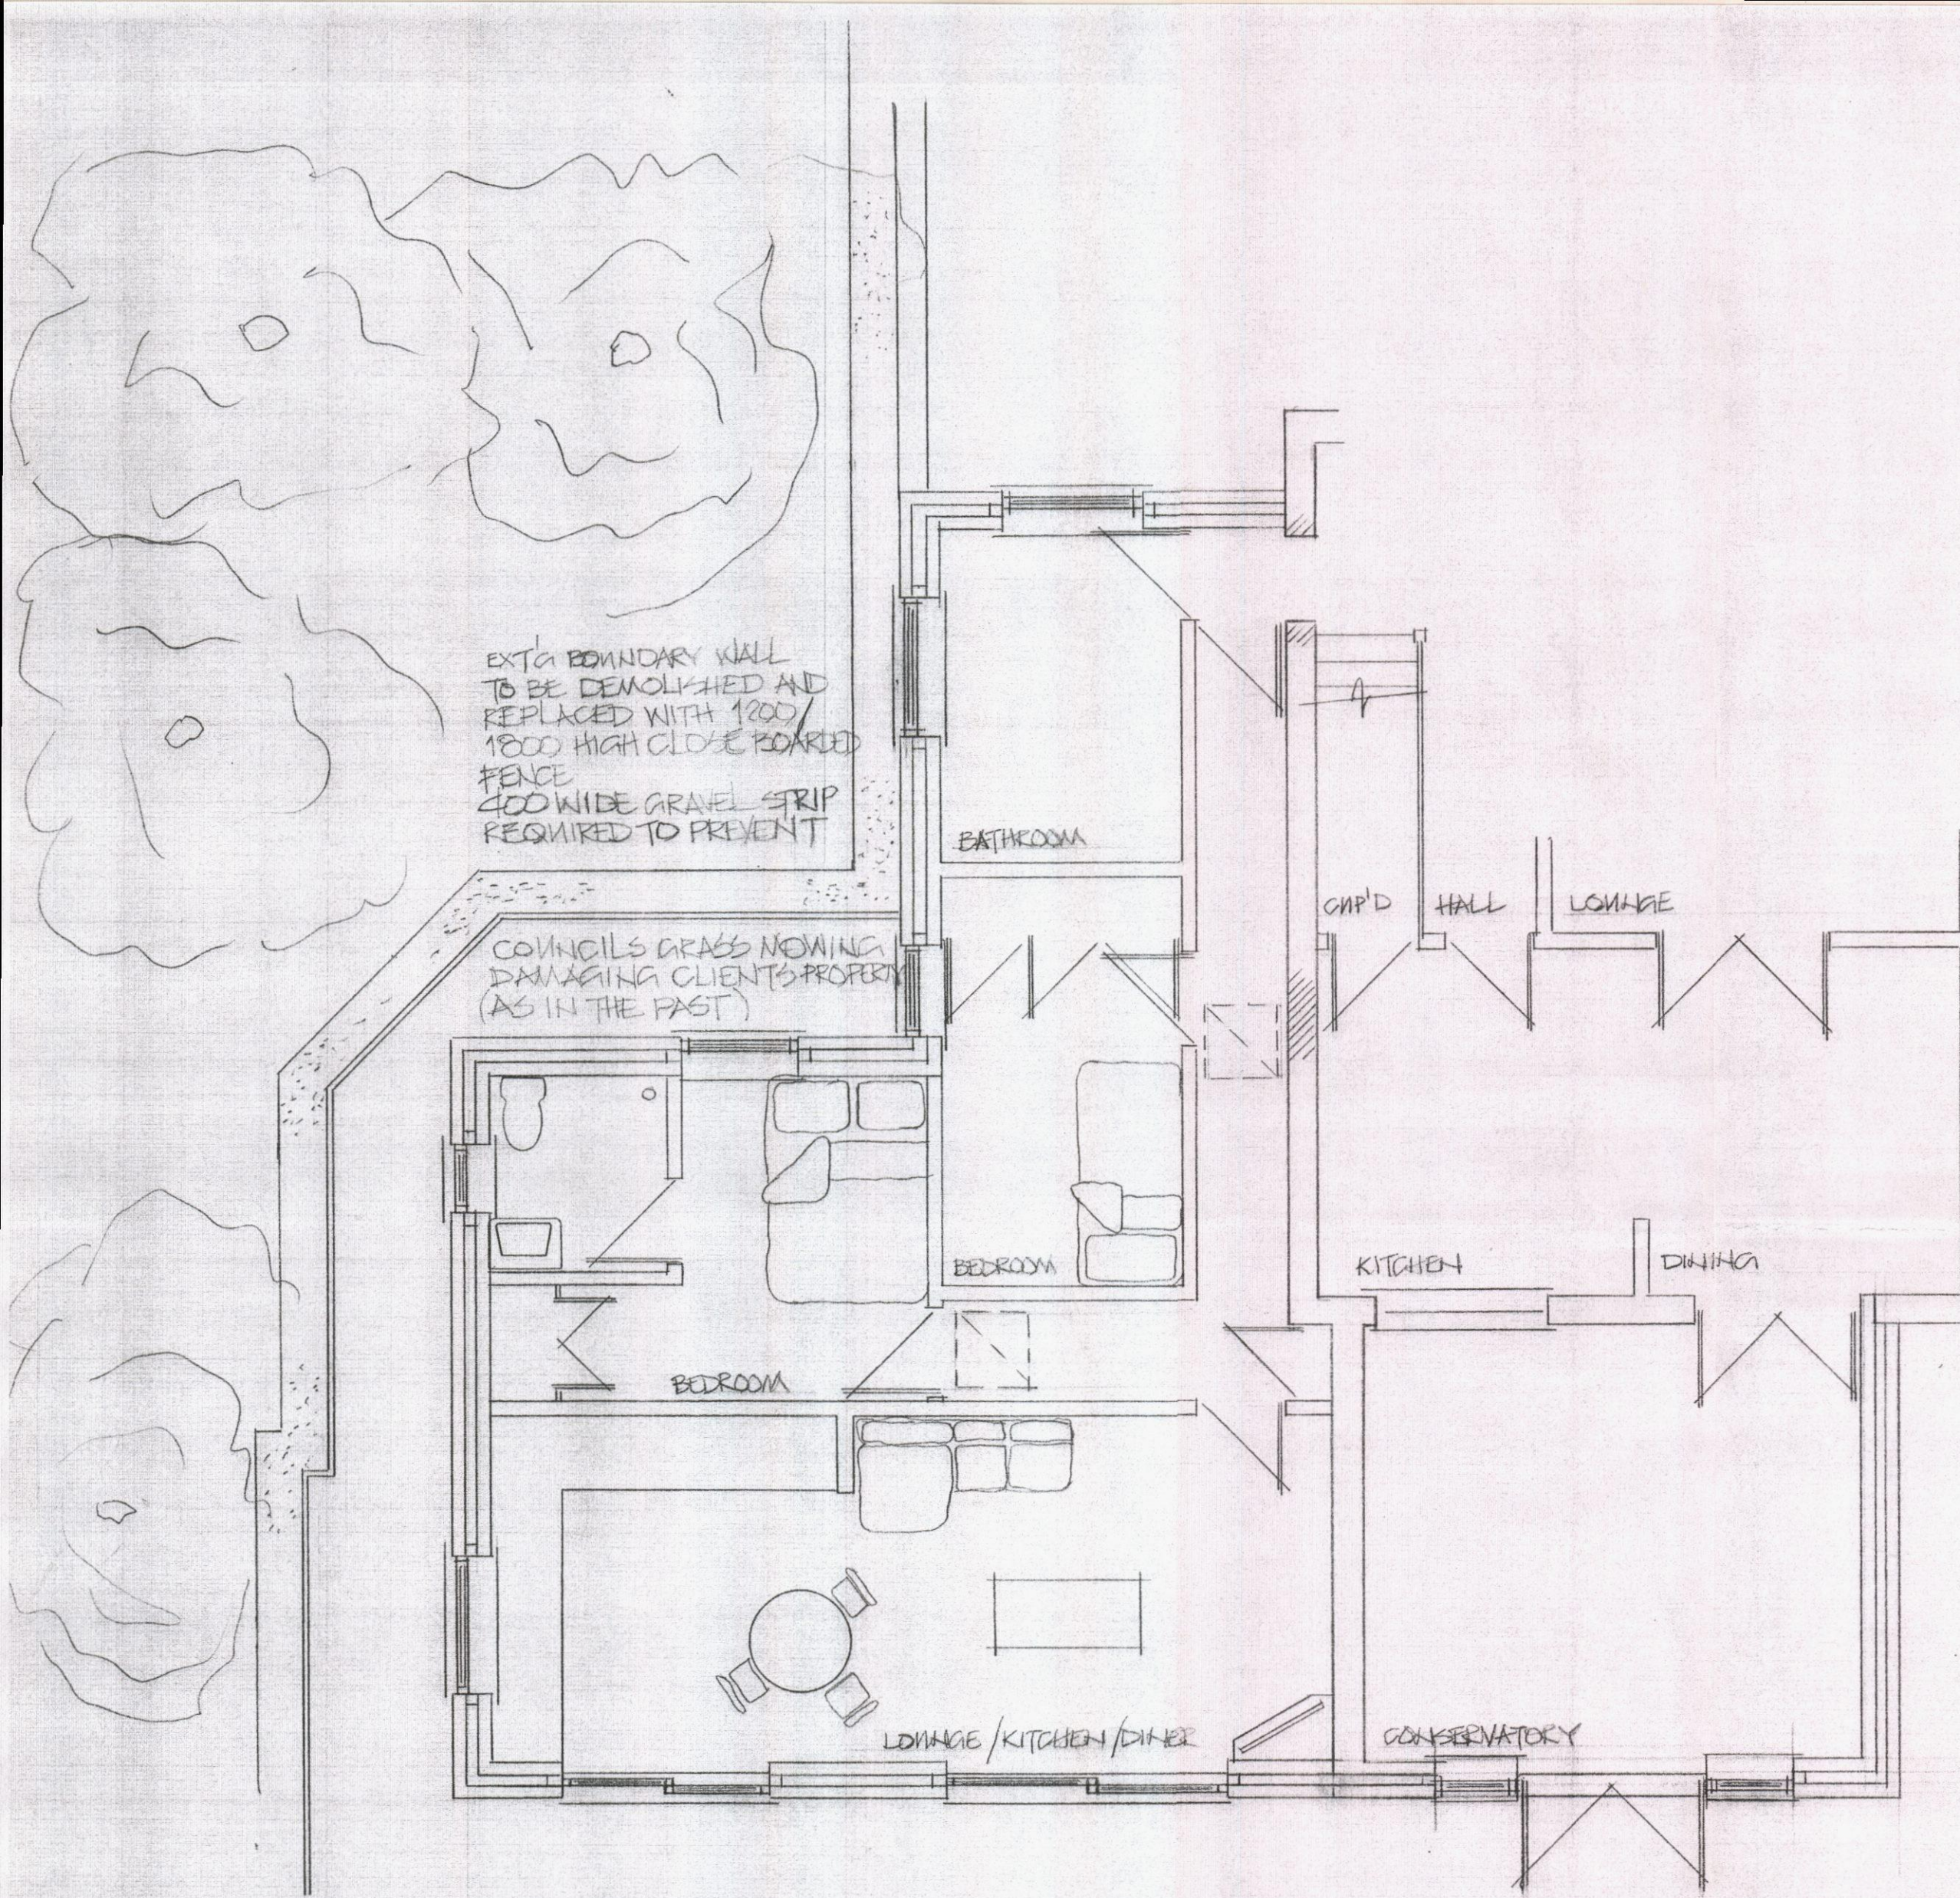

PROPOSED GROUND FLOOR PLAN

HAVANT BOROUGH COUNCIL
16 JUL 2015
RECEIVED


MR & MRS HUNT

5 LEWIS RD
EMSWORTH
HANTS PO10 7RP

PROPOSED GROUND
FLOOR PLAN

David Niven Design Ltd

davidnivedesign@gmail.com
07973 342 807 01243 330070
74 Westbourne Avenue,
Emsworth, Hampshire PO10 7QU

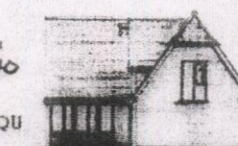

Architectural Design & Planning

1:50 JULY '15 15/1084/3