


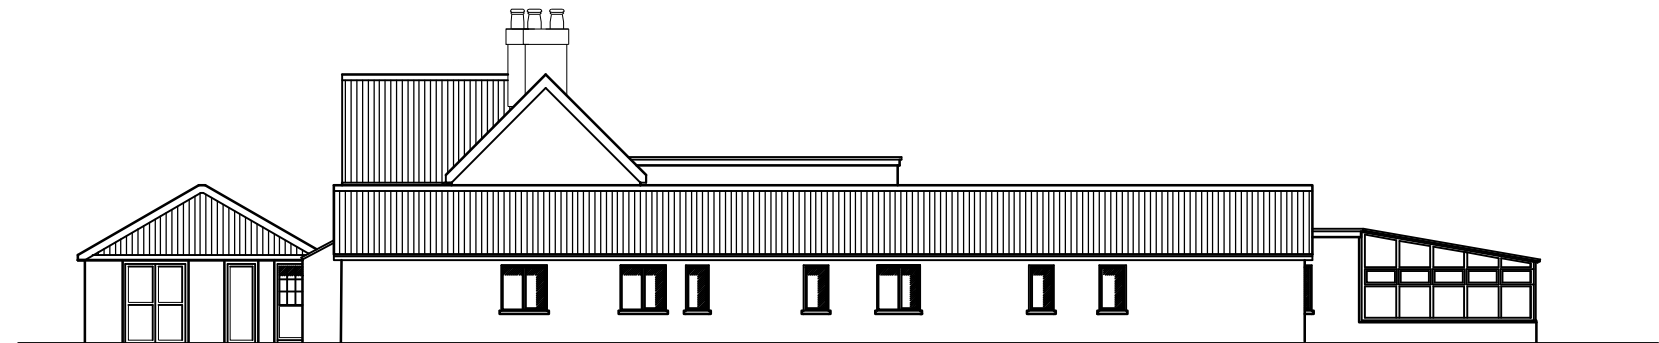


WEST



SOUTH



EAST

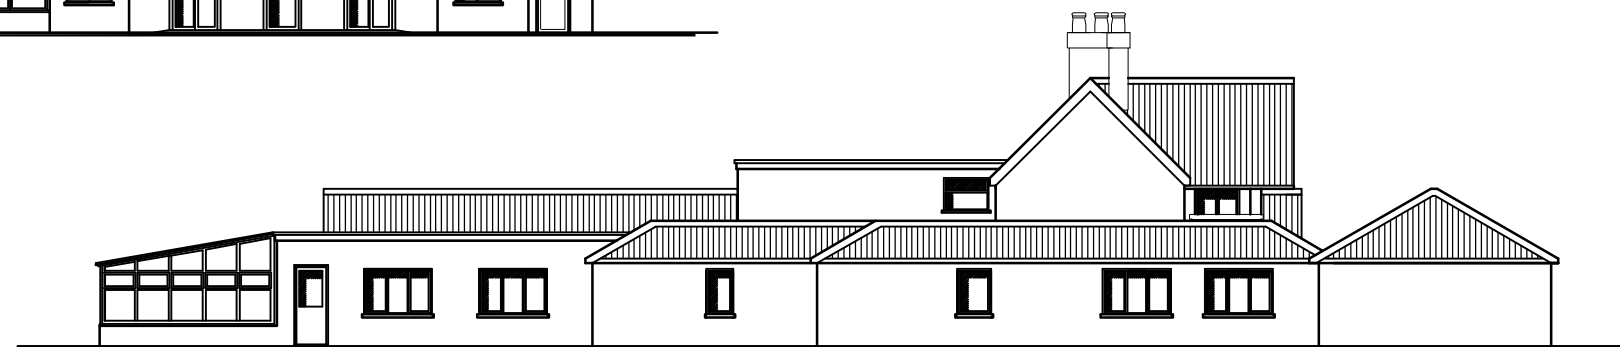


NORTH

Blossom House  
Beech Grove  
Hayling Island  
PO11 9DP

## Existing Elevations

### Revisions

- A.
- B.
- C.

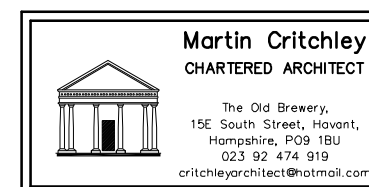

Scale A3 = 1:200, A1 = 1:100  
Drawn ELR  
Date 06/06/16

1618-302<sup>0</sup>