



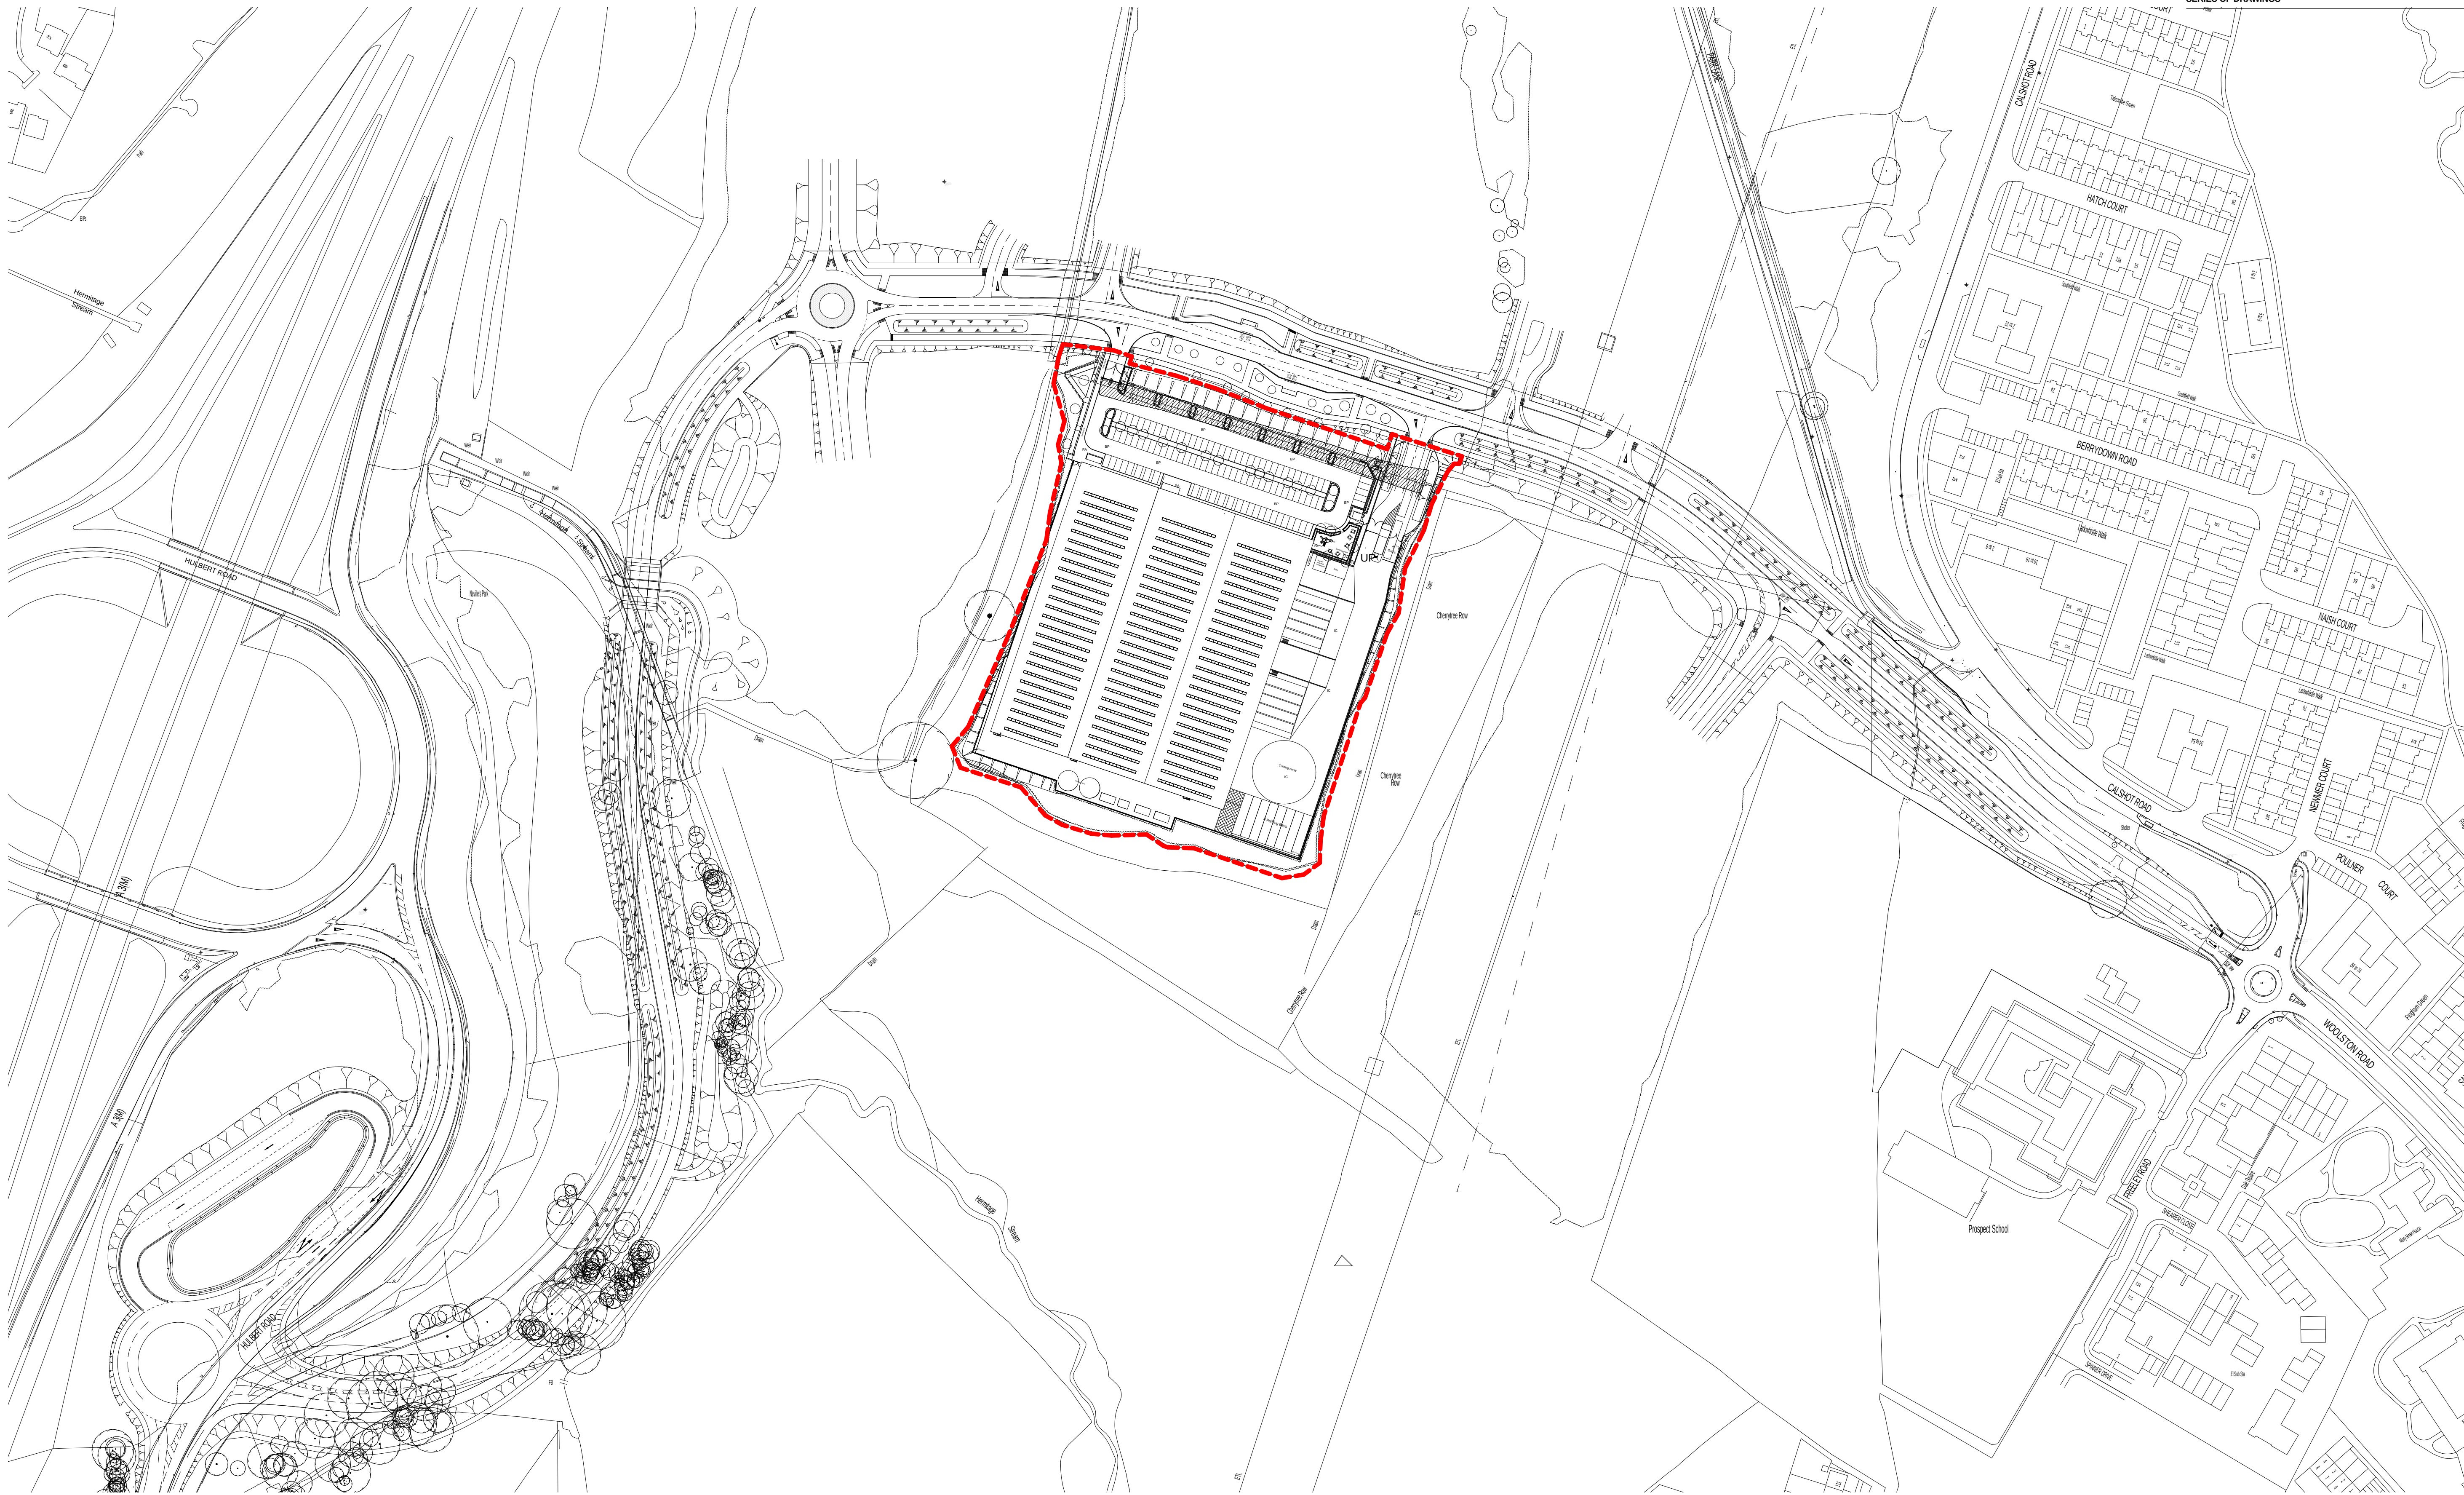

1 Location Plan
1 : 1250

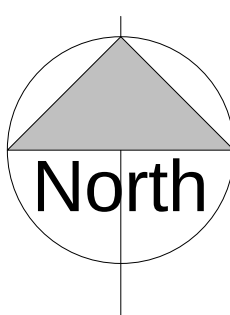

----- Application Site

Ordnance Survey Licence Number 100022432

P5	JR	SL	01.10.15	Red Line Boundary Updated and Site plan Updated
P4	JW	SL	30.09.15	Red Line Boundary Updated and Site plan Updated
P3	JR	SL	23.09.15	Building Location Updated
P2	JR	SL	14.09.15	Red Line Boundary Updated
rev	by	chkd	date	description



bam
BAM Design
An operating company of
BAM Construct UK Ltd
Architecture
Interior Design
3D Visualisation
Feasibility Studies
Structural Engineering
Environmental Services
Building Information Modelling
Centrum Business Park
Gifford Way, St Albans
Hertfordshire, AL1 2PD
01727 894200
design@bam.co.uk
www.bam.co.uk

project	B8 Warehouse, Plot 2 Dunsbury Hill Farm	drawn	JR	BAM job no.	4487	drp. status	S2
title	Location Plan	checked	SL				
scale	1 : 1250 @ A1	date	26/08/15	originator	zone	level	type
drp / doc ref	DHF-	project code	BAMD- Z2- XX- DR- A-	rate	number	rev.	
					10001	P5	