



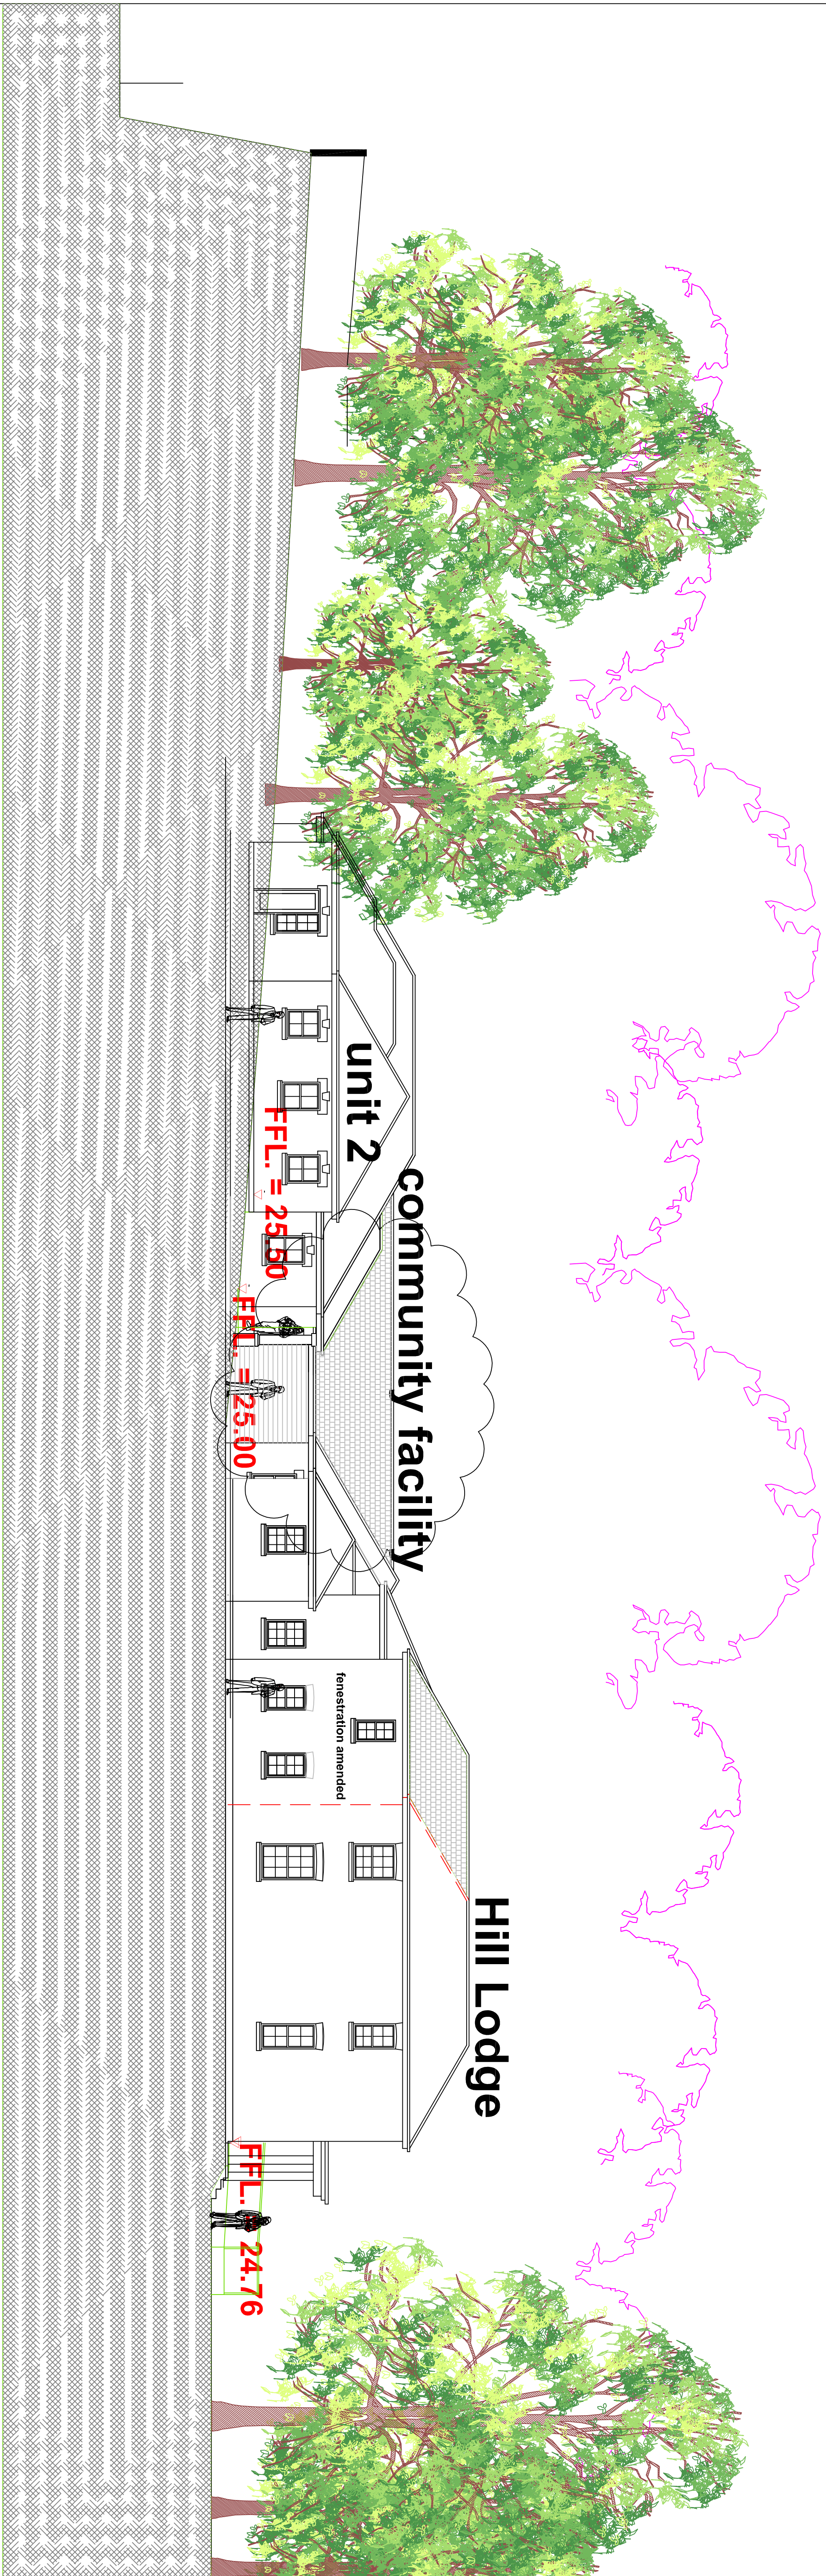

SITE SECTION B-B LOOKING EAST AS PROPOSED

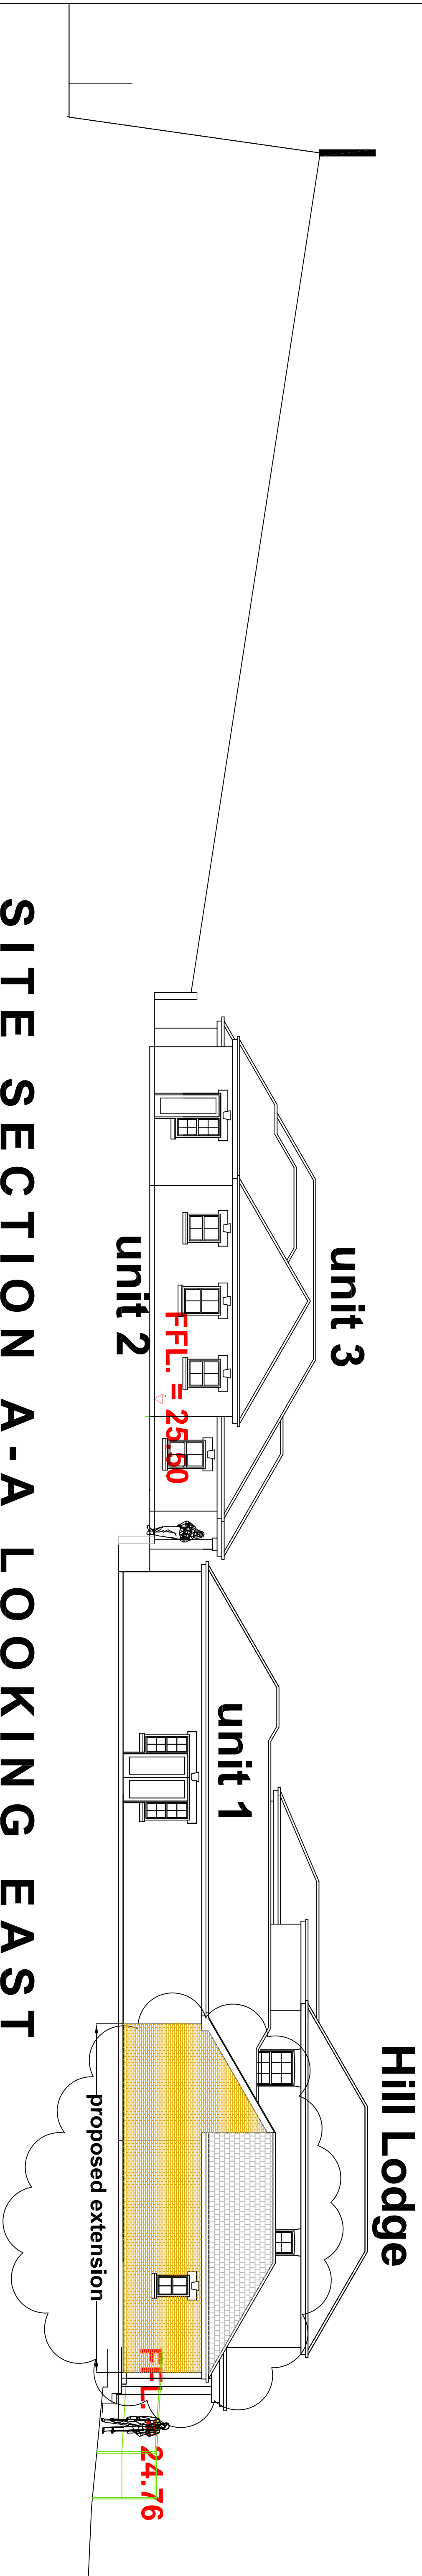

SITE SECTION A-A LOOKING EAST AS PROPOSED

REVISION /# AMENDED - 04/06/15 - PG	
SCALE	TITLE
1/200	Community Facility Extension
DATE	
April 2015	42, Bedhampton Hill - Havant
DETAIL	
Site Sections A-A & B-B	
DRAWING NO	
14/200/P13	
DRAWN BY	
P6	
CHECKED BY	
O. CHEN	
DESIGNED BY	
PETER GALLWOOD ARCHITECT	
Havant, Hampshire PO9 1BA	
TEL 02392 483153	
M06 07868 483562	