


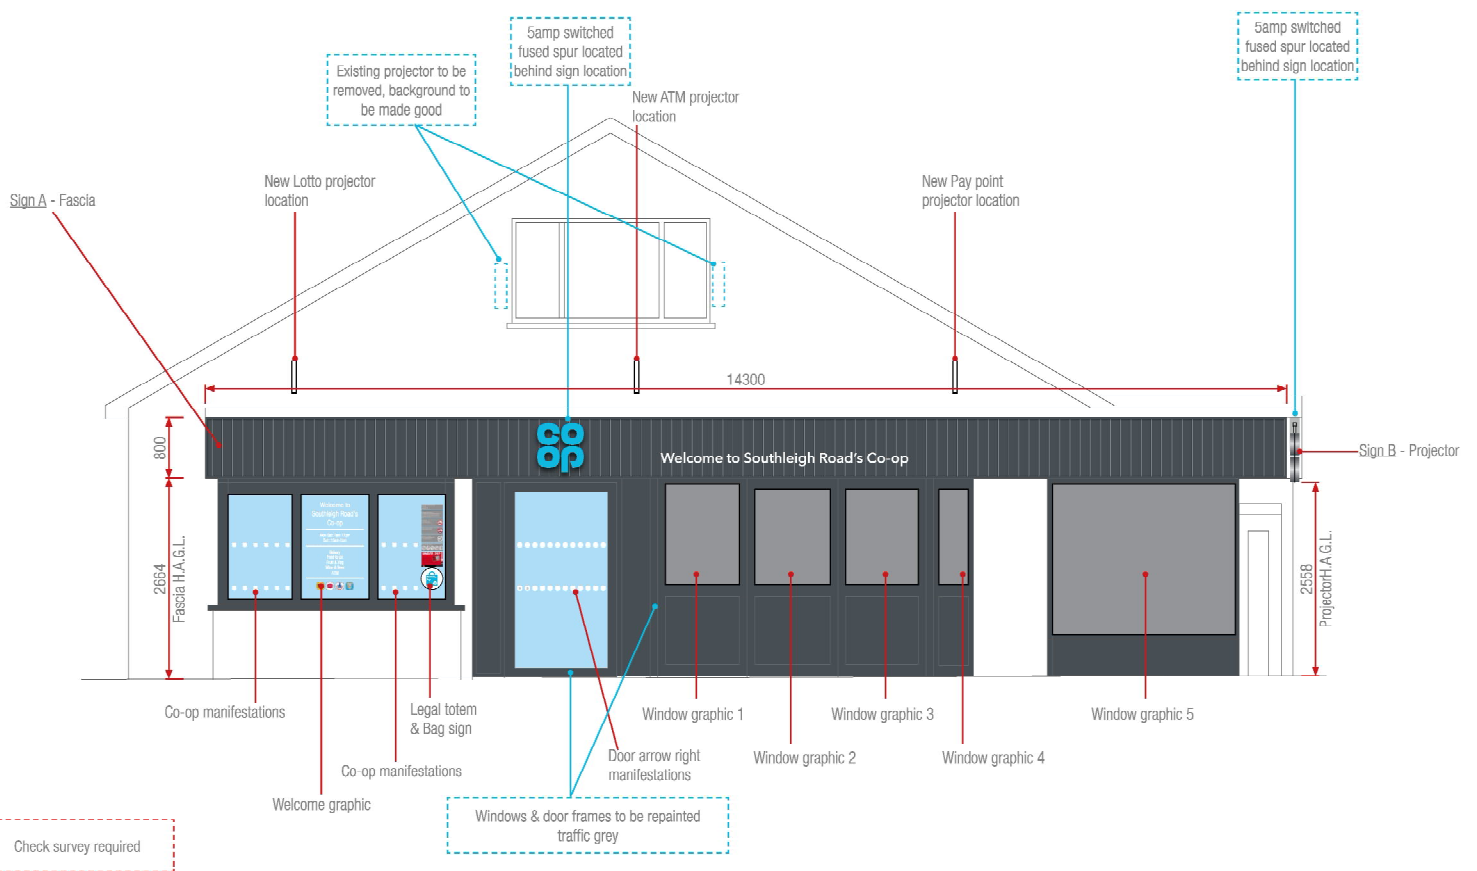

Proposed Elevation 1
Scale 1:50 @A3

Store Name: Emsworth
Store No: 5107
Futurama W.O: 126438

Telephone: 0113 270 5595
Facsimile: 0113 277 1143
E-mail: postbox@futura.ltd.uk

Olympia House
Lockwood Court
Middleton Grove
Leeds
LS11 5TY
United Kingdom

delivering
branded
environments™

