
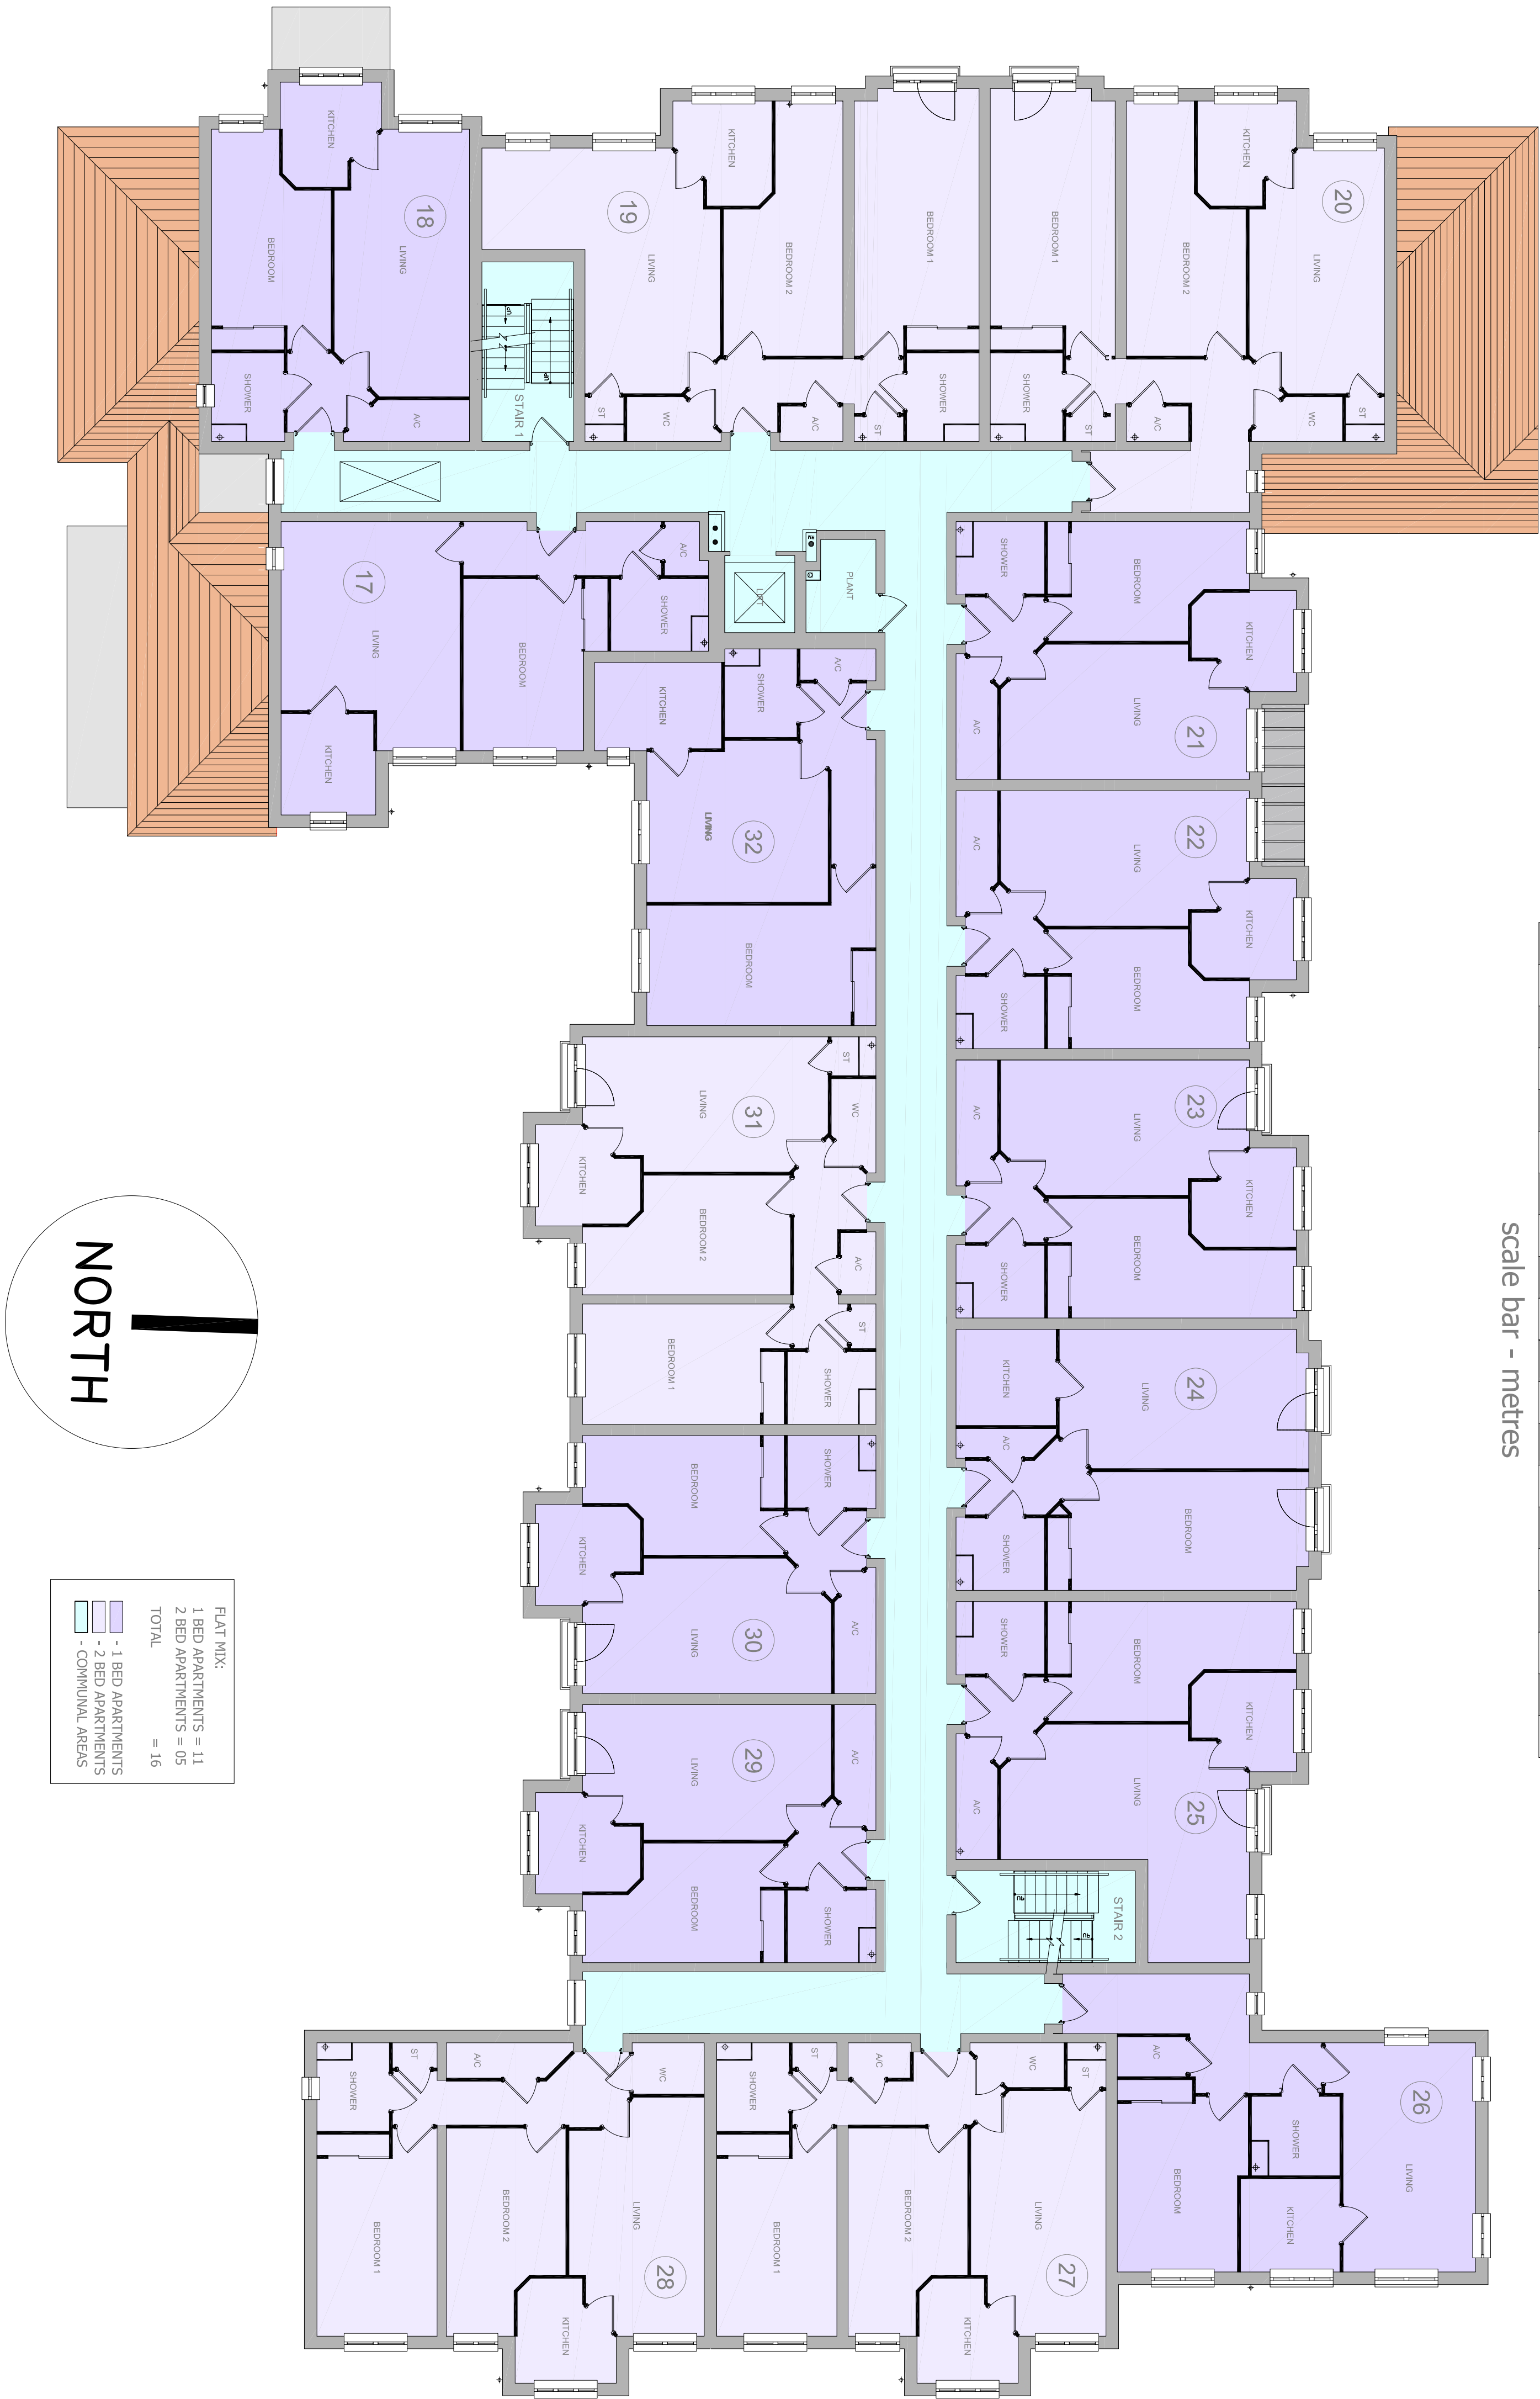


REVISIONS		
Rev.	By	Date
A.	TL	11.11.15
north west end of the development porch above secondary entrance		

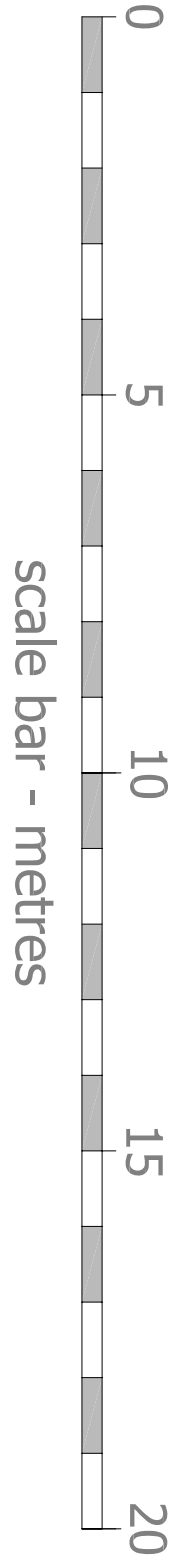

FLAT MIX:	
1 BED APARTMENTS = 11	
2 BED APARTMENTS = 05	
TOTAL = 16	

- 1 BED APARTMENTS	
- 2 BED APARTMENTS	
- COMMUNAL AREAS	