


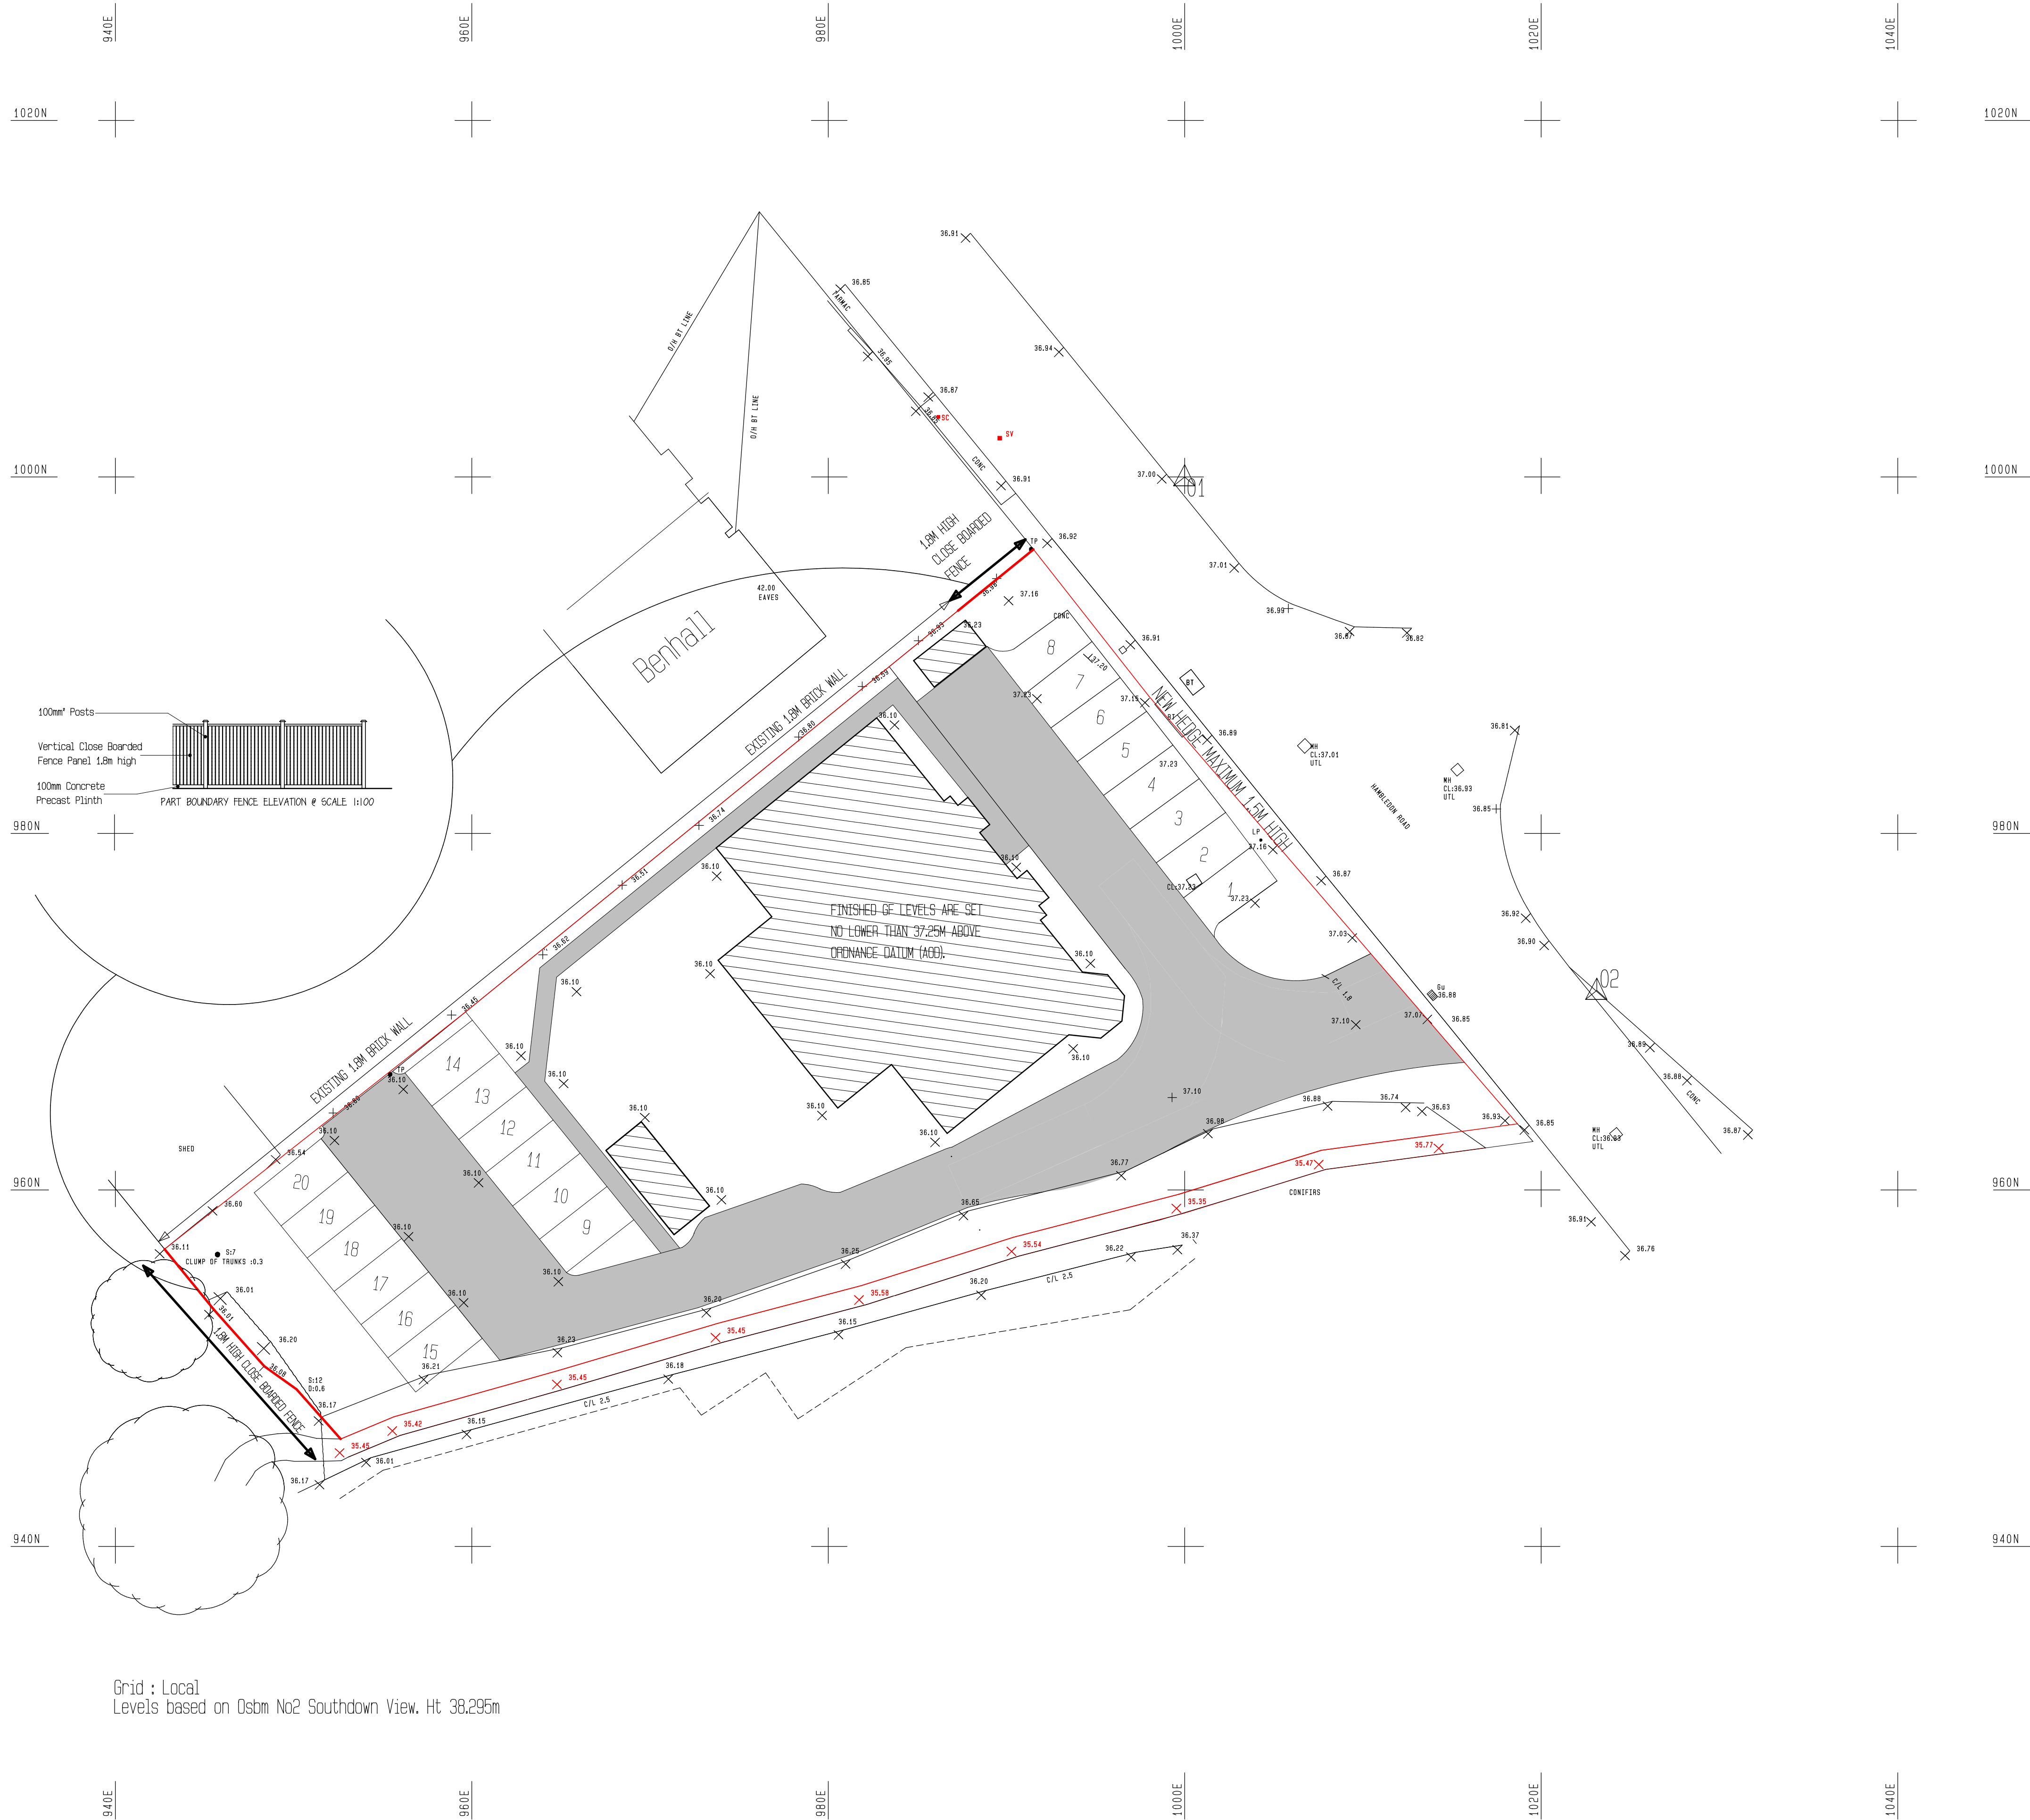

Grid : Local
Levels based on Osbm No2 Southdown View. Ht 38.295m

D & K Contracting Services Limited 44 The Hundred Romsey Hampshire SO51 8BX Tel: 07194 519500 or 01794 511981 Mob: 07836 386496 Email: dnkcountryphomes@aol.com	
Client Mr DeSouza	
Project Title Land Adjacent Benhall, Hambledon Road Waterloooville, PO7 6XB	
Drawing Title PROPOSED GROUND LEVELS	
Scale 1:200 On A1 Paper	Drawn By AC
0 4m 8m 12m 16m 20m	
Drawing No. 2015/17	Rev. A