


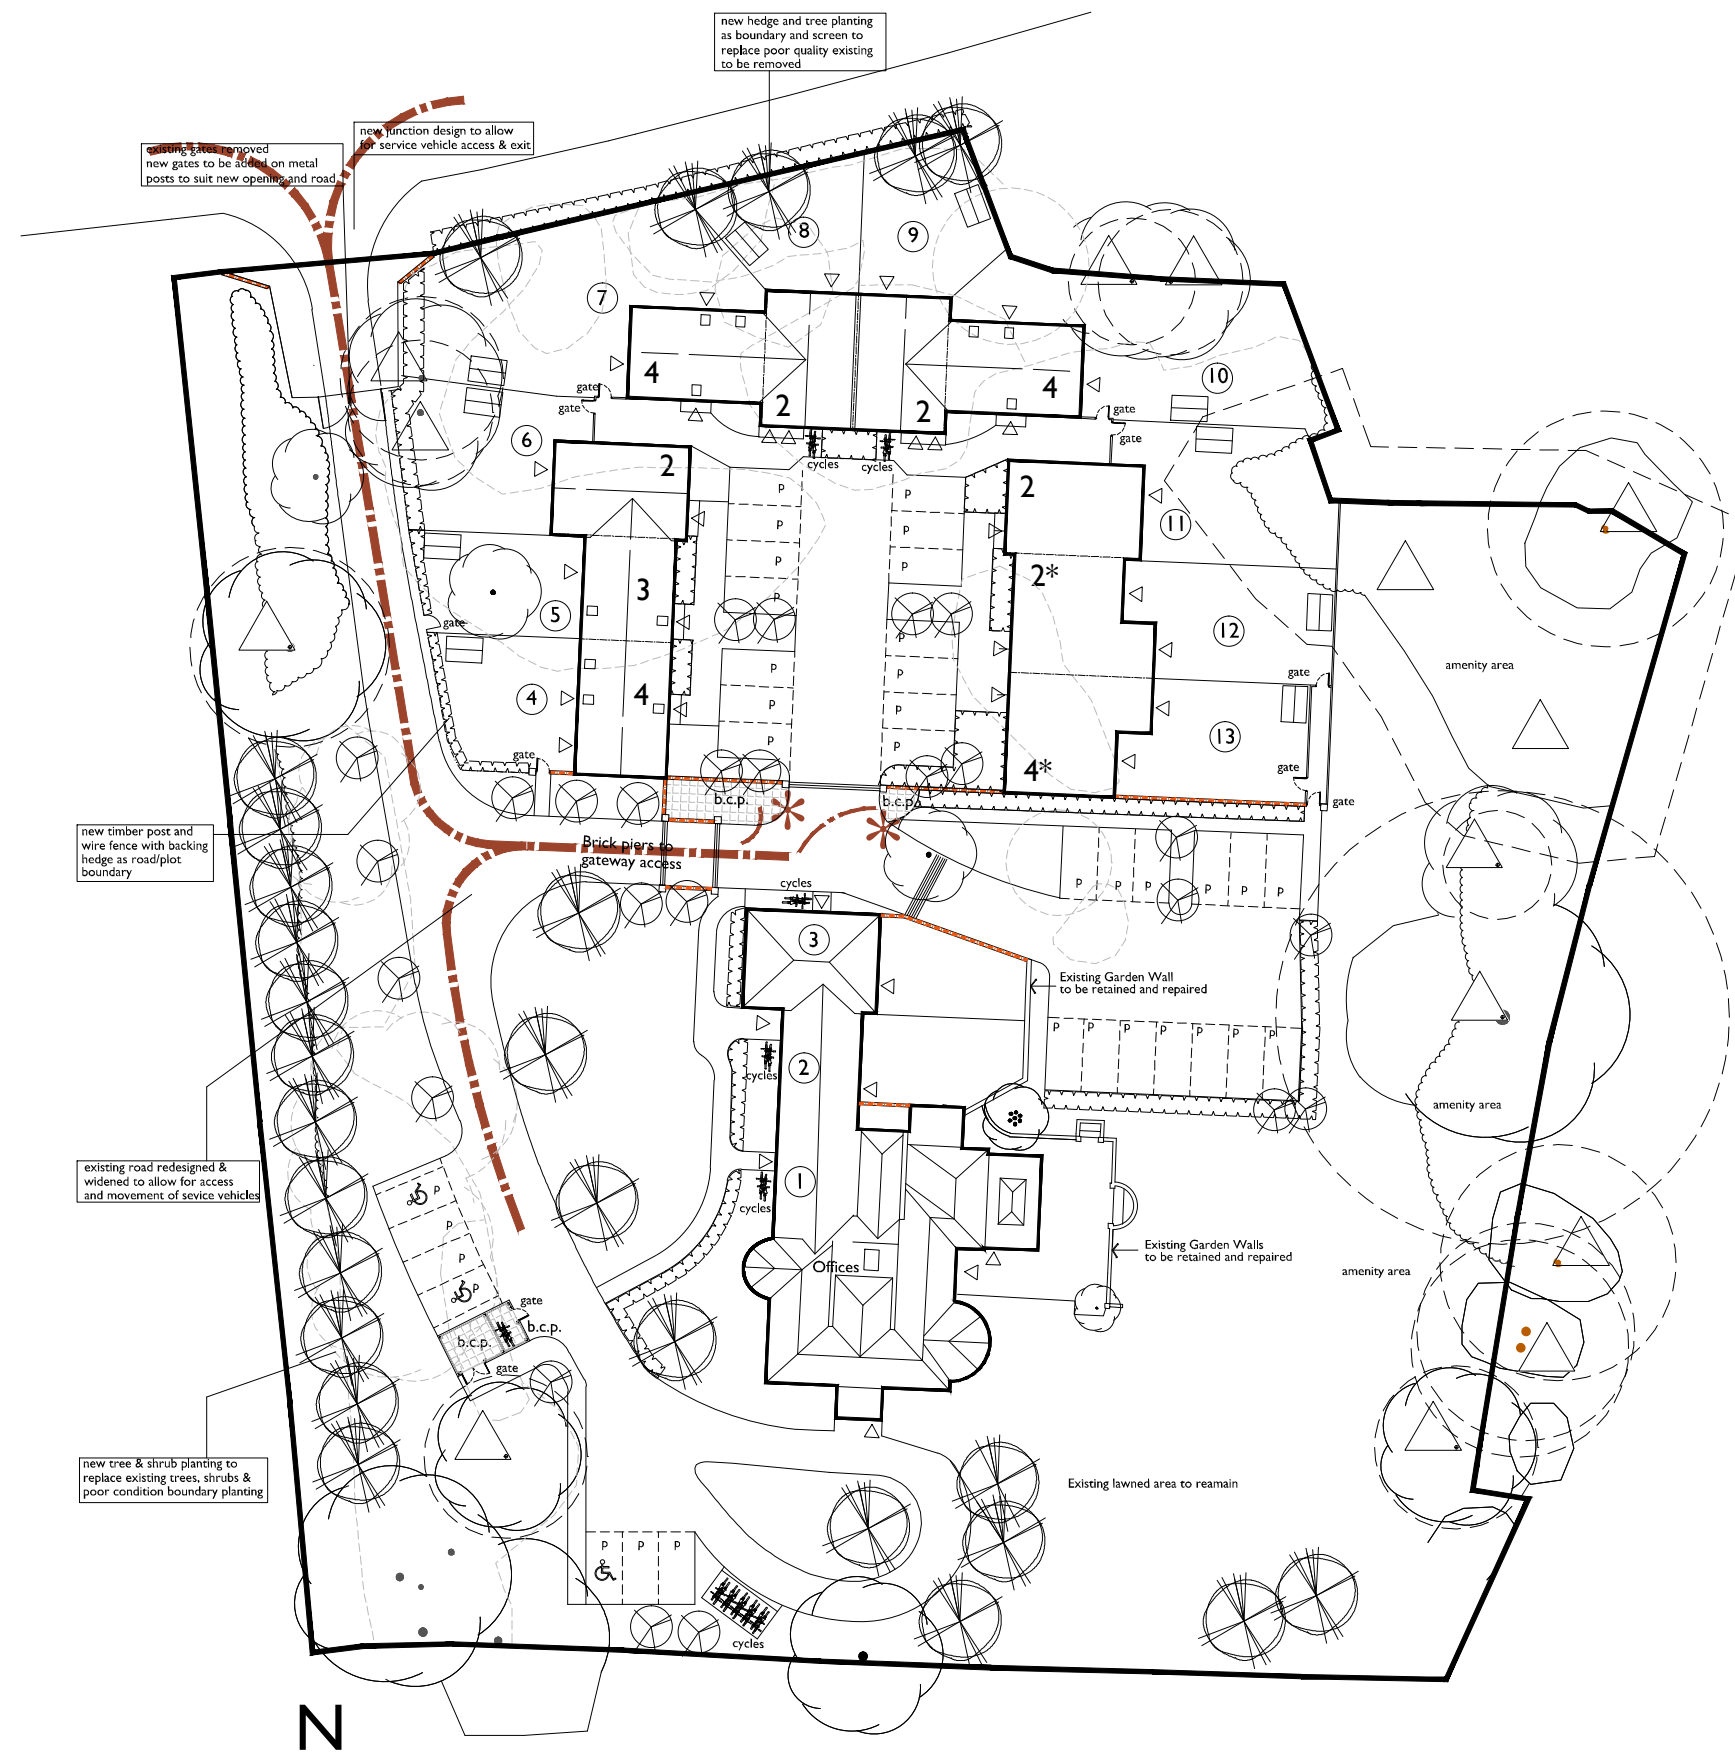


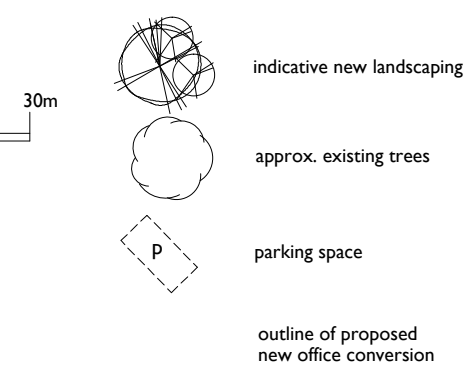

SITE PLAN : REFUSE VEHICLE ROUTE

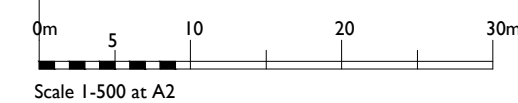

SITE PLAN : MASSING & ACTIVE FRONTAGE

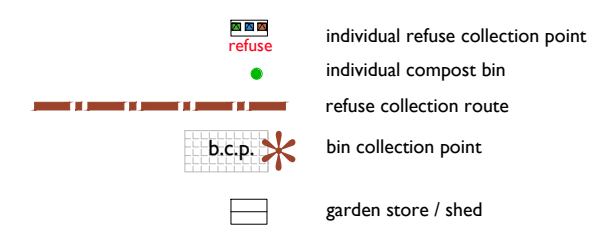