


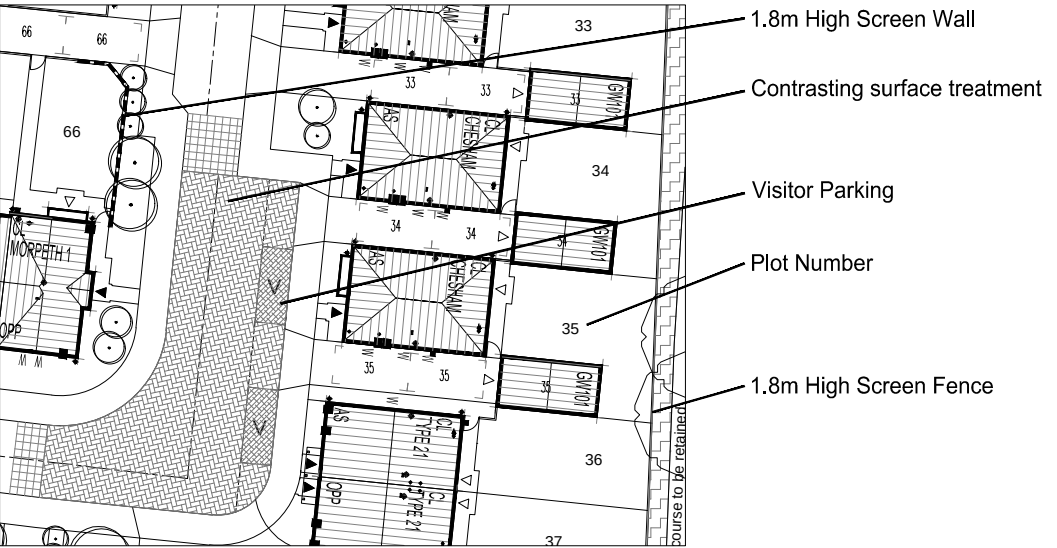

Station Road - Hayling Island					14.10.15
House Type - Private	No. of Beds	No.	Sq. Ft.	Total Sq. Ft.	
Alcester	2	1	687	687	
Tiverton	2	13	731	9503	
Barwick	3	13	831	10803	
Finchley	3	2	831	1662	
Morpeth	3	6	956	5736	
Chesham	4	14	1149	16086	
Thornbury	4	1	1203	1203	
48B	4	3	1409	4227	
Total		53		49907	
House Type - Affordable (30%)					
AG145 (Maisonette)	1	2	489	978	
AG146 (Maisonette)	1	2	489	978	
T21	2	8	842	6736	
T22	3	8	926	7408	
T24	4	1	1104	1104	
T28	3	2	1052	2104	
Total		23		19308	
Totals		76		69215	



M	Plots 10-11, 38-42, 43-45, 50-51, 58-59, 60-62 and 72-75 adjusted so that all edge line's run through. No's 76b & 76c added to rear of Plots 3-4.	25.11.15	SJN
L	Amended to suit Planners comments.	20.11.15	SJN
K	Amended to suit Planners comments.	12.11.15	SJN
J	Amended as per notes from division sent on 16.10.15	19.10.15	RC
H	Amended as per notes from division sent on 05.10.15 and 08.10.15	14.10.15	RC
G	Handing notation amended to Plots 6, 10, 12, 18, 20, 21, 30, 32, 42, 66 & 67	21.08.15	
F	Garage plot 36 added, parking bays modified	11.08.15	
E	Schedule updated	29.07.15	
D	Plots to eastern boundary amended	20.07.15	
C	Red line boundary amended	14.07.15	

Rev	Description	Date	Drawn	Chk'd
-----	-------------	------	-------	-------

Urban Design
Barratt House
Forest Business Park
Bardon Hill
Leicestershire
LE67 1UB
01530 276276

Project
Hayling Island
Land off Station Road
Hayling Island

Drawing Title
Planning Layout

Scale
1:500 @ A1
Date
10.06.15
Drawn By
SW

